Instrument 201100073921 OR | Book Page 19 1947

201100073921
Filed for Record in
HOLMES COUNTY ,OH
ANITA HALL, COUNTY RECORDER
11-02-2011 At 02:12 pm.
SMALL PLAT 40.00
OR Book 19 Page 1947 - 1947
OR 229 p 2076

201100073921
SAMUEL M
STEIMEL ATTY
MILLERSBURG OH

# PRAIRIE TOWNSHIP
# S.W. QTR. SECTION 17
# T–13 N; R–13 W

# 3RD. QTR., LOT 2
# T–10 N; R–7 W
# HOLMES COUNTY, OHIO

SURVEYED FOR DAVID TROYER

0 200 400

SCALE: 1"=200'

- ■ STONE FOUND
- ● 5/8" REBAR FOUND UNLESS OTHERWISE NOTED
- △ R.R. SPIKE SET
- ○ 5/8" REBAR SET WITH I.D. CAP I.D. CAP MARKED "BAKER 6938"

REFERENCES
DEED VOL. 253 PAGE 756
DEED VOL. 270 PAGE 190
PLAT VOL. 14 PAGE 874
BEARINGS FROM PLAT VOL. 14 PAGE 874

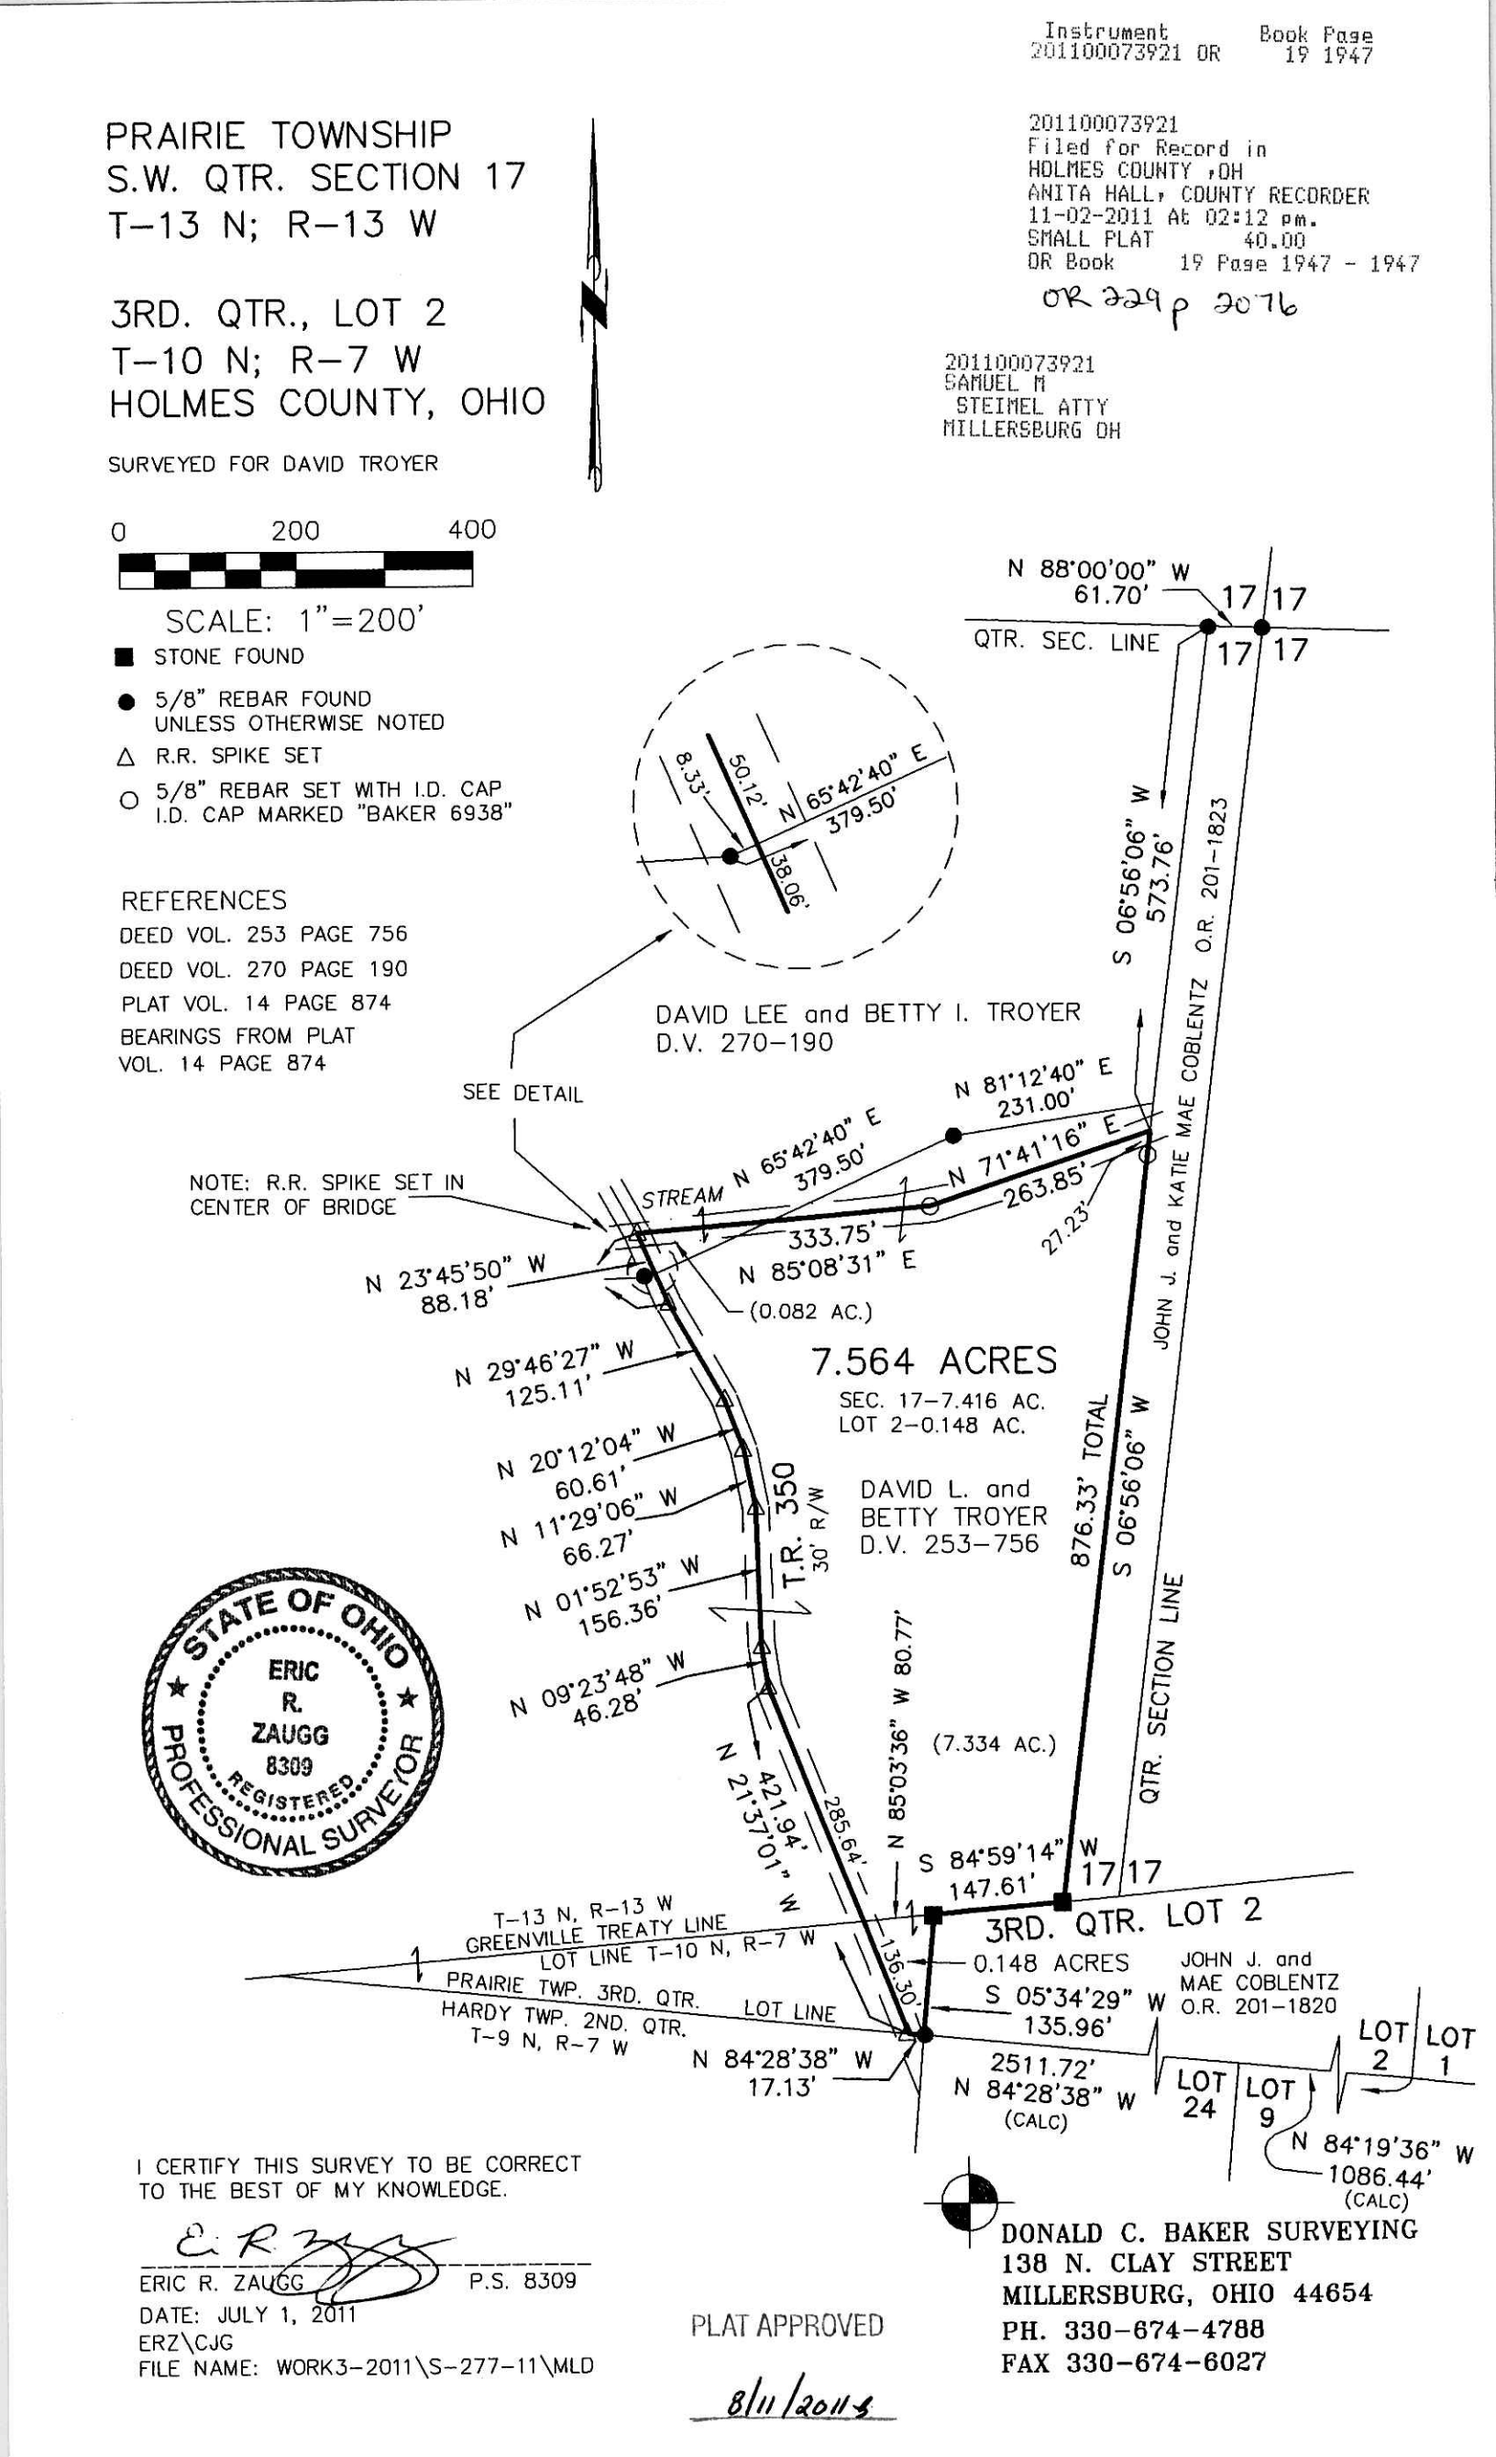


STATE OF OHIO
ERIC R. ZAUGG
8309
REGISTERED
PROFESSIONAL SURVEYOR

I CERTIFY THIS SURVEY TO BE CORRECT TO THE BEST OF MY KNOWLEDGE.

E. R. Z.

ERIC R. ZAUGG P.S. 8309

DATE: JULY 1, 2011
ERZ\CJG
FILE NAME: WORK3–2011\S–277–11\MLD

PLAT APPROVED

8/11/2011


DONALD C. BAKER SURVEYING
138 N. CLAY STREET
MILLERSBURG, OHIO 44654
PH. 330–674–4788
FAX 330–674–6027