Instrument Book Page
201200080228 OR 19 2154

WALNUT CREEK TOWNSHIP
N.W. QTR. SECTION 13
T–9 N; R–5 W
HOLMES COUNTY, OHIO

201200080228
MILLER MAST MASON & BOWLING LTD
MILLERSBURG OH 44654

SURVEYED FOR: MYRON MILLER

0.027 AC. TRACT TO GO TO ADJOINER

201200080228
Filed for Record in
HOLMES COUNTY ,OH
ANITA HALL, COUNTY RECORDER
10-30-2012 At 02:23 PM.
SMALL PLAT 40.00
OR Book 19 Page 2154 - 2154

ORV 238 pg 3197

0 60 120

SCALE: 1"=60'

● 5/8" REBAR FOUND UNLESS OTHERWISE NOTED

○ 5/8" REBAR SET WITH I.D. CAP I.D. CAP MARKED "BAKER 6938"

REFERENCES

O.R. VOL. 213 PAGE 544
O.R. VOL. 43 PAGE 535
O.R. VOL. 211 PAGE 3486
PLAT VOL. 16 PAGE 339
PLAT VOL. 19 PAGE 1542
PLAT VOL. 7 PAGE 751
PLAT VOL. 8 PAGE 502
PLAT VOL. 11 PAGE 97

BEARINGS FROM
PLAT VOL. 19 PAGE 1542

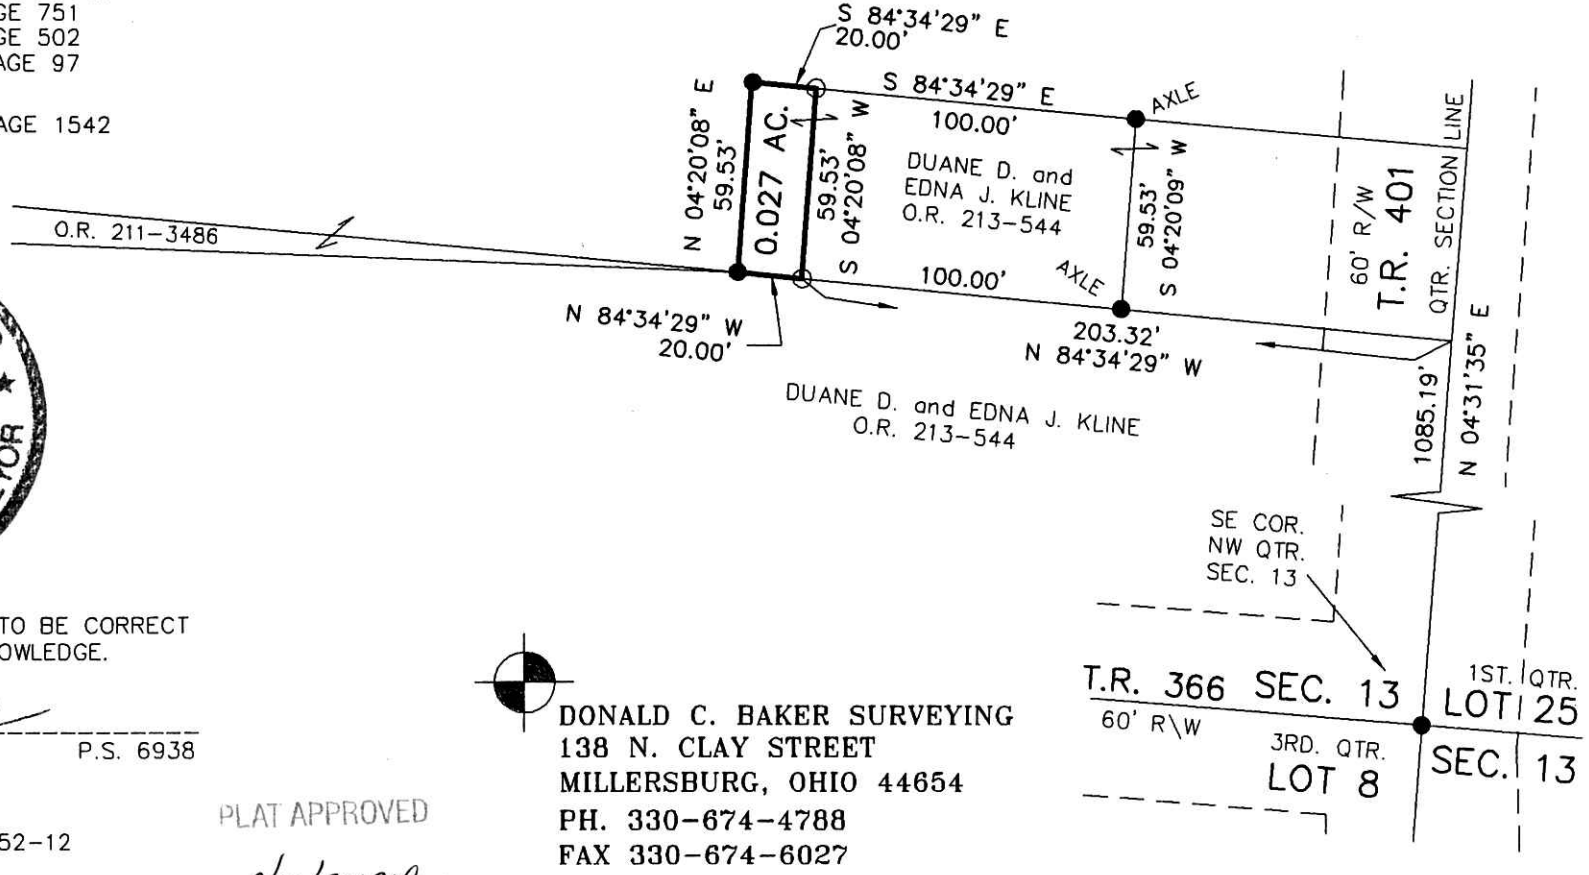

STATE OF OHIO
DONALD C. BAKER
6938
REGISTERED
PROFESSIONAL SURVEYOR

I CERTIFY THIS SURVEY TO BE CORRECT TO THE BEST OF MY KNOWLEDGE.

Donald C Baker

DONALD C. BAKER P.S. 6938

DATE: JULY 24, 2012
FDB\JG
FILE NAME: WORK4\S-352-12

PLAT APPROVED
9/19/2012 BZ

DONALD C. BAKER SURVEYING
138 N. CLAY STREET
MILLERSBURG, OHIO 44654
PH. 330-674-4788
FAX 330-674-6027