Instrument Book Page
201300081421 OR 19 2196

201300081421
Filed for Record in
HOLMES COUNTY ,OH
ANITA HALL, COUNTY RECORDER
01-11-2013 At 11:30 am.
SMALL PLAT 10.00
OR Book 19 Page 2196 - 2196
OR 240 pgs 3015 & 3018

RIPLEY TOWNSHIP
S.E. QTR. SECTION 9
T–17 N; R–14 W
HOLMES COUNTY, OHIO

SURVEYED FOR: STEVE BIGLER

201300081421
MONROE STREET
TITLE
MILLERSBURG OH

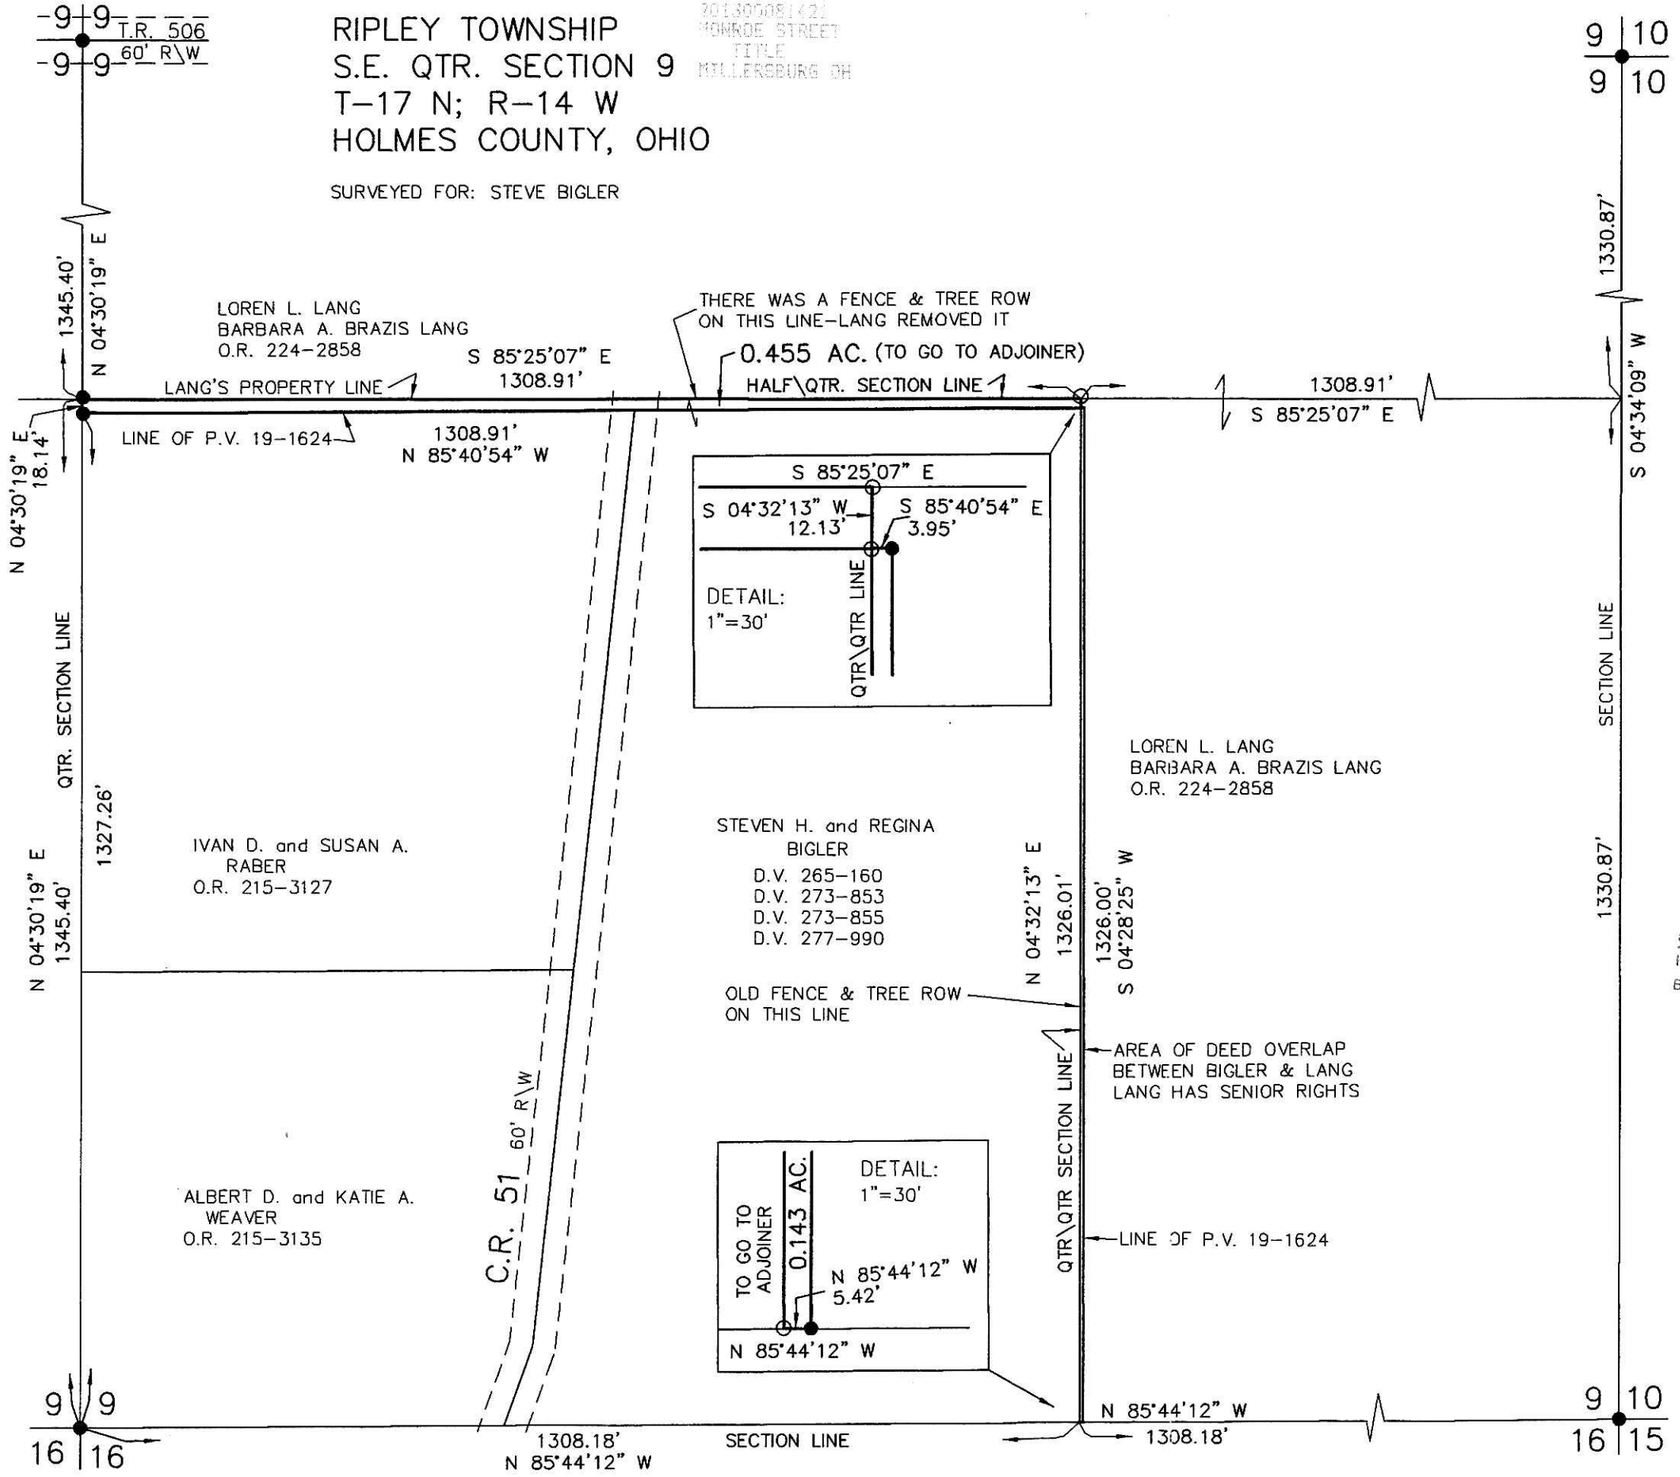

0 200 400

SCALE: 1"=200'

- ● 5/8" REBAR FOUND UNLESS OTHERWISE NOTED
- ○ 5/8" REBAR SET WITH I.D. CAP I.D. CAP MARKED "BAKER 6938"

REFERENCES

DEED VOL. 277 PAGE 990
O.R. VOL. 224 PAGE 2858
PLAT VOL. 19 PAGE 1624
PLAT VOL. 18 PAGE 512
PLAT VOL. 10 PAGE 329
PLAT VOL. 2 PAGE 335
SURVEY RECORD 1–85

BEARINGS ASSUMED

STATE OF OHIO
DONALD C. BAKER
6938
REGISTERED PROFESSIONAL SURVEYOR

APPROVED FOR TRANSFER ONLY
NO SUBDIVISION PLAT REQUIRED
(O.R.C. 711.001 & 711.131)
Lot(s) not for building unless approved by Board of Health.
HCPC
HOLMES CO. PLANNING COMMISSION
By MH Date 12/21/12

I CERTIFY THIS SURVEY TO BE CORRECT TO THE BEST OF MY KNOWLEDGE.

Donald C. Baker

DONALD C. BAKER P.S. 6938

DATE: NOV. 8, 2012
FDB\CG
FILE NAME: WORK4\S–559–12

DONALD C. BAKER SURVEYING
138 N. CLAY STREET
MILLERSBURG, OHIO 44654
PH. 330–674–4788
FAX 330–674–6027

PLAT APPROVED

12/20/2012