201300086247
B: 19 P: 2371
FILED FOR RECORD IN
HOLMES COUNTY, OH
ANITA HALL, COUNTY RECORDER
11/21/2013 11:09 AM
PLAT MED . 43.20
PAGES: 1

ORV 247 PGS 1058, 1061, 1063, 1065

PAINT TOWNSHIP
4TH. QTR., LOTS 17 & 18
T–10 N; R–5 W
HOLMES COUNTY, OHIO

SURVEYED FOR: STEVE MULLET

0 100 200

SCALE: 1"=100'

- ● 5/8" REBAR FOUND UNLESS OTHERWISE NOTED
- P.K. NAIL SET
- ○ 5/8" REBAR SET WITH I.D. CAP I.D. CAP MARKED "BAKER 6938"

APPROVED FOR TRANSFER ONLY
NO SUBDIVISION PLAT REQUIRED
(O.R.C. 711.001 & 711.131)
Lot(s) not for building unless approved by Board of Health.
HCPC
HOLMES CO. PLANNING COMMISSION
By _____ Date 11/22/13

REFERENCES

O.R. VOL. 167 PAGE 2131
O.R. VOL. 167 PAGE 2134
O.R. VOL. 167 PAGE 2137
O.R. VOL. 199 PAGE 210

PLAT VOL. 13 PAGE 172
PLAT VOL. 2 PAGE 374

BEARINGS FROM
PLAT VOL. 2 PAGE 374

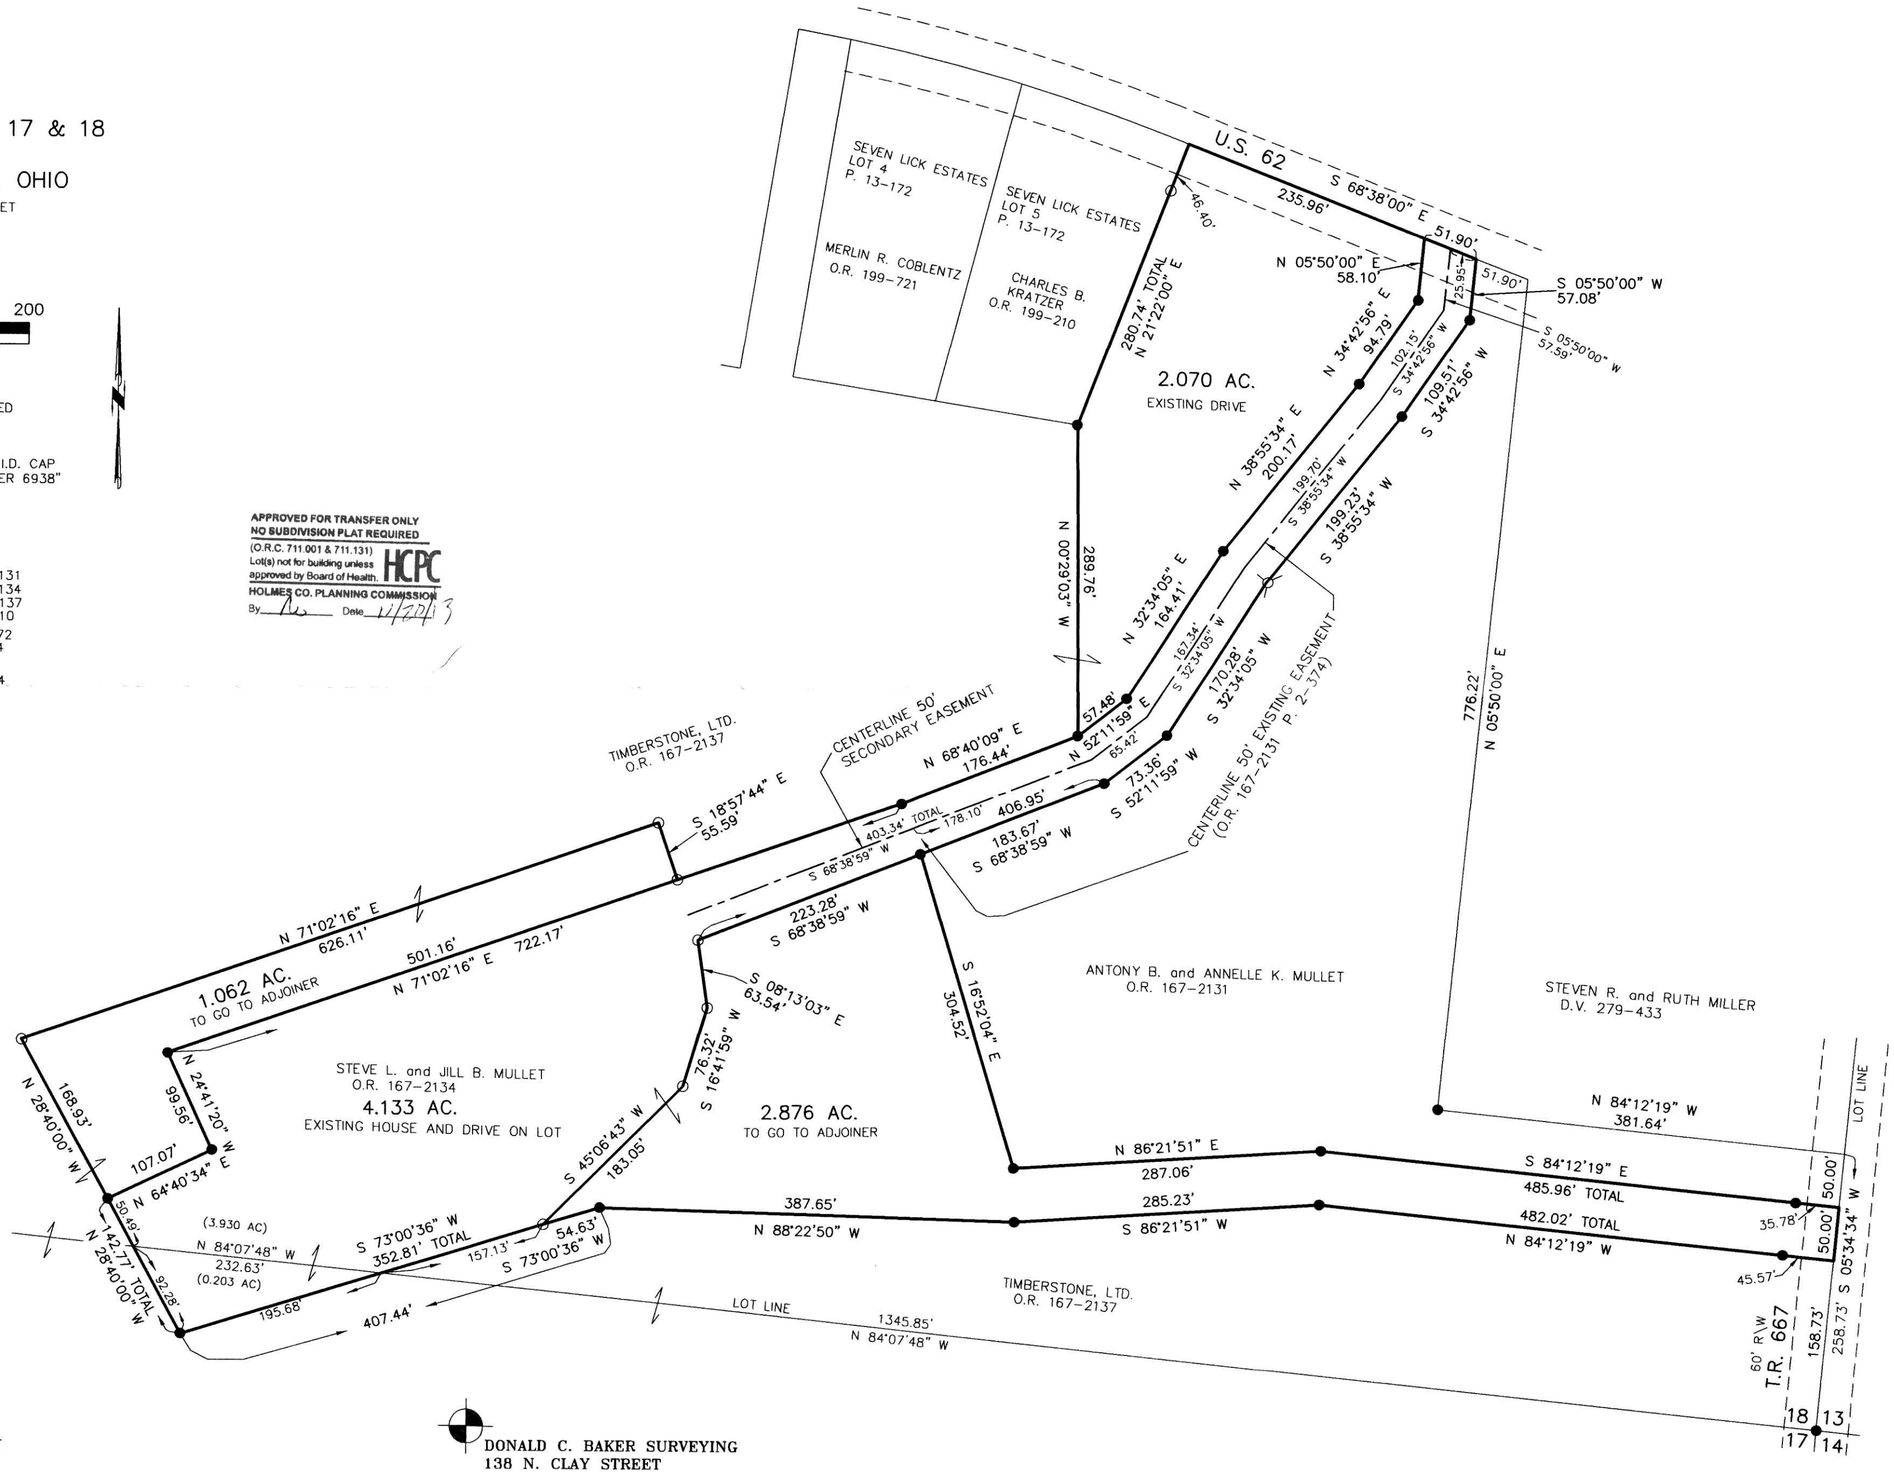

STATE OF OHIO
DONALD C. BAKER
6938
REGISTERED PROFESSIONAL SURVEYOR

I CERTIFY THIS SURVEY TO BE CORRECT TO THE BEST OF MY KNOWLEDGE.

DONALD C. BAKER P.S. 6938

DATE: OCT. 22, 2013
FDB\KES
FILE NAME: WORK4\S-490-13

DONALD C. BAKER SURVEYING
138 N. CLAY STREET
MILLERSBURG, OHIO 44654
PH. 330-674-4788
FAX 330-674-6027

PLAT APPROVED
11/19/2013