201400086973
B: 19 P: 2408
FILED FOR RECORD IN
HOLMES COUNTY, OH
ANITA HALL, COUNTY RECORDER
01/16/2014 12:39 PM
SMALL PLAT . 40.00
PAGES: 1

ORV 247 pg 4635

MONROE TOWNSHIP
1ST. QTR., LOT 2
T–9 N; R–8 W
HOLMES COUNTY, OHIO

SURVEYED FOR: REAL ESTATE SHOWCASE

0 300 600

SCALE: 1"=300'

- ■ STONE FOUND
- ▲ R.R. SPIKE FOUND
- ● 5/8" REBAR FOUND UNLESS OTHERWISE NOTED
- ○ 5/8" REBAR SET WITH I.D. CAP I.D. CAP MARKED "BAKER 6938"

REFERENCES

O.R. VOL. 174 PAGE 2626
O.R. VOL. 188 PAGE 118
O.R. VOL. 177 PAGE 2325

PLAT VOL. 7 PAGE 795
PLAT VOL. 8 PAGE 63
PLAT VOL. 7 PAGE 795
PLAT VOL. 12 PAGE 39
PLAT VOL. 13 PAGE 146
PLAT VOL. 18 PAGE 375
PLAT VOL. 19 PAGE 1156

HWY PLANS HOL–30–11.64
BEARINGS ASSUMED

STATE OF OHIO
AARON L. GERBER
8379
REGISTERED PROFESSIONAL SURVEYOR

I CERTIFY THIS SURVEY TO BE CORRECT TO THE BEST OF MY KNOWLEDGE.

A.L.G.

AARON L. GERBER P.S. 8379
DATE: DECEMBER 24, 2013
ALG\CJG
FILE NAME: WORK5\S–592–13\AG–DB–MD

APPROVED FOR TRANSFER ONLY
NO SUBDIVISION PLAT REQUIRED
(O.R.C. 711.001 & 711.131)
Lot(s) not for building unless approved by Board of Health.
HCPC
HOLMES CO. PLANNING COMMISSION
By JB Date 1-9-14

DONALD C. BAKER SURVEYING
138 N. CLAY STREET
MILLERSBURG, OHIO 44654
PH. 330–674–4788
FAX 330–674–6027
EMAIL: bakersurveying@gmail.com

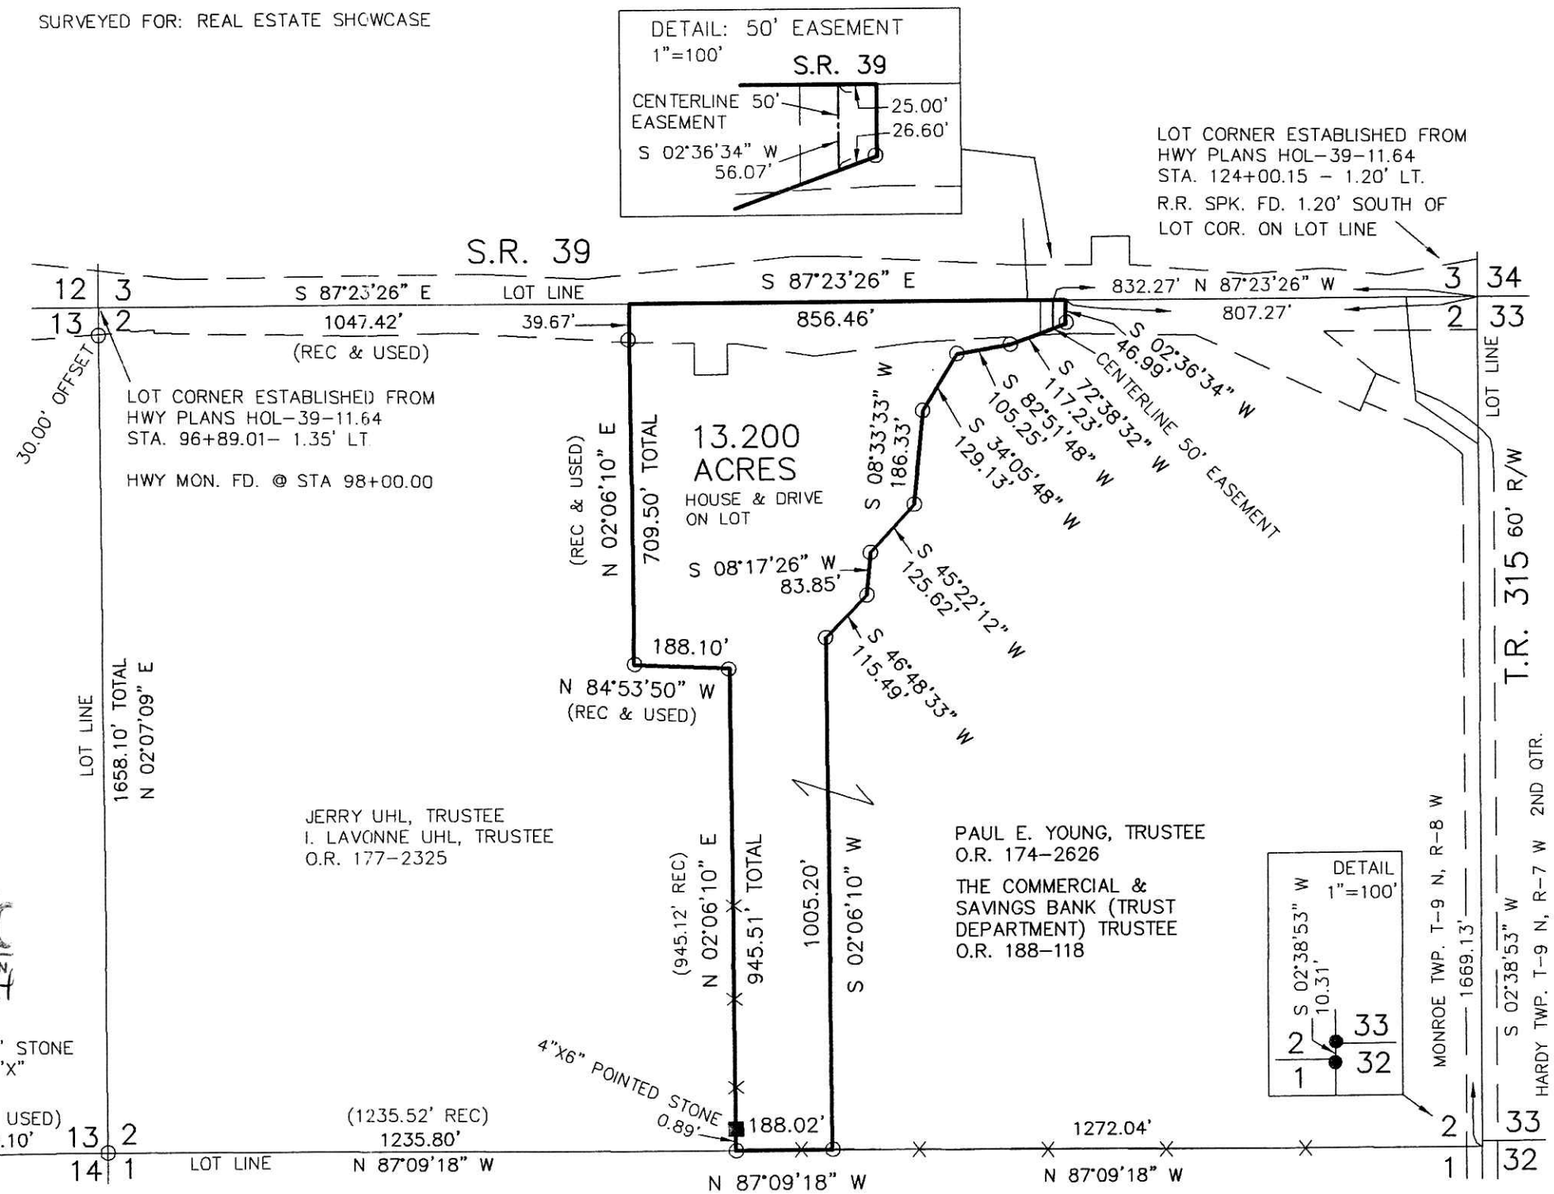

1/8/2014