201400088484
B: 19 P: 2476
FILED FOR RECORD IN
HOLMES COUNTY, OH
ANITA HALL, COUNTY RECORDER
05/02/2014 11:39 AM
SMALL PLAT . 40.00
PAGES: 1
ORV 248 PG 5045 & 5049

REFERENCES
DEED VOL. 203 PAGE 542
O.R. VOL. 234 PAGE 317
O.R. VOL. 248 PAGE 588
O.R. VOL. 248 PAGE 591
PLAT VOL. 16 PAGE 818
PLAT VOL. 19 PAGE 2447
BEARINGS FROM PLAT VOL. 8 PAGE 312

SALT CREEK TOWNSHIP
3RD. QTR., LOT 25
T-10 N; R-5 W
HOLMES COUNTY, OHIO

SURVEYED FOR: DENNIS MILLER

APPROVED FOR TRANSFER ONLY
NO SUBDIVISION PLAT REQUIRED
(O.R.C. 711.001 & 711.131)
Lot(s) not for building unless approved by Board of Health.
HCPC
HOLMES CO. PLANNING COMMISSION
By _____ Date 4/22/14

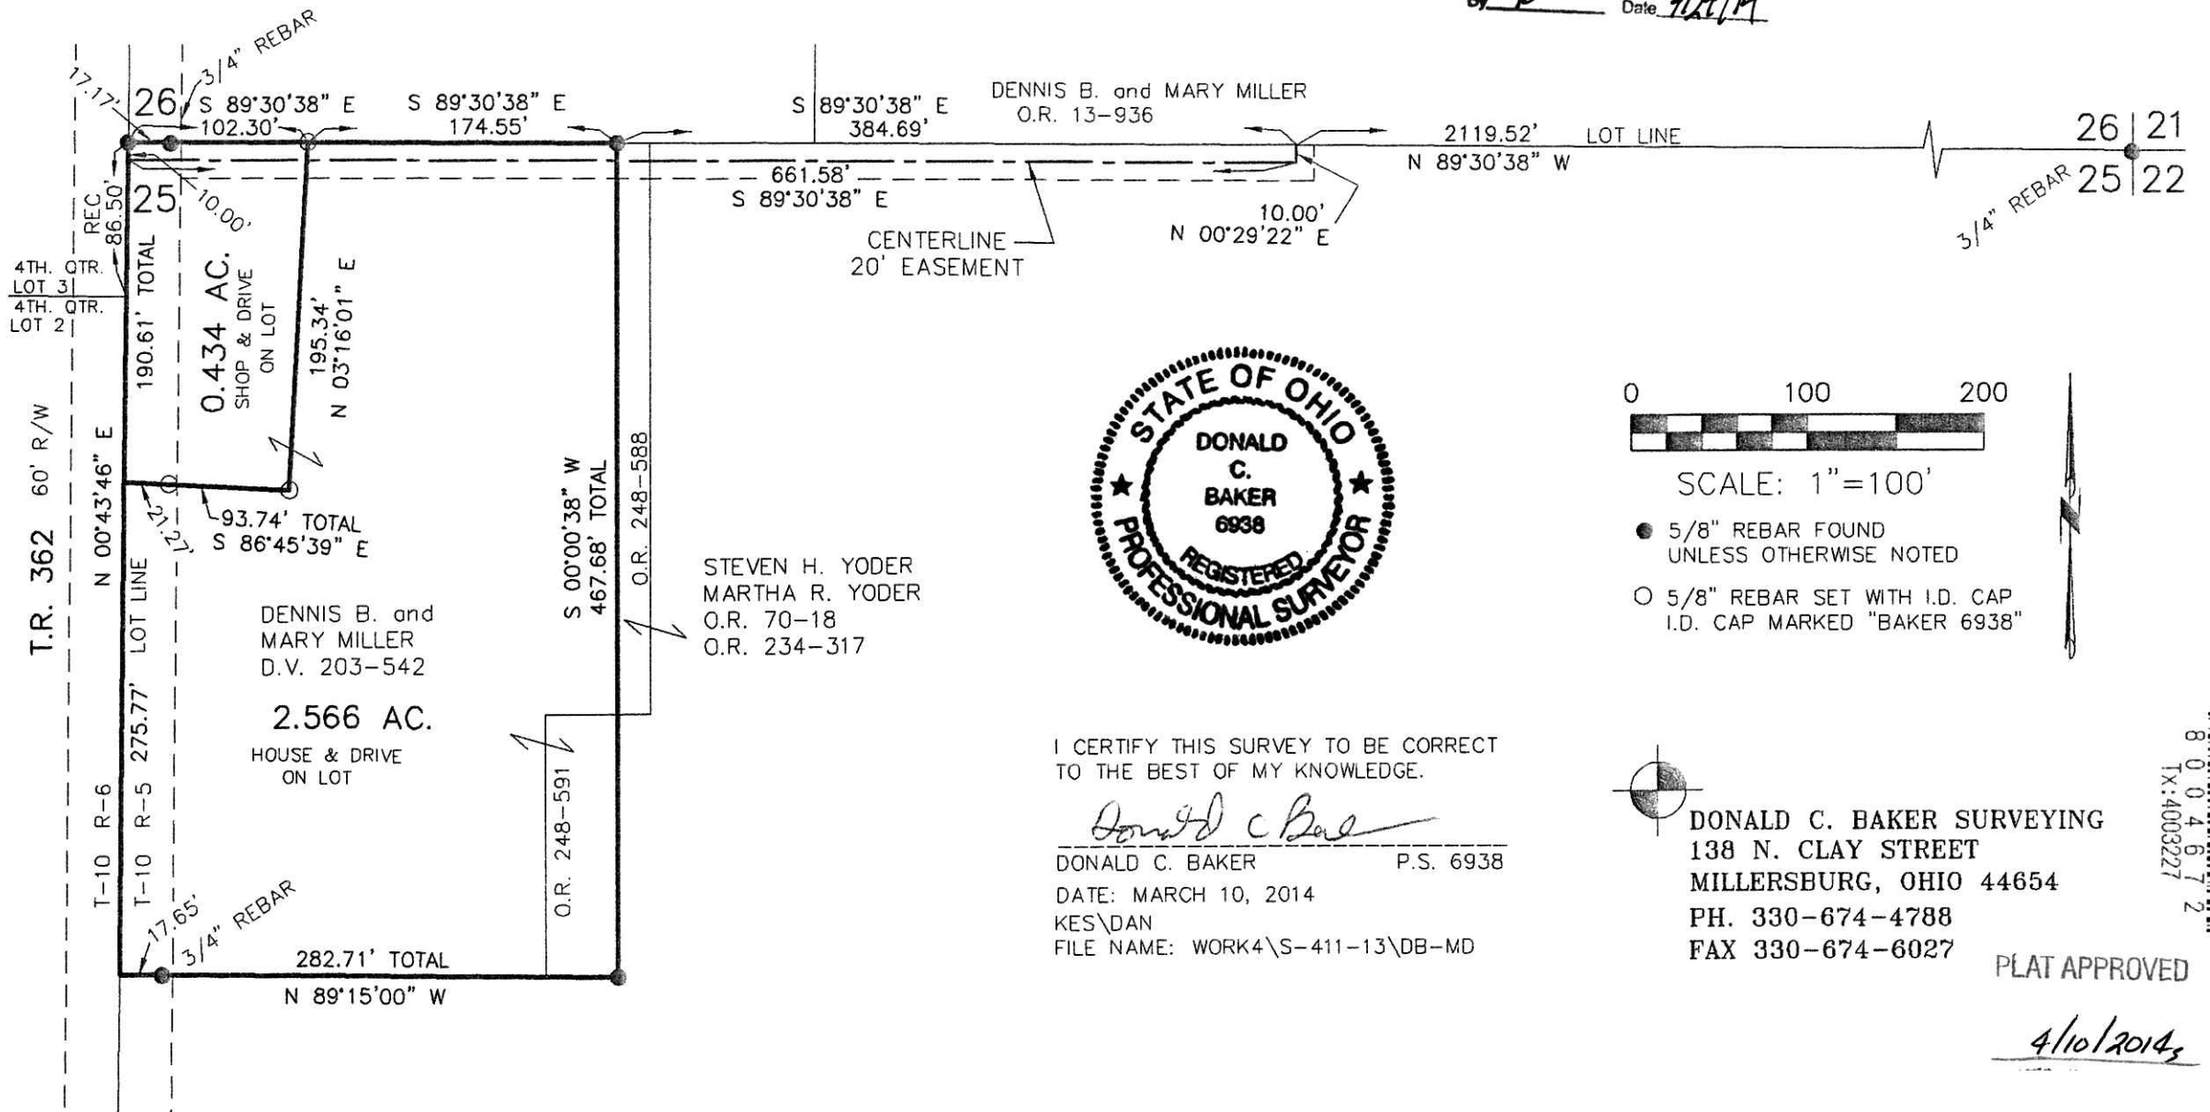

STATE OF OHIO
DONALD C. BAKER
6938
REGISTERED
PROFESSIONAL SURVEYOR

0 100 200
SCALE: 1"=100'
● 5/8" REBAR FOUND UNLESS OTHERWISE NOTED
○ 5/8" REBAR SET WITH I.D. CAP I.D. CAP MARKED "BAKER 6938"

I CERTIFY THIS SURVEY TO BE CORRECT TO THE BEST OF MY KNOWLEDGE.

DONALD C. BAKER P.S. 6938
DATE: MARCH 10, 2014
KES\DAN
FILE NAME: WORK4\S-411-13\DB-MD

DONALD C. BAKER SURVEYING
138 N. CLAY STREET
MILLERSBURG, OHIO 44654
PH. 330-674-4788
FAX 330-674-6027

8 0 0 4 6 7 2
Tx:4003227

PLAT APPROVED
4/10/2014