0805186
TX:4003587

BERLIN TOWNSHIP
1ST. QTR., LOT 14
T-9 N; R-6 W
HOLMES COUNTY, OHIO

SURVEYED FOR: JERRY ANDERSON

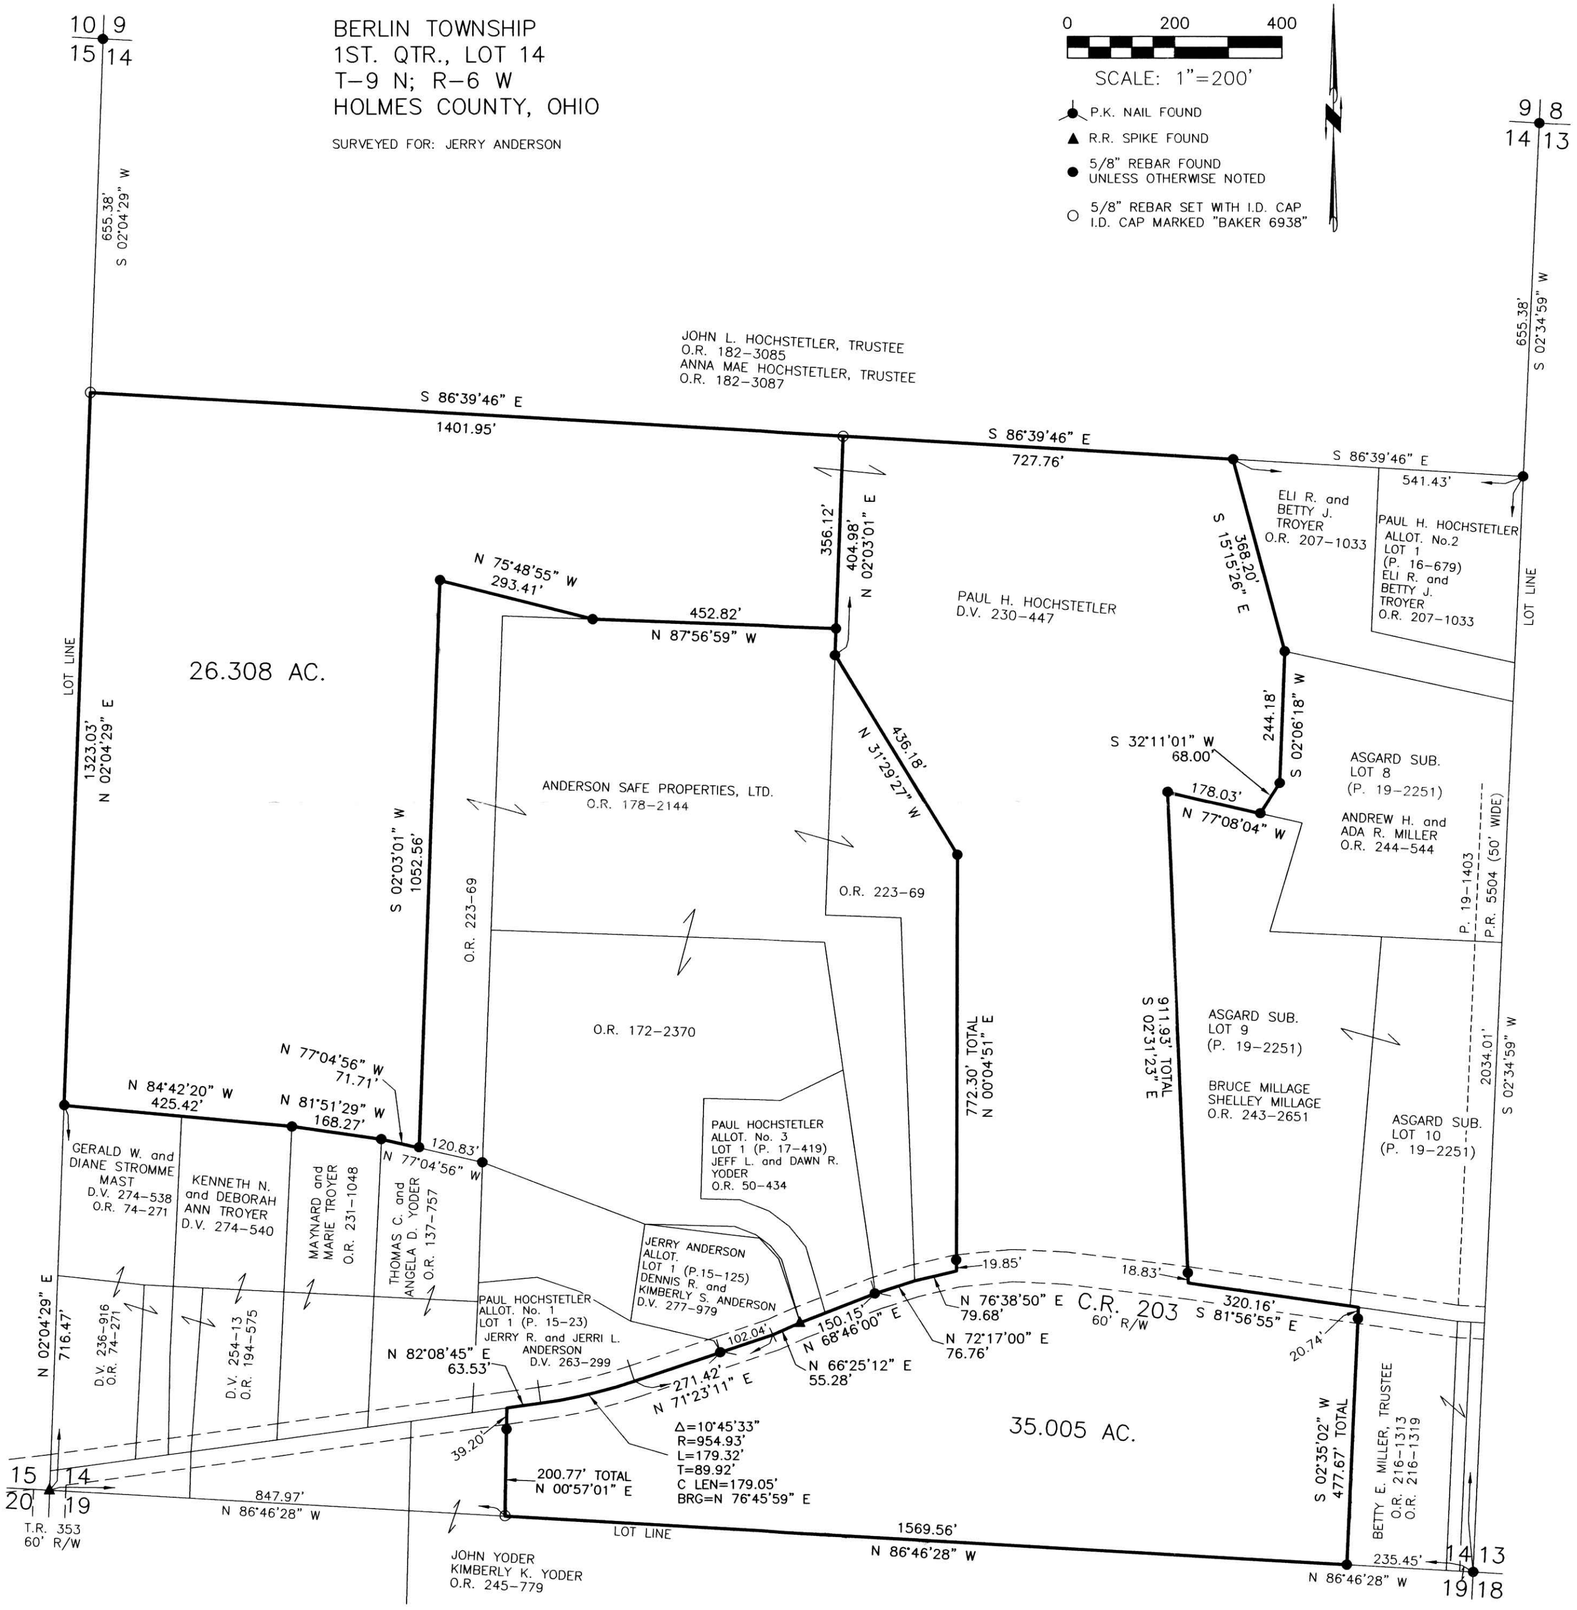

201400088920
B: 19 P: 2498
FILED FOR RECORD IN
HOLMES COUNTY, OH
ANITA HALL, COUNTY RECORDER
06/03/2014 11:50 AM
PLAT REC. 19.2
PAGES: 1
ORV 248 PG 7428

REFERENCES

DEED VOL. 230 PAGE 447

O.R. VOL. 178 PAGE 2144
O.R. VOL. 182 PAGE 3087
O.R. VOL. 216 PAGE 1319
O.R. VOL. 245 PAGE 779

PLAT VOL. 16 PAGE 171
PLAT VOL. 17 PAGE 419
PLAT VOL. 15 PAGE 125
PLAT VOL. 15 PAGE 23
PLAT VOL. 19 PAGE 322
PLAT VOL. 19 PAGE 1775
PLAT VOL. 19 PAGE 2251
PLAT VOL. 19 PAGE 680

BEARINGS FROM
PLAT VOL. 19 PAGE 1775

STATE OF OHIO
DONALD C. BAKER 6938
REGISTERED PROFESSIONAL SURVEYOR

I CERTIFY THIS SURVEY TO BE CORRECT TO THE BEST OF MY KNOWLEDGE.

DONALD C. BAKER P.S. 6938

DATE: MAY 7, 2014
FDB\KES
FILE NAME: WORK4\S-118-14

DONALD C. BAKER SURVEYING
138 N. CLAY STREET
MILLERSBURG, OHIO 44654
PH. 330-674-4788
FAX 330-674-6027

APPROVED FOR TRANSFER ONLY
NO SUBDIVISION PLAT REQUIRED
(O.R.C. 711.001 & 1.131)
Lot(s) not for building unless approved by Board of Health.
HCPC
HOLMES CO. PLANNING COMMISSION
By VB Date 5-20-14

PLAT APPROVED
5/20/2014