201400091767
B: 19 P: 2615
FILED FOR RECORD IN
HOLMES COUNTY, OH
ANITA HALL, COUNTY RECORDER
12/17/2014 09:14 AM
SMALL PLAT . 40.00
PAGES: 1
ORV 251 PGS 208, 212, 215 + 219

0 300 600

SCALE: 1"=300'

■ STONE FOUND
● 5/8" REBAR FOUND UNLESS OTHERWISE NOTED
○ 5/8" REBAR SET WITH I.D. CAP I.D. CAP MARKED "BAKER 6938"

WALNUT CREEK TOWNSHIP
N.W. & S.W. QTRS. SECTION 5
T–9 N; R–4 W
HOLMES COUNTY, OHIO

SURVEYED FOR: REUBEN MILLER

REFERENCES
O.R. VOL. 63 PAGE 863
O.R. VOL. 205 PAGE 1277
PLAT VOL. 6 PAGE 63
PLAT VOL. 15 PAGE 99
PLAT VOL. 15 PAGE 136
PLAT VOL. 16 PAGE 351
PLAT VOL. 19 PAGE 442
BEARINGS FROM
PLAT VOL. 19 PAGE 442

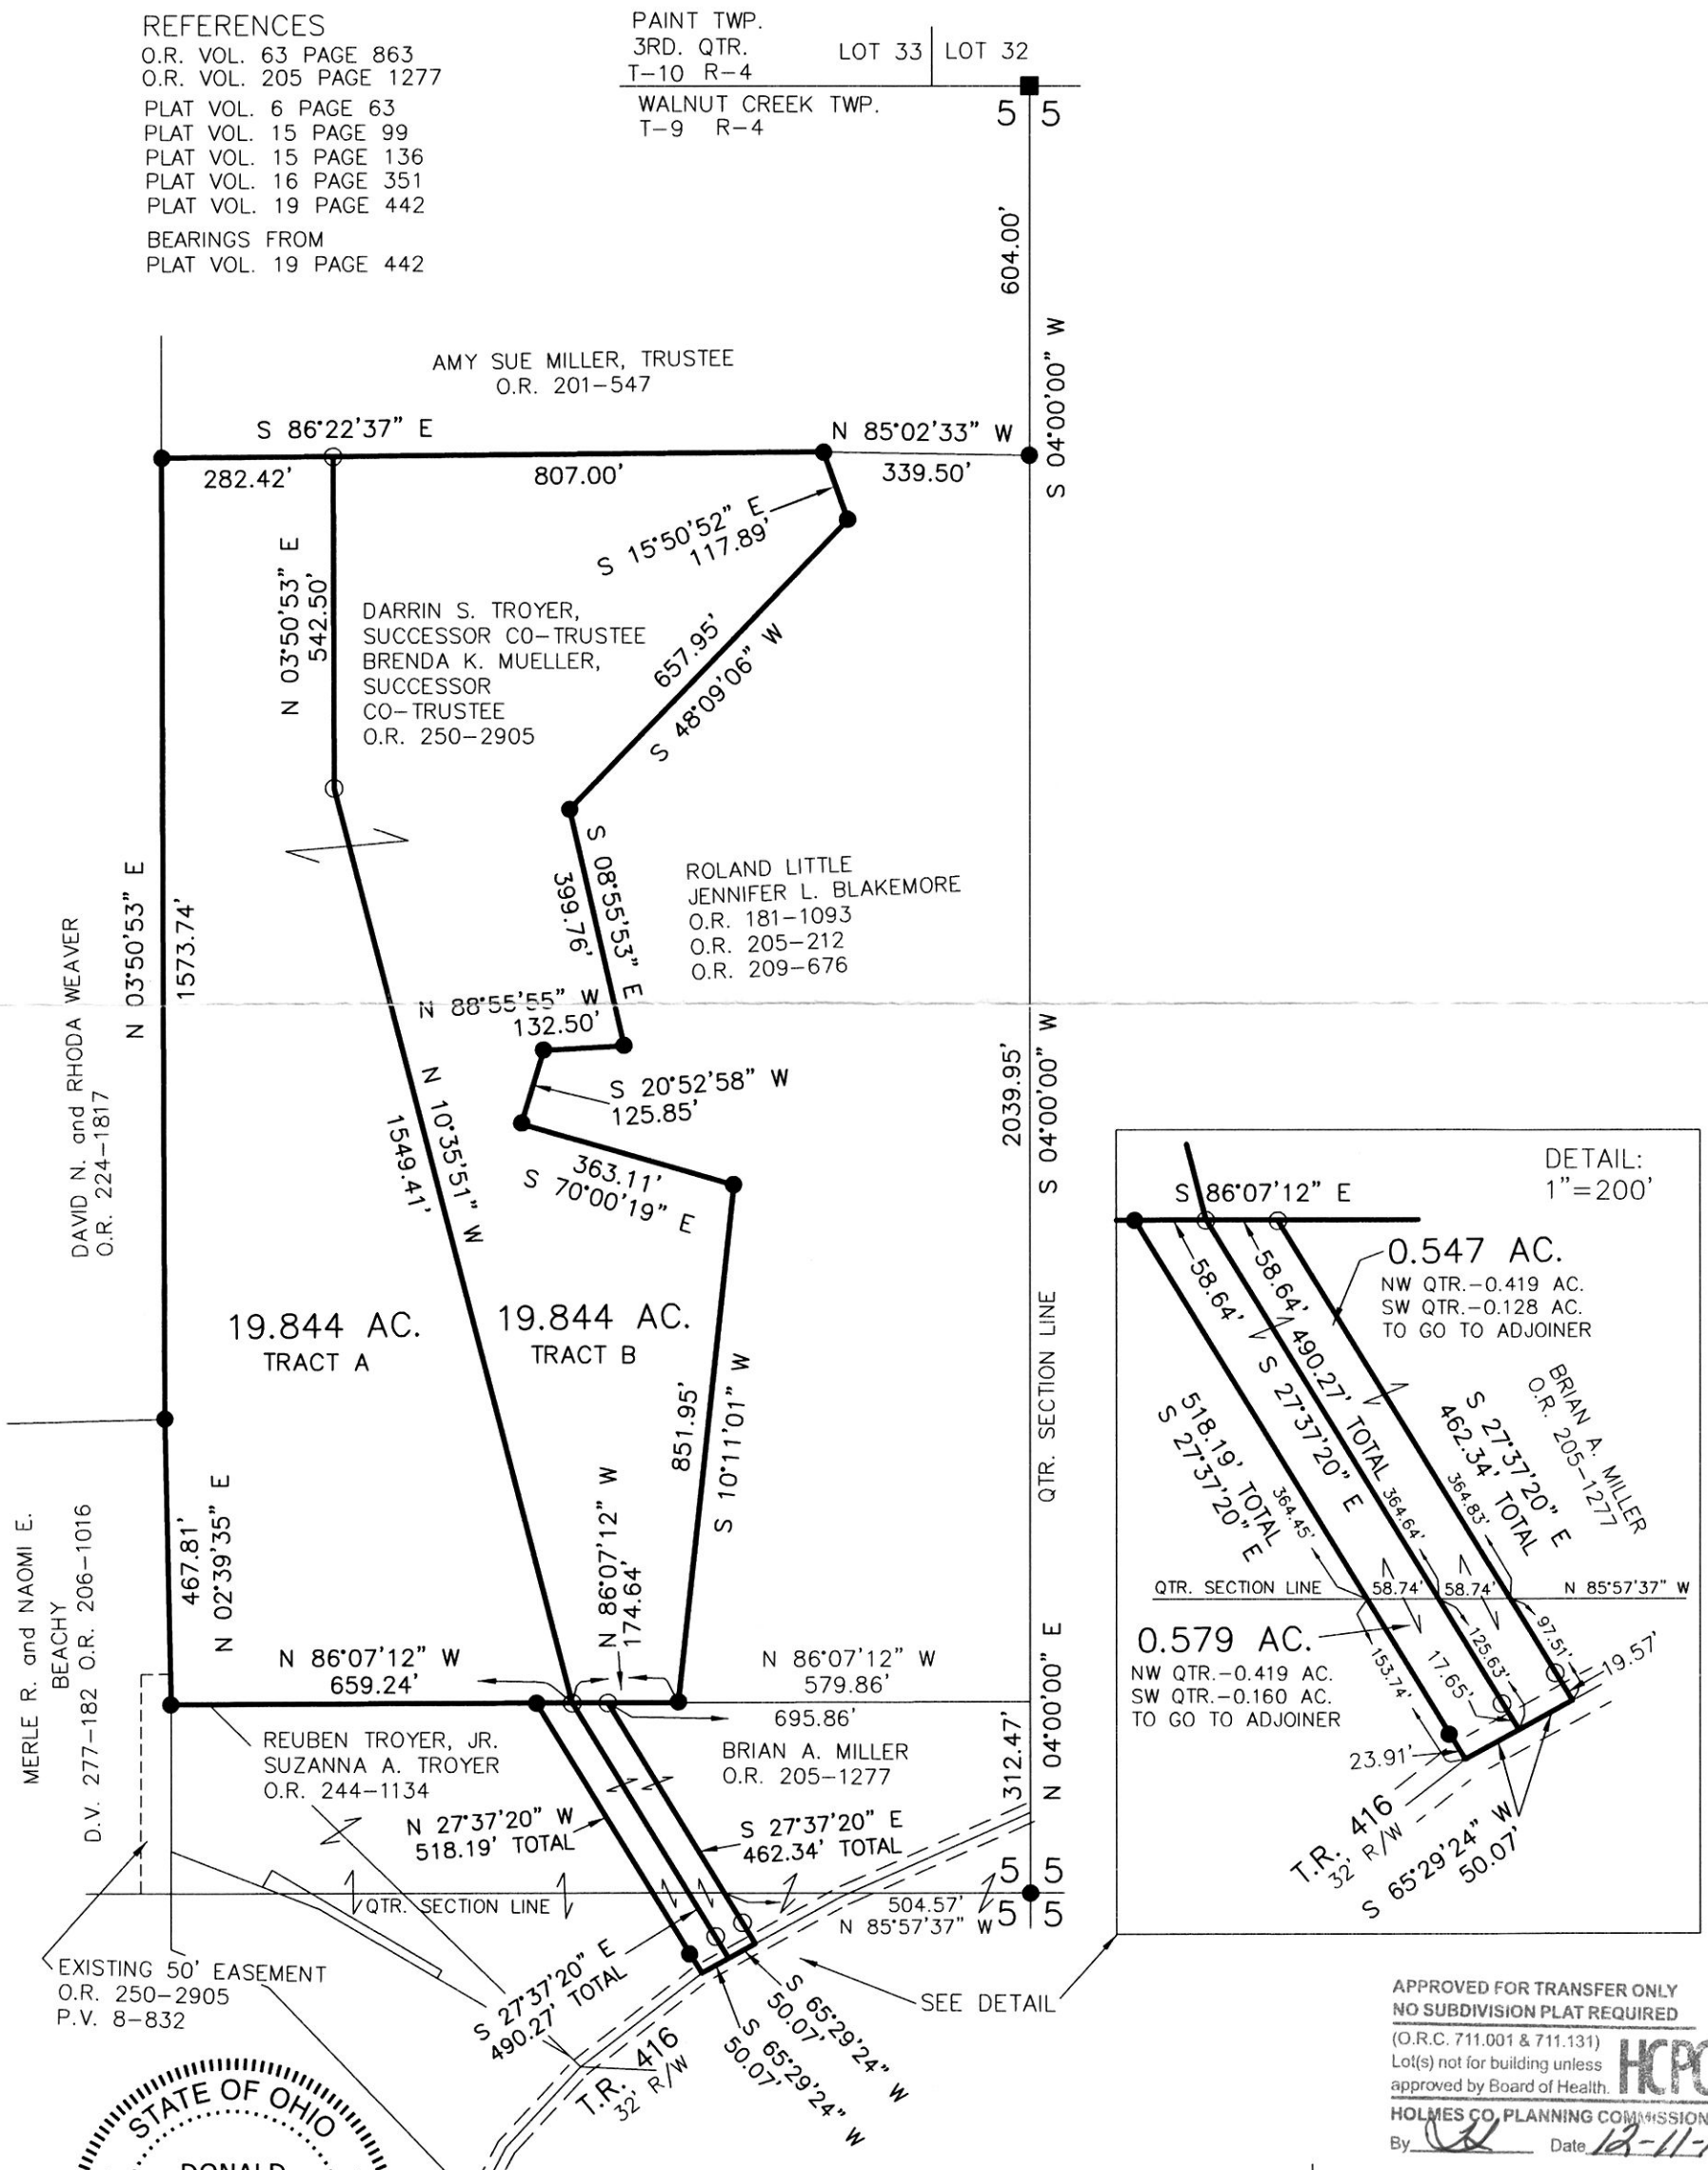

APPROVED FOR TRANSFER ONLY
NO SUBDIVISION PLAT REQUIRED
(O.R.C. 711.001 & 711.131)
Lot(s) not for building unless approved by Board of Health.
HCPC
HOLMES CO. PLANNING COMMISSION
By _____ Date 12-11-14

STATE OF OHIO
DONALD C. BAKER 6938
REGISTERED PROFESSIONAL SURVEYOR

I CERTIFY THIS SURVEY TO BE CORRECT TO THE BEST OF MY KNOWLEDGE.

DONALD C. BAKER P.S. 6938
DATE: NOV. 12, 2014
FDB\JG
FILE NAME: WORK4\S–533–14

DONALD C. BAKER SURVEYING
138 N. CLAY STREET
MILLERSBURG, OHIO 44654
PH. 330–674–4788
FAX 330–674–6027

PLAT APPROVED
12/9/2014