201500092184
B: 19 P: 2639
FILED FOR RECORD IN
HOLMES COUNTY, OH
ANITA HALL, COUNTY RECORDER
01/20/2015 10:39 AM
PLAT MED . 43.20
PAGES: 1

ORV 251 P2408
ORV 251 P2412

0 200 400
SCALE: 1"=200'

▲ R.R. SPIKE FOUND
● 5/8" REBAR FOUND UNLESS OTHERWISE NOTED
○ 5/8" REBAR SET WITH I.D. CAP I.D. CAP MARKED "BAKER 6938"
△ R.R. SPIKE SET

MONROE TOWNSHIP
1ST. QTR., LOT 2
T-9 N; R-8 W
HOLMES COUNTY, OHIO

SURVEYED FOR: REAL ESTATE SHOWCASE

REFERENCES

O.R. VOL. 174 PAGE 2626
O.R. VOL. 188 PAGE 118
O.R. VOL. 177 PAGE 2325
O.R. VOL. 247 PAGE 4635
PLAT VOL. 19 PAGE 2408
HWY PLANS HOL-30-11.64

BEARINGS FROM PLAT VOL. 19 PAGE 2408

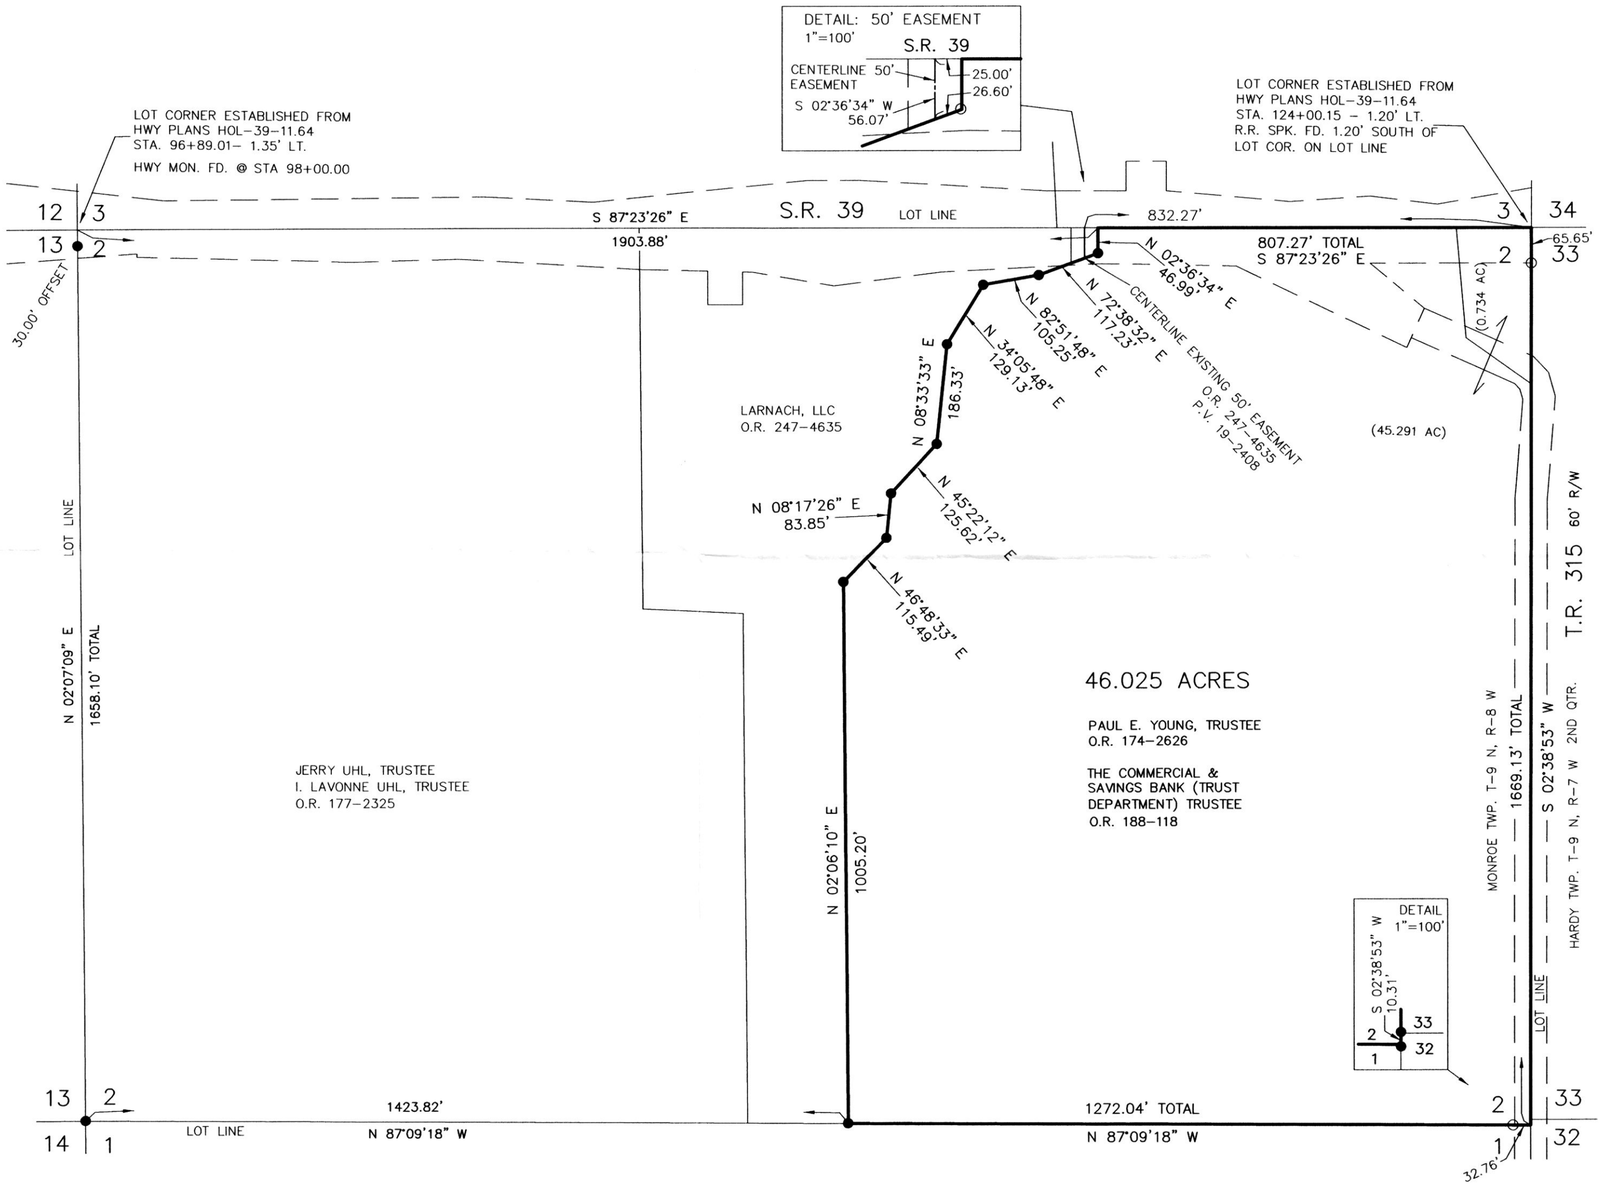

STATE OF OHIO
AARON L. GERBER 8379
REGISTERED PROFESSIONAL SURVEYOR

I CERTIFY THIS SURVEY TO BE CORRECT TO THE BEST OF MY KNOWLEDGE.

AARON L. GERBER P.S. 8379
DATE: DECEMBER 2, 2014
ALG\CJG
FILE NAME: WORK5\S-580-14\AG

DONALD C. BAKER SURVEYING
138 N. CLAY STREET
MILLERSBURG, OHIO 44654
PH. 330-674-4788
FAX 330-674-6027
EMAIL: bakersurveying@gmail.com

APPROVED FOR TRANSFER ONLY
NO SUBDIVISION PLAT REQUIRED
(O.R.C. 711.001 & 711.131)
Lot(s) not for building unless approved by Board of Health.
HCPC
HOLMES CO. PLANNING COMMISSION
By MH Date 1/7/15

PLAT APPROVED
1/14/2015

Tx:400938Z