201600102656
B: 19 P: 3115
FILED FOR RECORD IN
HOLMES COUNTY, OH
ANITA HALL, COUNTY RECORDER
11/30/2016 3:07 PM
SMALL PLAT . 40.00
PAGES: 1

ORV 258 Pg 3919, 3921

SALT CREEK TOWNSHIP
S.E. QTR. SECTION 5
N.W. & N.E. QTRS. SECTION 8
T–14 N; R–12 W
HOLMES COUNTY, OHIO

SURVEYED FOR: BERT STUTZMAN

APPROVED FOR TRANSFER ONLY
NO SUBDIVISION PLAT REQUIRED
(O.R.C. 711.001 & 711.131)
Lot(s) not for building unless approved by Board of Health
HOLMES CO. PLANNING COMMISSION
By MJ Date 11/30/16

0 100 200

SCALE: 1"=100'

- ■ STONE FOUND
- ● 5/8" REBAR FOUND UNLESS OTHERWISE NOTED
- △ R.R. SPIKE SET
- ○ 5/8" REBAR SET WITH I.D. CAP I.D. CAP MARKED "BAKER 6938"

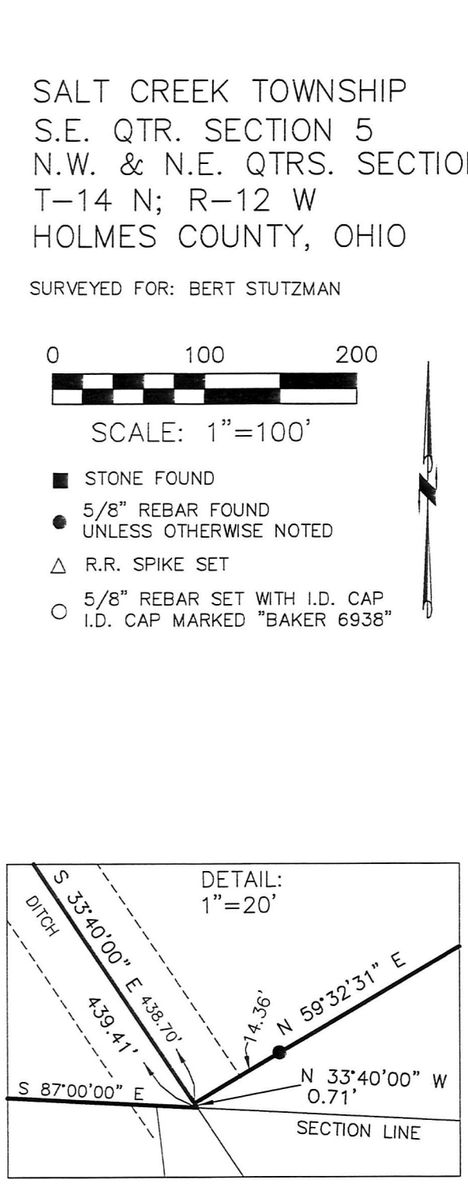

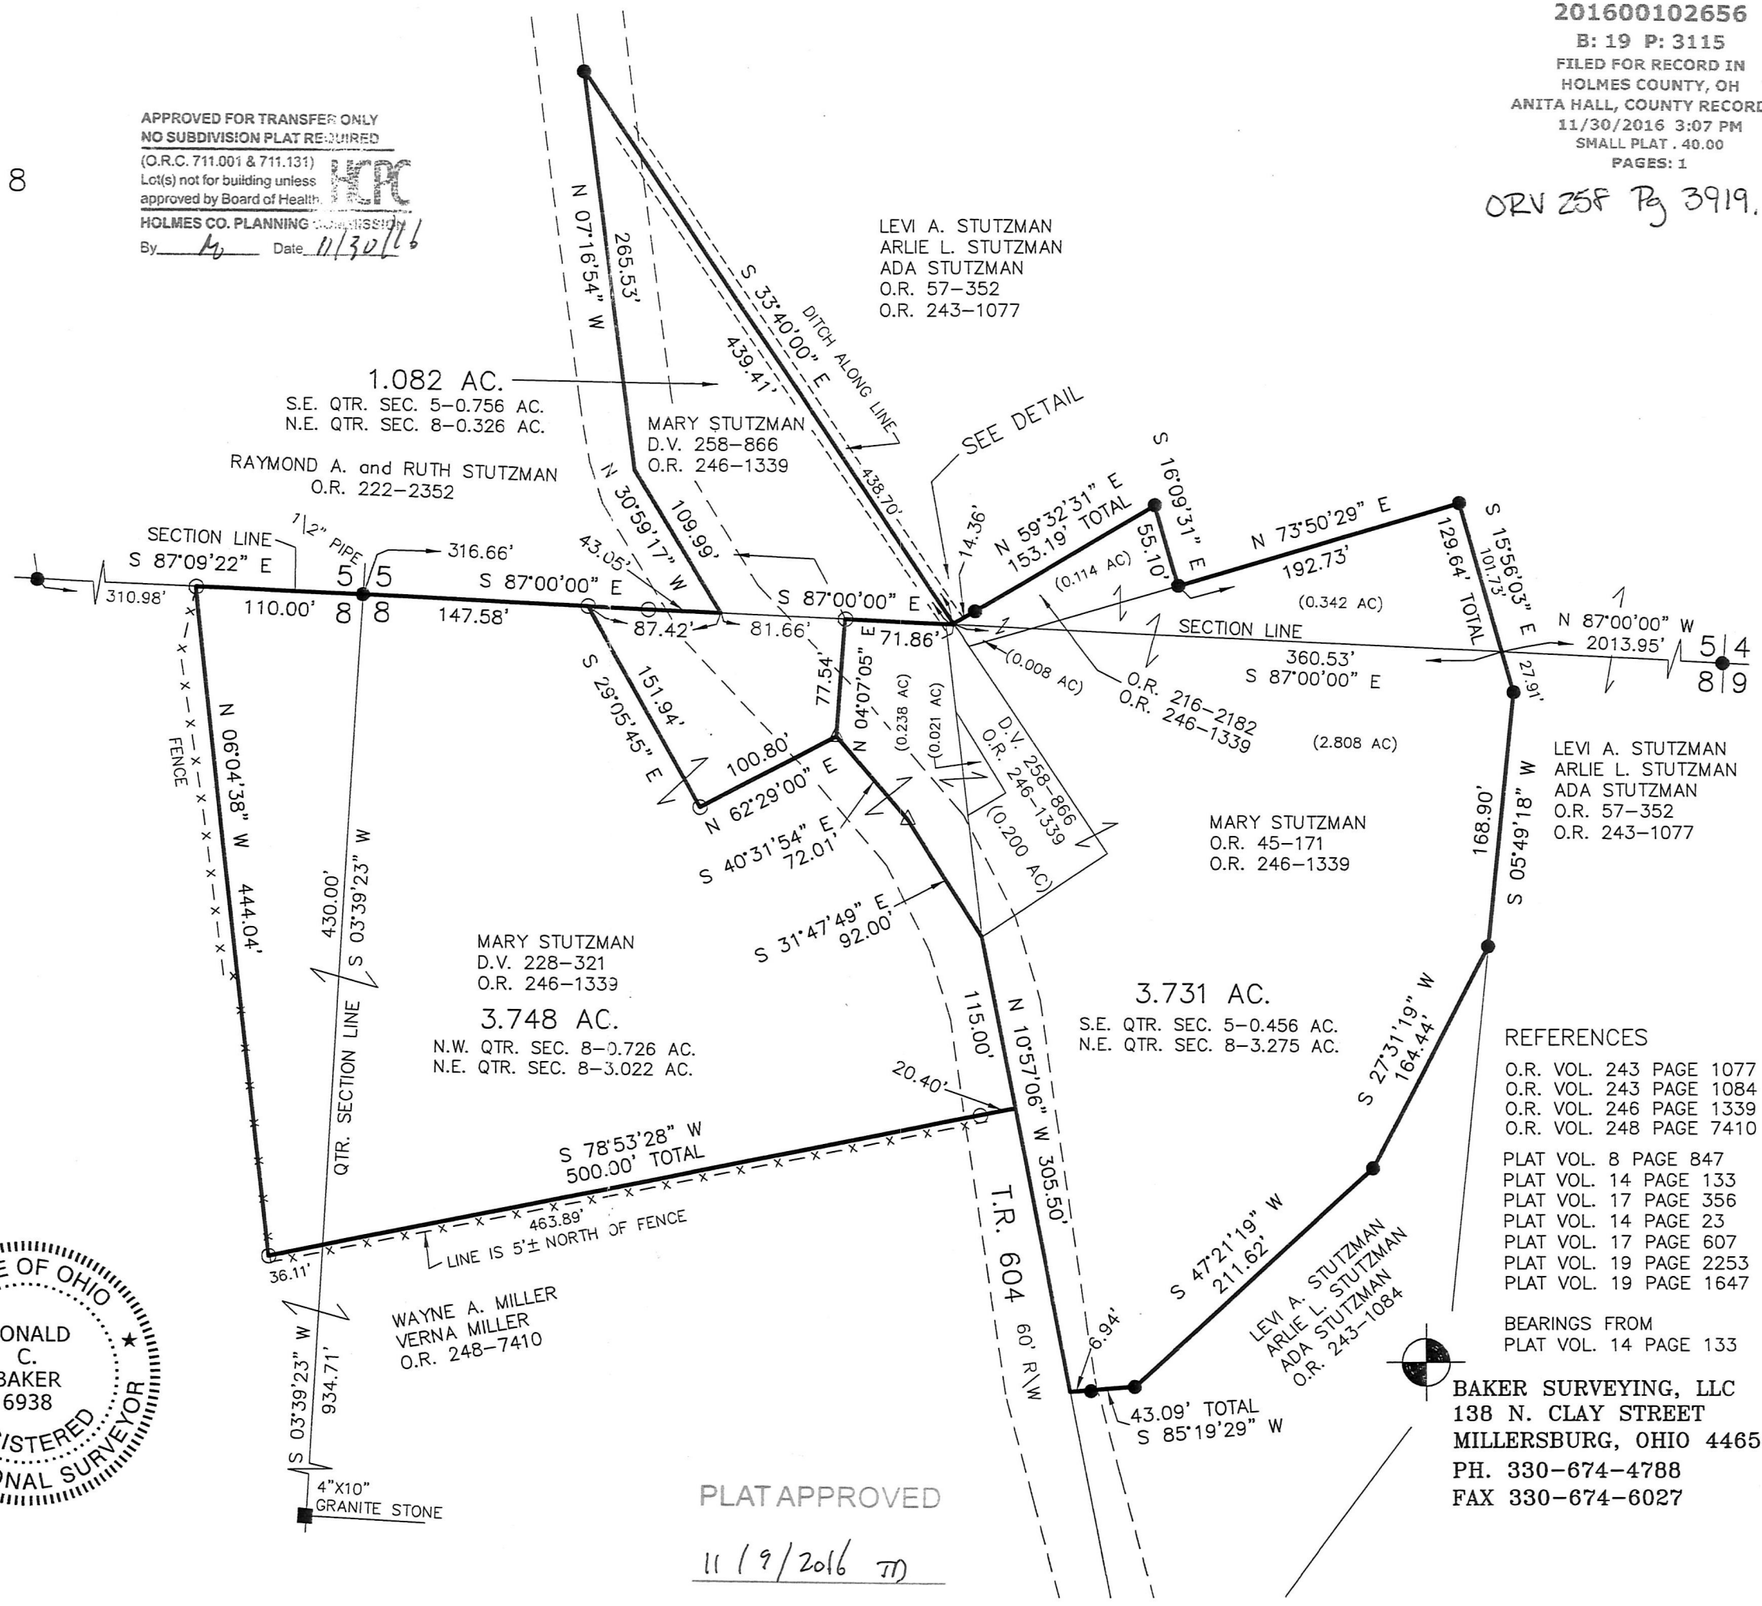

REFERENCES

O.R. VOL. 243 PAGE 1077
O.R. VOL. 243 PAGE 1084
O.R. VOL. 246 PAGE 1339
O.R. VOL. 248 PAGE 7410

PLAT VOL. 8 PAGE 847
PLAT VOL. 14 PAGE 133
PLAT VOL. 17 PAGE 356
PLAT VOL. 14 PAGE 23
PLAT VOL. 17 PAGE 607
PLAT VOL. 19 PAGE 2253
PLAT VOL. 19 PAGE 1647

BEARINGS FROM
PLAT VOL. 14 PAGE 133

PLAT APPROVED
11/9/2016 TM

I CERTIFY THIS SURVEY TO BE CORRECT
TO THE BEST OF MY KNOWLEDGE.

DONALD C. BAKER P.S. 6938

DATE: AUG. 25, 2016
FDB\CJG
FILE NAME: WORK4\S-457-16

STATE OF OHIO
DONALD C. BAKER 6938
REGISTERED PROFESSIONAL SURVEYOR

BAKER SURVEYING, LLC
138 N. CLAY STREET
MILLERSBURG, OHIO 44654
PH. 330-674-4788
FAX 330-674-6027