201600102980
B: 19 P: 3133
FILED FOR RECORD IN
HOLMES COUNTY, OH
ANITA HALL, COUNTY RECORDER
12/19/2016 12:29 PM
SMALL PLAT . 40.00
PAGES: 1
ORV 258 PG 5469

0 100 200

SCALE: 1"=100'

■ STONE FOUND

▲ R.R. SPIKE FOUND

● 5/8" REBAR FOUND UNLESS OTHERWISE NOTED

○ 5/8" REBAR SET WITH I.D. CAP I.D. CAP MARKED "BAKER 6938"

HARDY TOWNSHIP
N.W. QTR. SECTION 14
S.W. QTR. SECTION 7
T-9 N; R-6 W
HOLMES COUNTY, OHIO

SURVEYED FOR: PAUL WEAVER

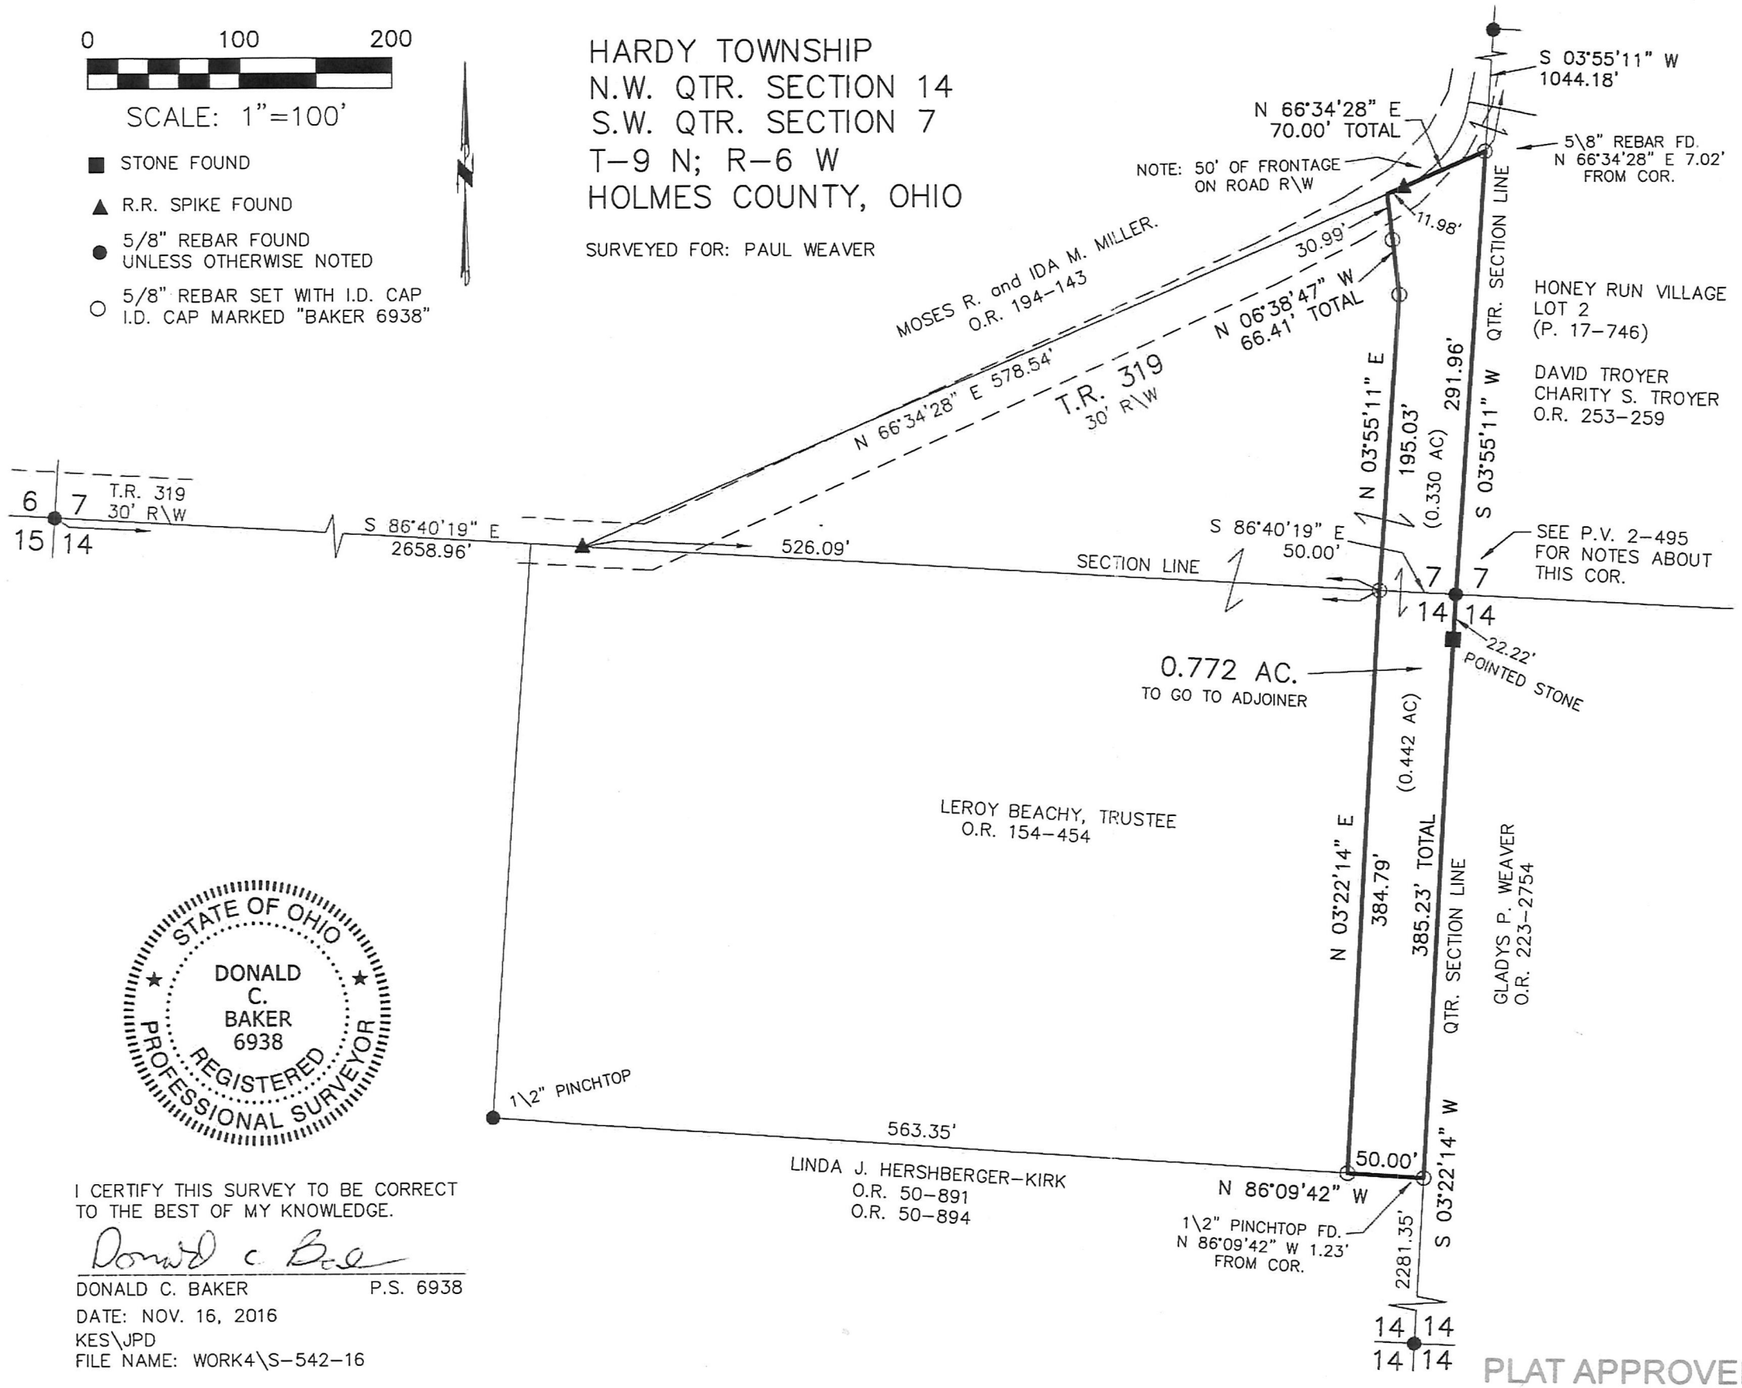

APPROVED FOR TRANSFER ONLY
NO SUBDIVISION PLAT REQUIRED
(O.R.C. 711.001 & 711.131)
Lot(s) not for building unless approved by Board of Health.
HCR
HOLMES CO. PLANNING COMMISSION
By JD Date 12-7-16

STATE OF OHIO
DONALD C. BAKER 6938
REGISTERED PROFESSIONAL SURVEYOR

I CERTIFY THIS SURVEY TO BE CORRECT TO THE BEST OF MY KNOWLEDGE.

Donald C. Baker

DONALD C. BAKER P.S. 6938

DATE: NOV. 16, 2016

KES\JPD

FILE NAME: WORK4\S-542-16

REFERENCES

O.R. VOL. 50 PAGE 894
O.R. VOL. 154 PAGE 454
O.R. VOL. 194 PAGE 143
O.R. VOL. 253 PAGE 259

PLAT VOL. 4 PAGE 196
PLAT VOL. 7 PAGE 697
PLAT VOL. 2 PAGE 495
PLAT VOL. 17 PAGE 746
PLAT VOL. 19 PAGE 903
PLAT VOL. 12 PAGE 678

BEARINGS FROM
PLAT VOL. 2 PAGE 495

BAKER SURVEYING, LLC
138 N. CLAY STREET
MILLERSBURG, OHIO 44654
PH. 330-674-4788
FAX 330-674-6027

PLAT APPROVED
12/7/2016