201700106746
B: 19 P: 3286
FILED FOR RECORD IN
HOLMES COUNTY, OH
ANITA HALL, COUNTY RECORDER
08/29/2017 10:05 AM
SMALL PLAT . 40.00
PAGES: 1
ORV 261 PG 2088

0 200 400

SCALE: 1"=200'

▲ R.R. SPIKE FOUND

● 5/8" REBAR FOUND UNLESS OTHERWISE NOTED

○ 5/8" REBAR SET WITH I.D. CAP I.D. CAP MARKED "BAKER 6938"

SALT CREEK TOWNSHIP
S.E. QTR. SECTION 2
T–14 N; R–12 W
HOLMES COUNTY, OHIO

SURVEYED FOR: JASON YODER

REFERENCES
DEED VOL. 266 PAGE 294
O.R. VOL. 251 PAGE 92
PLAT VOL.14 PAGE 626
PLAT VOL.16 PAGE 169
PLAT VOL.19 PAGE 2613

BEARINGS FROM
PLAT VOL.19 PAGE 2613

APPROVED FOR TRANSFER ONLY
NO SUBDIVISION PLAT REQUIRED
(O.R.C. 711.001 & 711.131)
Lot(s) not for building unless approved by Board of Health.
HCPC
HOLMES CO. PLANNING COMMISSION
By ____ Date 7/5/17

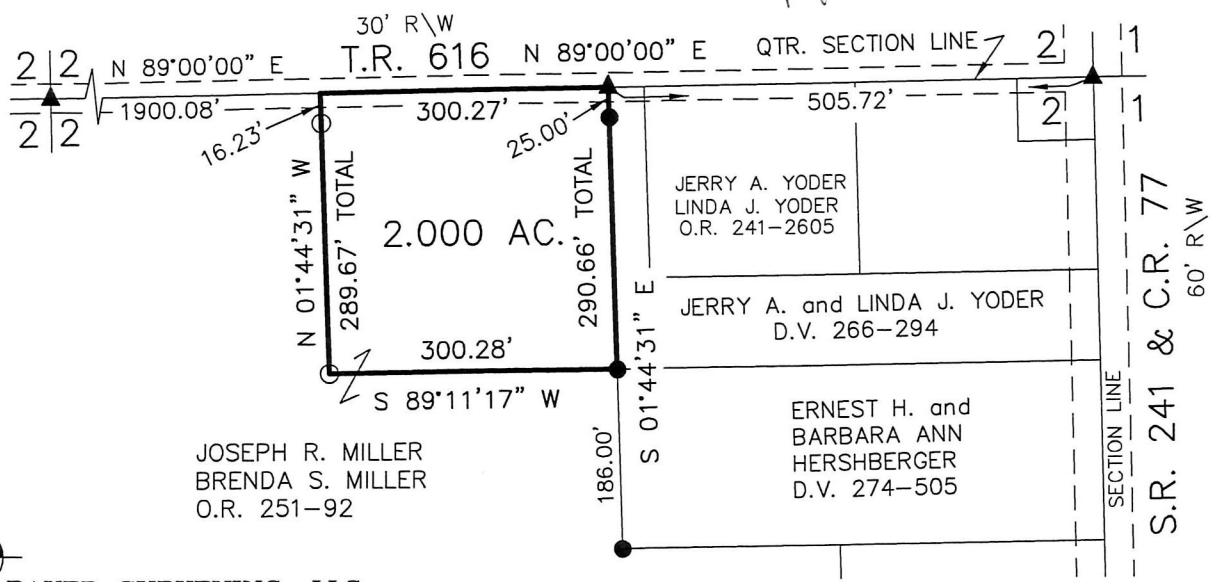

STATE OF OHIO
DONALD C. BAKER 6938
REGISTERED PROFESSIONAL SURVEYOR

I CERTIFY THIS SURVEY TO BE CORRECT TO THE BEST OF MY KNOWLEDGE.

DONALD C. BAKER P.S. 6938

DATE: JUNE 19, 2017
CJG\ADC
FILE NAME: WORK4\S–292–17

BAKER SURVEYING, LLC
138 N. CLAY STREET
MILLERSBURG, OHIO 44654
PH. 330–674–4788
FAX 330–674–6027

Tx:4021555
8 0 4 0 2 0 2

PLAT APPROVED
6/26/2017