VILLAGE OF MILLERSBURG
LOTS 579, 580 & 581
HOLMES COUNTY, OHIO
(HARDY TOWNSHIP)

T-9, R-7, 1ST. QTR., LOT 47

SURVEYED FOR: STEVE McCROSSIN

0 40 80

SCALE: 1"=40'

● 5/8" REBAR FOUND UNLESS OTHERWISE NOTED

○ 5/8" REBAR SET WITH I.D. CAP I.D. CAP MARKED "BAKER 6938"

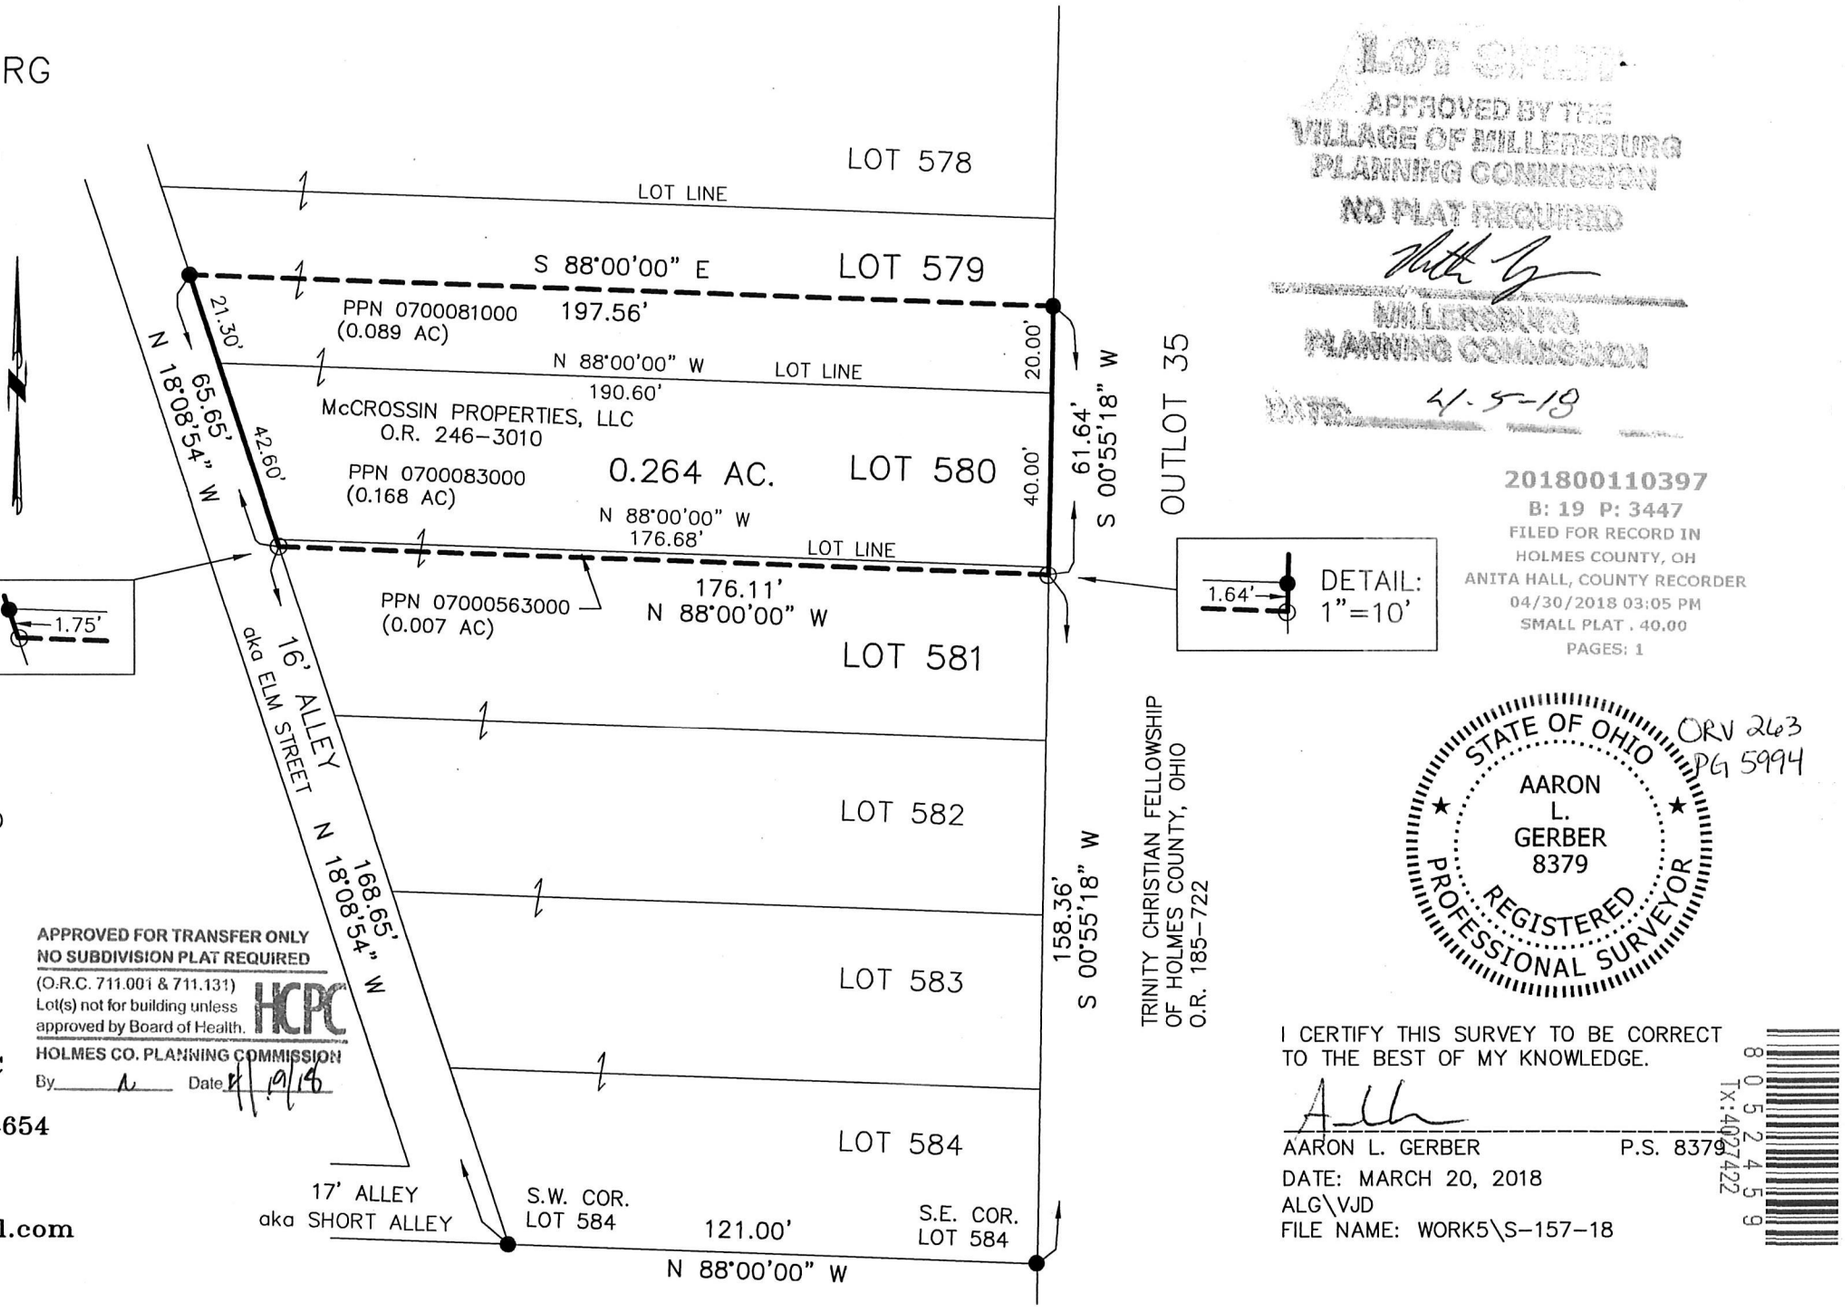

REFERENCES
O.R. VOL. 246 PAGE 3010
O.R. VOL. 185 PAGE 722
PLAT VOL. 19 PAGE 1490
PLAT VOL. 19 PAGE 1716
BEARINGS FROM
PLAT VOL. 19 PAGE 1716

APPROVED FOR TRANSFER ONLY
NO SUBDIVISION PLAT REQUIRED
(O.R.C. 711.001 & 711.131)
Lot(s) not for building unless approved by Board of Health.
HCPC
HOLMES CO. PLANNING COMMISSION
By _____ Date 4/9/18

BAKER SURVEYING, LLC
138 N. CLAY STREET
MILLERSBURG, OHIO 44654
PH. 330-674-4788
FAX 330-674-6027
EMAIL: bakersurveying@gmail.com

PLAT APPROVED

4/18/2018

LOT SPLIT
APPROVED BY THE
VILLAGE OF MILLERSBURG
PLANNING COMMISSION
NO PLAT REQUIRED
MILLERSBURG
PLANNING COMMISSION
DATE: 4-5-18

201800110397
B: 19 P: 3447
FILED FOR RECORD IN
HOLMES COUNTY, OH
ANITA HALL, COUNTY RECORDER
04/30/2018 03:05 PM
SMALL PLAT . 40.00
PAGES: 1

STATE OF OHIO
AARON L. GERBER 8379
REGISTERED PROFESSIONAL SURVEYOR

ORV 263 PG 5994

I CERTIFY THIS SURVEY TO BE CORRECT TO THE BEST OF MY KNOWLEDGE.

AARON L. GERBER P.S. 8379

DATE: MARCH 20, 2018
ALG\VJD
FILE NAME: WORK5\S-157-18

8052459 Tx:402422