201900000102
B: 19 P: 3652
FILED FOR RECORD IN
HOLMES COUNTY, OH
ANITA HALL, COUNTY RECORDER
01/09/2019 02:01 PM
SMALL PLAT . 40.00
PAGES: 1
ORV 266 page 3652

8 0 6 2 8 2 6
Tx:4030567

0 200 400
SCALE: 1"=200'

● 5/8" REBAR FOUND UNLESS OTHERWISE NOTED

○ 5/8" REBAR SET WITH I.D. CAP I.D. CAP MARKED "BAKER 6938"

KILLBUCK TOWNSHIP
S.E. QTR. SECTION 8
T-8 N; R-7 W
HOLMES COUNTY, OHIO

SURVEYED FOR: CHARLIE STRAITS

REFERENCES

DEED VOL. 257 PAGE 315
DEED VOL. 153 PAGE 41
O.R. VOL. 262 PAGE 2526
O.R. VOL. 31 PAGE 379
O.R. VOL. 153 PAGE 320
PLAT VOL. 4 PAGE 23
PLAT VOL. 10 PAGE 399
PLAT VOL. 18 PAGE 463
PLAT VOL. 19 PAGE 2218
PLAT VOL. 17 PAGE 870
PLAT VOL. 18 PAGE 343

BEARINGS FROM OHIO STATE PLANE COORDINATE SYSTEM, NORTH ZONE, N.A.D. 83

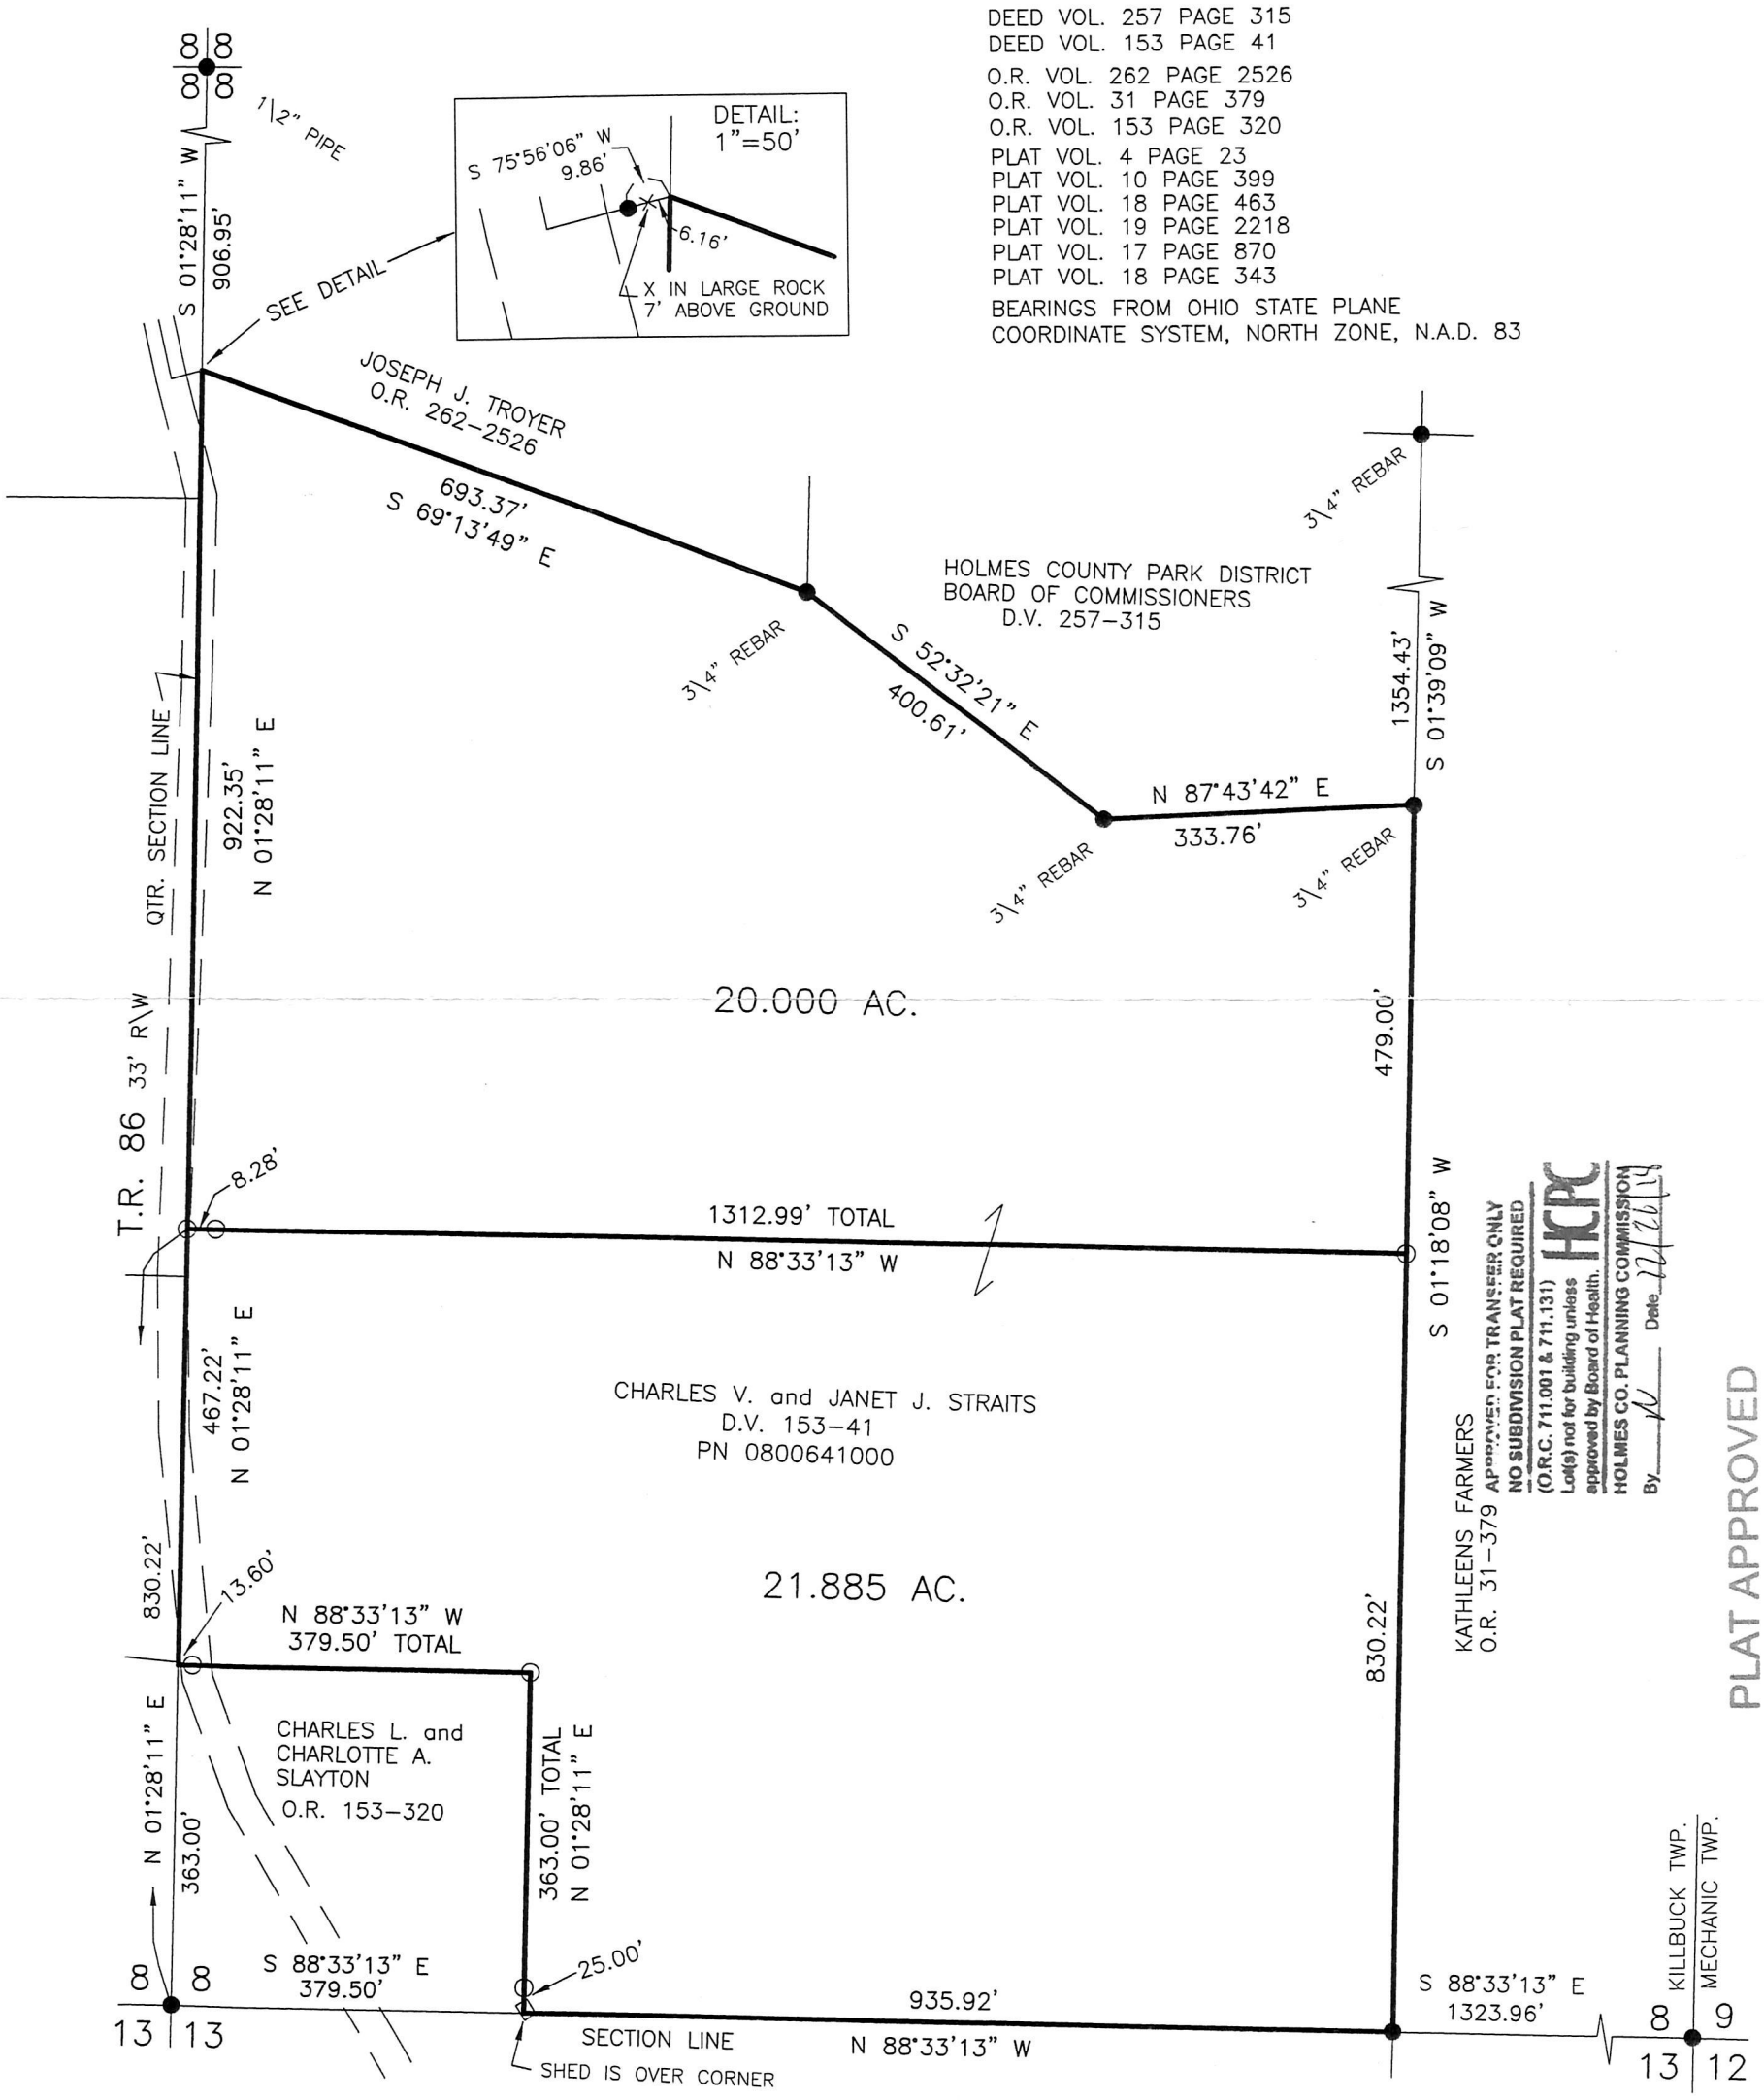

APPROVED FOR TRANSFER ONLY
NO SUBDIVISION PLAT REQUIRED
(O.R.C. 711.001 & 711.131)
Lot(s) not for building unless approved by Board of Health.
HCPC
HOLMES CO. PLANNING COMMISSION
By ____ Date 12/26/18

PLAT APPROVED
12/19/2018

BAKER SURVEYING, LLC
138 N. CLAY STREET
MILLERSBURG, OHIO 44654
PH. 330-674-4788
FAX 330-674-6027
EMAIL: bakersurveying@gmail.com

STATE OF OHIO
DONALD C. BAKER 6938
REGISTERED PROFESSIONAL SURVEYOR

I CERTIFY THIS SURVEY TO BE CORRECT TO THE BEST OF MY KNOWLEDGE.

DONALD C. BAKER P.S. 6938
DATE: NOV. 28, 2018
ALG\KES\BJM
FILE NAME: WORK5\S-525-18B