Hardy Township
S.E. Qtr. Section 7
T-9 N; R-6 W
Holmes County, Ohio

Surveyed For: James Cochran

201900004375
B: 19 P: 3870
FILED FOR RECORD IN
HOLMES COUNTY, OH
ANITA HALL, COUNTY RECORDER
09/30/2019 12:05 PM
SMALL PLAT . 40.00
PAGES: 1

ORV 269 PG 3068

REFERENCES:
Deeds as shown

Plat Vol. 8 Page 859
Plat Vol. 11 Page 62
Plat Vol. 10 Page 51B
Plat Vol. 19 Page 1167

Basis of Bearings from Plat Vol. 19 Page 903

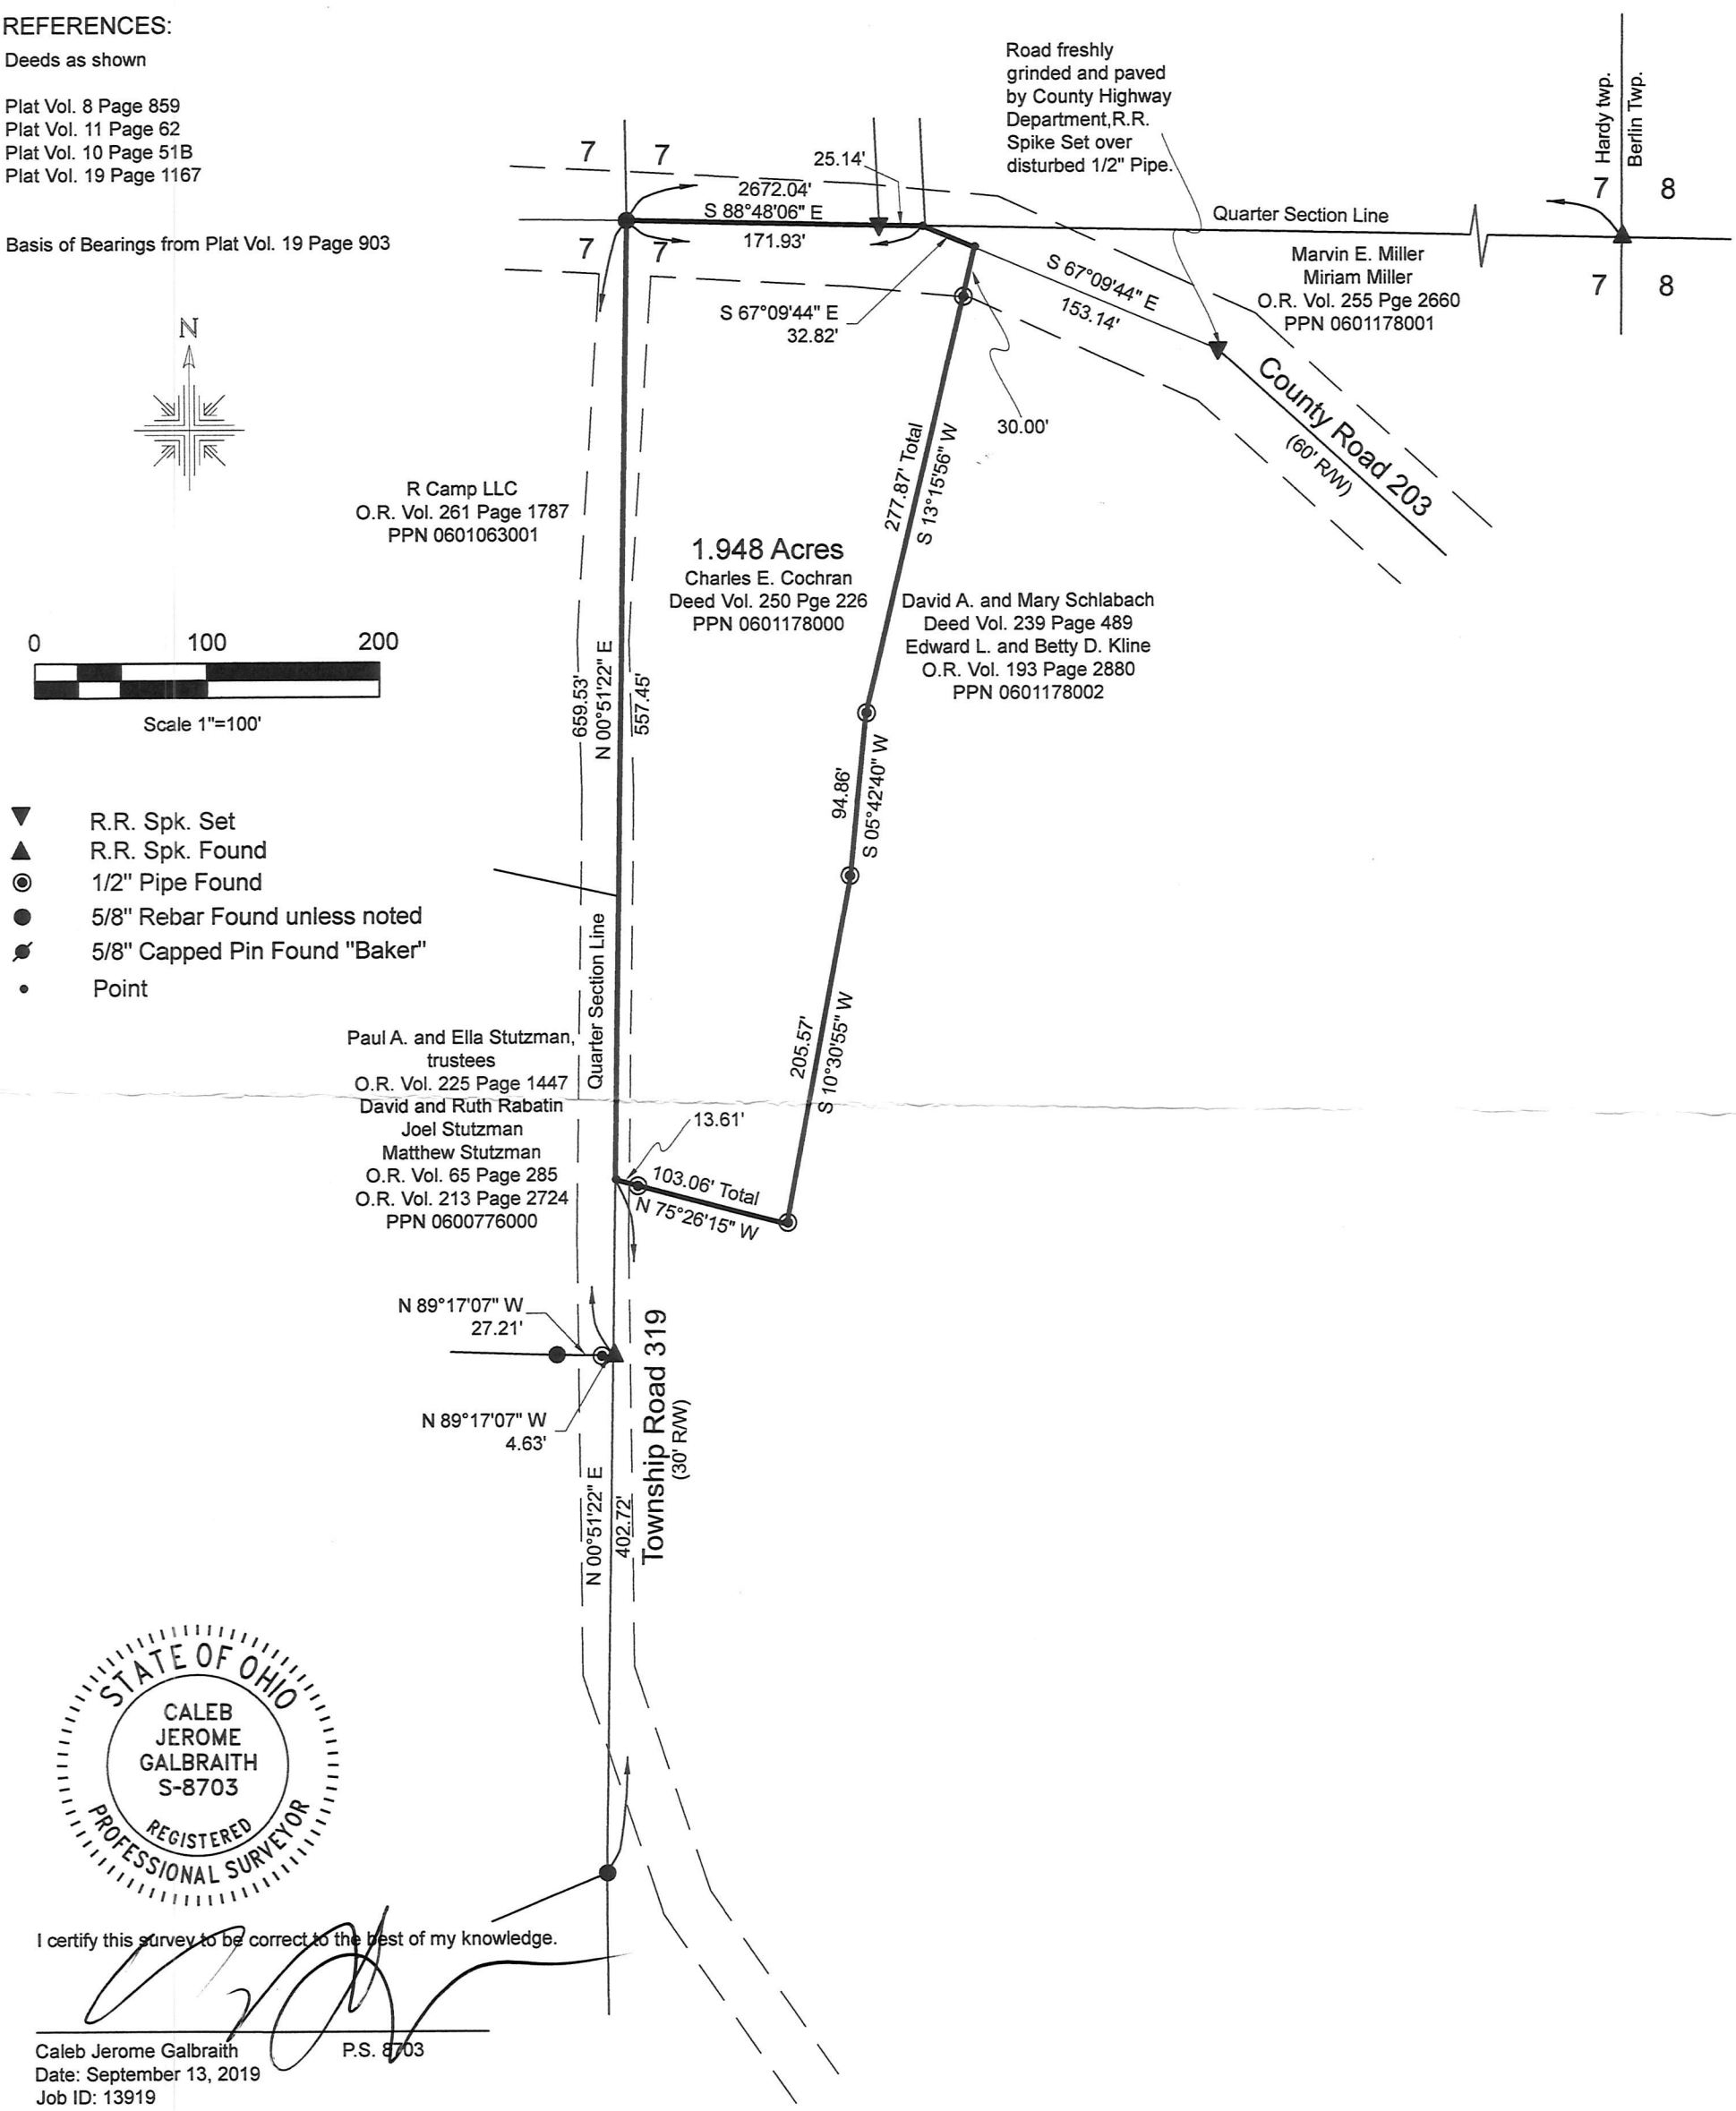

STATE OF OHIO
CALEB JEROME GALBRAITH
S-8703
REGISTERED
PROFESSIONAL SURVEYOR

I certify this survey to be correct to the best of my knowledge.

Caleb Jerome Galbraith P.S. 8703
Date: September 13, 2019
Job ID: 13919

Pioneer Surveying & Services, LLC.
5434 Township Road 377
Millersburg, Ohio 44654
Phone: 330-276-0220
Email: caleb@pioneersurveyingandservices.com

PIONEER SURVEYING & SERVICES, LLC

Tx:4033745
8 0 6 8 4 9 4

APPROVED FOR TRANSFER ONLY
NO SUBDIVISION PLAT REQUIRED
(O.R.C. 711.001 & 711.131)
Lot(s) not for building unless approved by Board of Health.
HCPC
HOLMES CO. PLANNING COMMISSION
By ____ Date 9/27/19

PLAT APPROVED
9/27/2019