MECHANIC TOWNSHIP
3RD. QTR., LOTS 6 & 7
T–8 N; R–6 W
HOLMES COUNTY, OHIO

SURVEYED FOR: ATLEE YODER

0 300 600

SCALE: 1"=300'

- ■ STONE FOUND
- ● P.K. NAIL FOUND
- ▲ R.R. SPIKE FOUND
- ● 5/8" REBAR FOUND UNLESS OTHERWISE NOTED
- △ R.R. SPIKE SET
- ○ 5/8" REBAR SET WITH I.D. CAP I.D. CAP MARKED "BAKER SURVEYING LLC"

REFERENCES

DEED VOL. 277 PAGE 908
O.R. VOL. 218 PAGE 960
PLAT VOL. 16 PAGE 393
PLAT VOL. 19 PAGE 2656

BASIS OF BEARINGS FROM OHIO STATE PLANE COORDINATE SYSTEM, NORTH ZONE, N.A.D. 83

STATE OF OHIO
DONALD C. BAKER 6938
REGISTERED PROFESSIONAL SURVEYOR

I CERTIFY THIS SURVEY TO BE CORRECT TO THE BEST OF MY KNOWLEDGE.

DONALD C. BAKER P.S. 6938
DATE: OCT. 7, 2020
KES\TAB
FILE NAME: WORK6\S–497–20

BAKER SURVEYING, LLC
138 N. CLAY STREET
MILLERSBURG, OHIO 44654
PH. 330–674–4788
EMAIL: bakersurveying@gmail.com

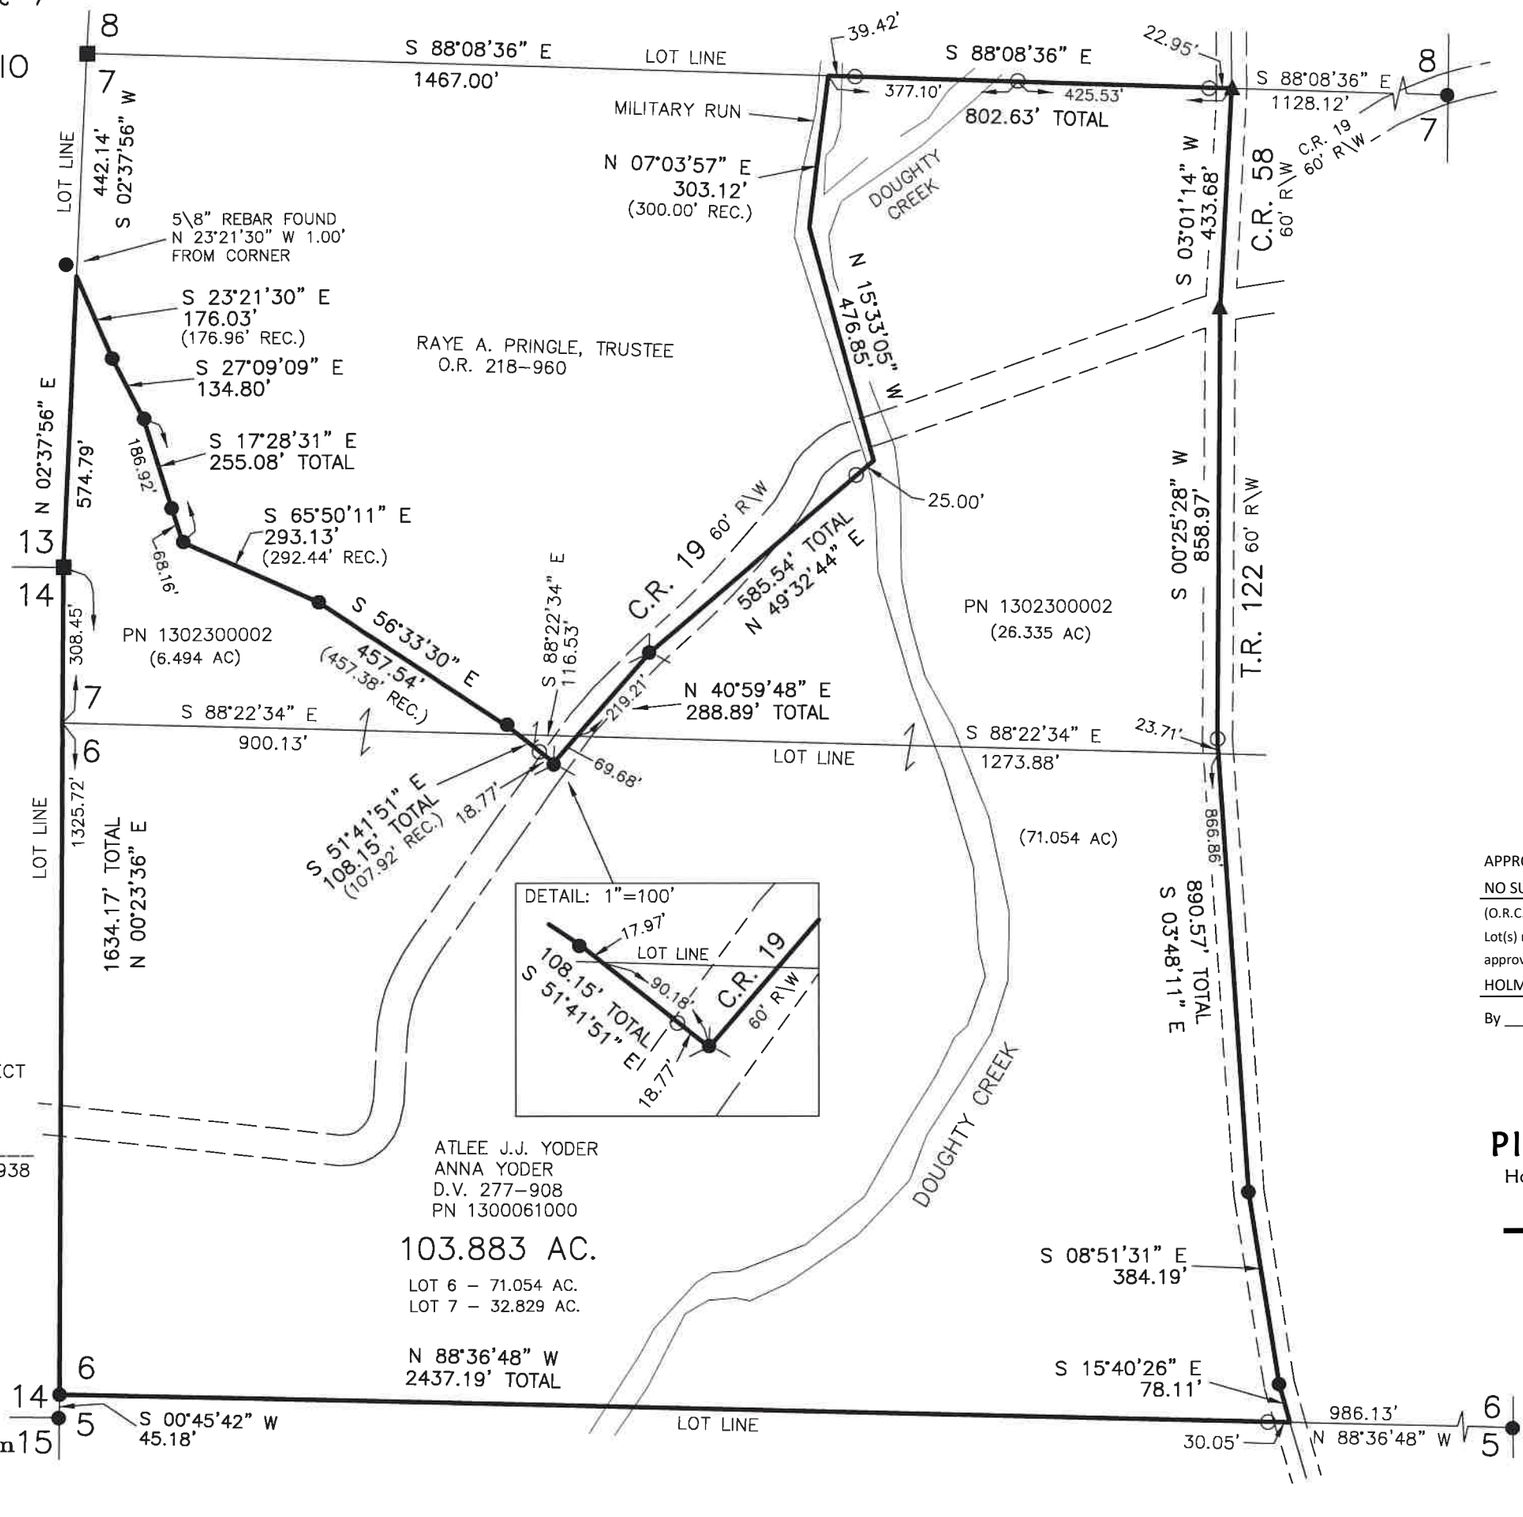

p.019-4232

202000012086
B: 19 P: 4232
FILED FOR RECORD IN
HOLMES COUNTY, OH
ANITA HALL, COUNTY RECORDER
11/25/2020 01:56 PM
SMALL PLAT . 40.00
PAGES: 1

Holmes County, OH

Orv 274 P59 24

APPROVED FOR TRANSFER ONLY
NO SUBDIVISION PLAT REQUIRED
(O.R.C. 711.001 & 711.131)
Lot(s) not for building unless approved by Board of Health
HOLMES CO. PLANNING COMMISSION
By TS Date 10/29/2020

HCPC

Plat Approved
Holmes County Map Office
10/29/2020 BH