WASHINGTON TOWNSHIP
N.W. QTR. SECTION 10
T–19 N; R–15 W
HOLMES COUNTY, OHIO

SURVEYED FOR: RON KETTERING

0 200 400

SCALE: 1"=200'

● 5/8" REBAR FOUND UNLESS OTHERWISE NOTED

○ 5/8" REBAR SET WITH I.D. CAP I.D. CAP MARKED "BAKER SURVEYING LLC"

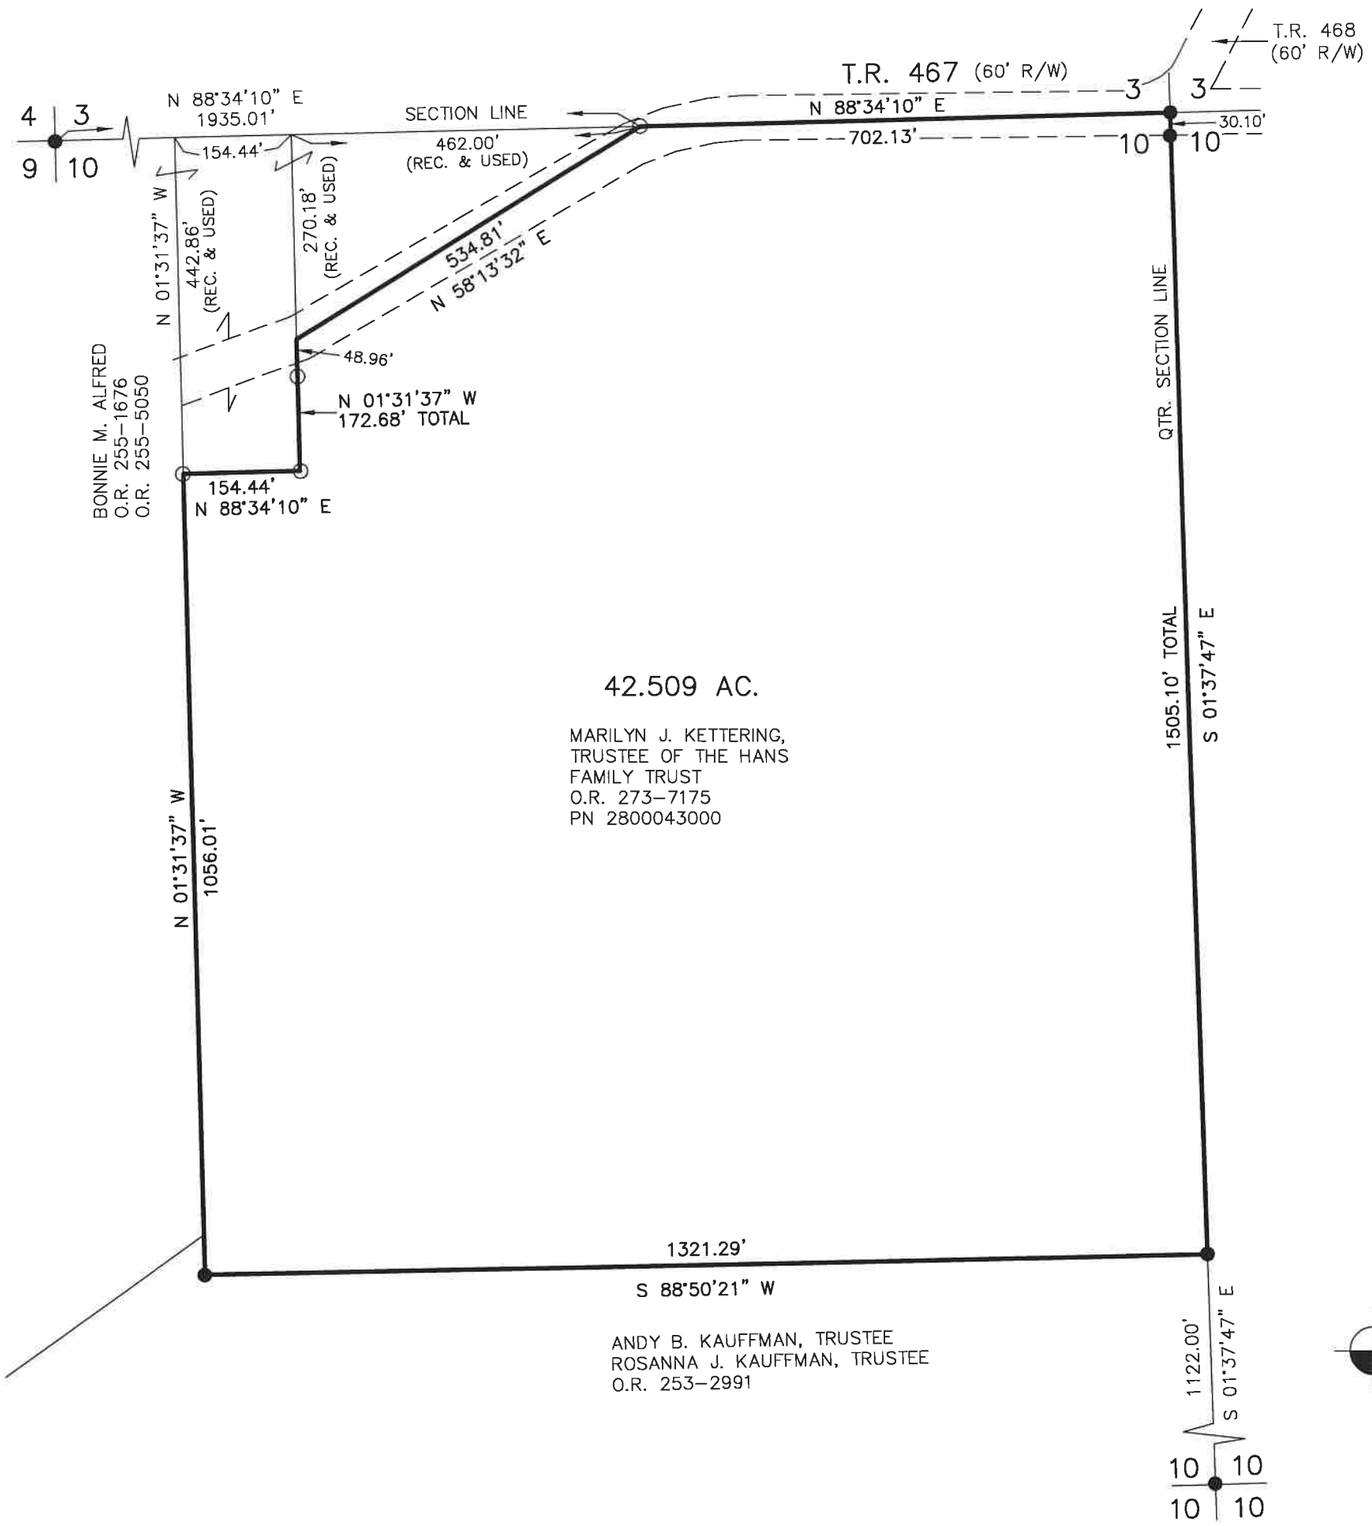

REFERENCES

O.R. VOL. 273 PAGE 7175
O.R. VOL. 255 PAGE 5050
O.R. VOL. 270 PAGE 4386
O.R. VOL. 263 PAGE 5377
PLAT VOL. 17 PAGE 522
PLAT VOL. 18 PAGE 74

BASIS OF BEARINGS FROM
PLAT VOL. 18 PAGE 74

STATE OF OHIO
DONALD C. BAKER 6938
REGISTERED PROFESSIONAL SURVEYOR

I CERTIFY THIS SURVEY TO BE CORRECT TO THE BEST OF MY KNOWLEDGE.

DONALD C. BAKER P.S. 6938

DATE: DEC. 15, 2020
FDB\TAB
FILE NAME: WORK6\S–661–20\CNK

202100013229
B: 19 P: 4284
FILED FOR RECORD IN
HOLMES COUNTY, OH
ANITA HALL, COUNTY RECORDER
01/29/2021 10:46 AM
SMALL PLAT . 40.00
PAGES: 1
ORV 275 PG 4541

APPROVED FOR TRANSFER ONLY
NO SUBDIVISION PLAT REQUIRED
(O.R.C. 711.001 & 711.131)
Lot(s) not for building unless approved by Board of Health
HOLMES CO. PLANNING COMMISSION
By TS Date 1/28/2021

Plat Approved
Holmes County Map Office
1/26/2021 TD

BAKER SURVEYING, LLC
138 N. CLAY STREET
MILLERSBURG, OHIO 44654
PH. 330–674–4788
EMAIL: bakersurveying@gmail.com