SALT CREEK TOWNSHIP
N.W. QTR. SECTION 4
T–14 N; R–12 W
HOLMES COUNTY, OHIO

SURVEYED FOR: ELI A. HERSHBERGER

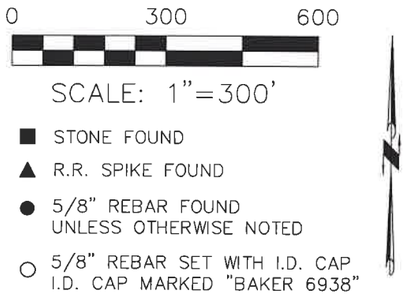

202100017090
B: 19 P: 4478
FILED FOR RECORD IN
HOLMES COUNTY, OH
ANITA HALL, COUNTY RECORDER
08/19/2021 03:10 PM
SMALL PLAT . 40.00
PAGES: 1

ORV 278 PG 2160

REFERENCES

DEED VOL. 247 PAGE 535
O.R. VOL. 264 PAGE 360
O.R. VOL. 257 PAGE 6601
O.R. VOL. 181 PAGE 2765
O.R. VOL. 264 PAGE 360
PLAT VOL. 19 PAGE 6437
PLAT VOL. 19 PAGE 4058

BASIS OF BEARINGS FROM
OHIO STATE PLANE COORDINATE
SYSTEM, NORTH ZONE, N.A.D. 83

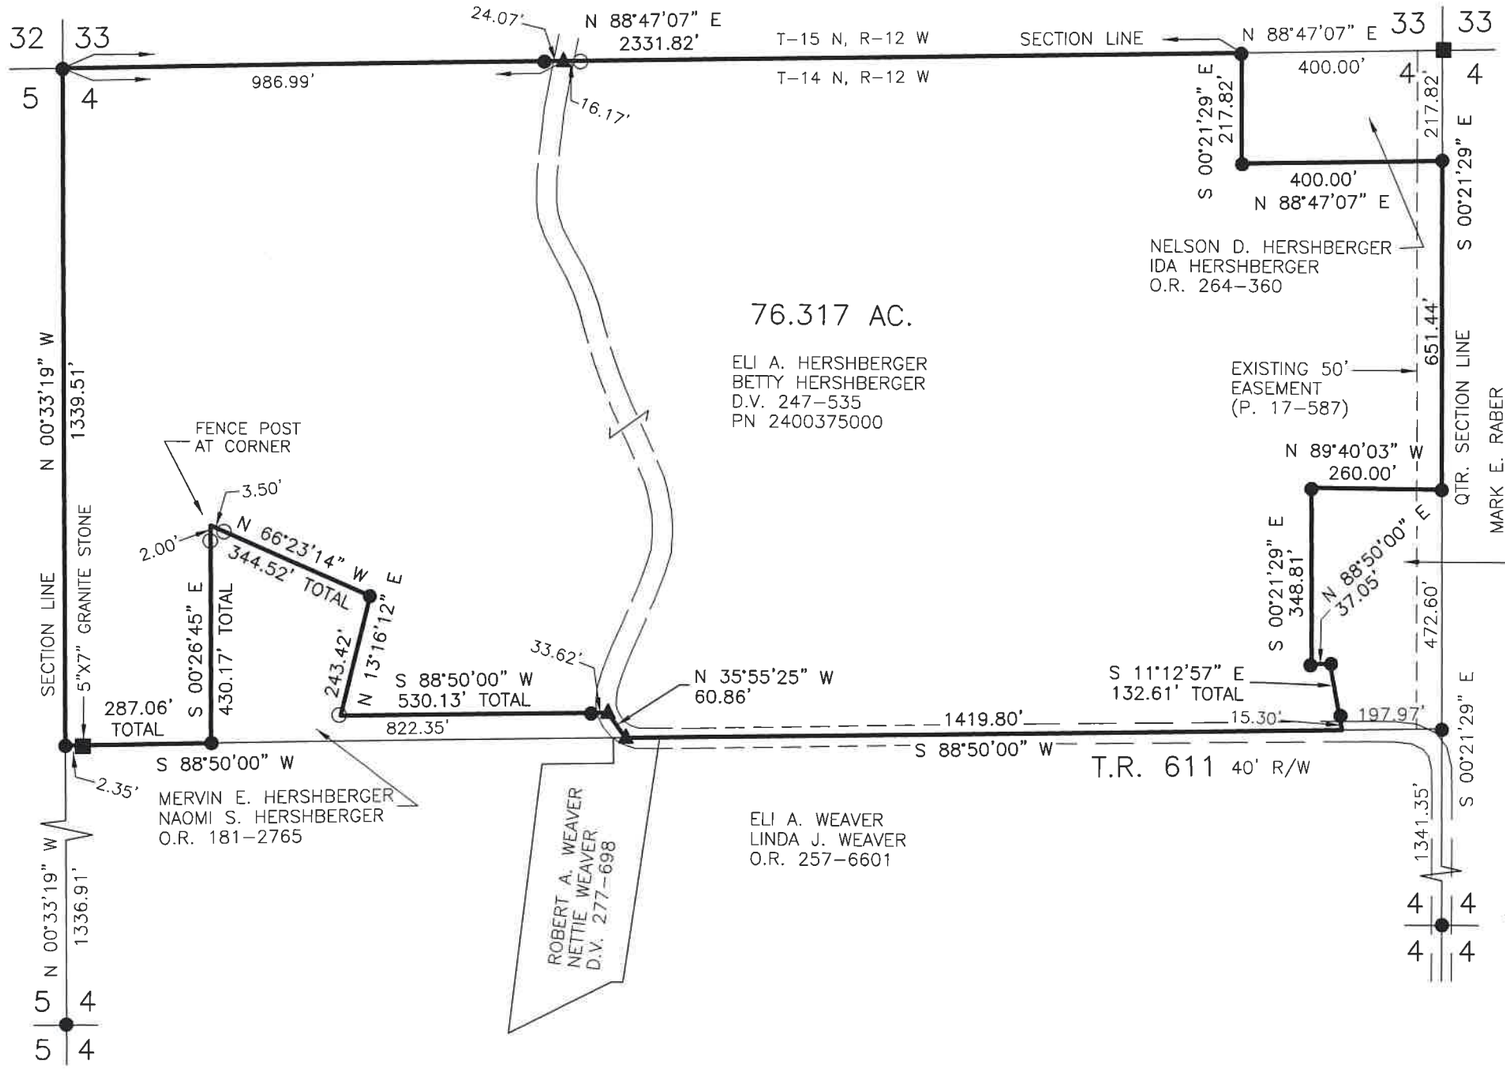

STATE OF OHIO
DONALD C. BAKER 6938
REGISTERED PROFESSIONAL SURVEYOR

I CERTIFY THIS SURVEY TO BE CORRECT
TO THE BEST OF MY KNOWLEDGE.

DONALD C. BAKER P.S. 6938
DATE: JULY 19, 2021
TAB\BTB
FILE NAME: WORK5\S–384–21\CNK

APPROVED FOR TRANSFER ONLY
NO SUBDIVISION PLAT REQUIRED
(O.R.C. 711.001 & 711.131)
Lot(s) not for building unless
approved by Board of Health
HCPC
HOLMES CO. PLANNING COMMISSION
By TS Date 8/10/2021

Plat Approved
Holmes County Map Office
8/10/2021 BH

BAKER SURVEYING, LLC
138 N. CLAY STREET
MILLERSBURG, OHIO 44654
PH. 330–674–4788
EMAIL: bakersurveying@gmail.com