0 30 60

SCALE: 1"=30'

● 5/8" REBAR FOUND
UNLESS OTHERWISE NOTED

BASIS OF BEARINGS FROM
OHIO STATE PLANE COORDINATE
SYSTEM, NORTH ZONE, N.A.D. 83
(2011 ADJUSTMENT)

REFERENCES

O.R. VOL. 272 PAGE 498
O.R. VOL. 281 PAGE 1001
PLAT VOL. 19 PAGE 4053

VILLAGE OF BENTON
PART OF LOTS 35 & 36

SALT CREEK TOWNSHIP
4TH. QTR., LOT 18
T–10 N; R–6 W
HOLMES COUNTY, OHIO

SURVEYED FOR: NORMAN MILLER

EASEMENT SURVEY

202200005722
B: 19 P: 4877
FILED FOR RECORD IN
HOLMES COUNTY, OH
ANITA HALL, COUNTY RECORDER
12/13/2022 12:44 PM
SMALL PLAT . 40.00
PAGES: 1

ORV 283 PG 7419

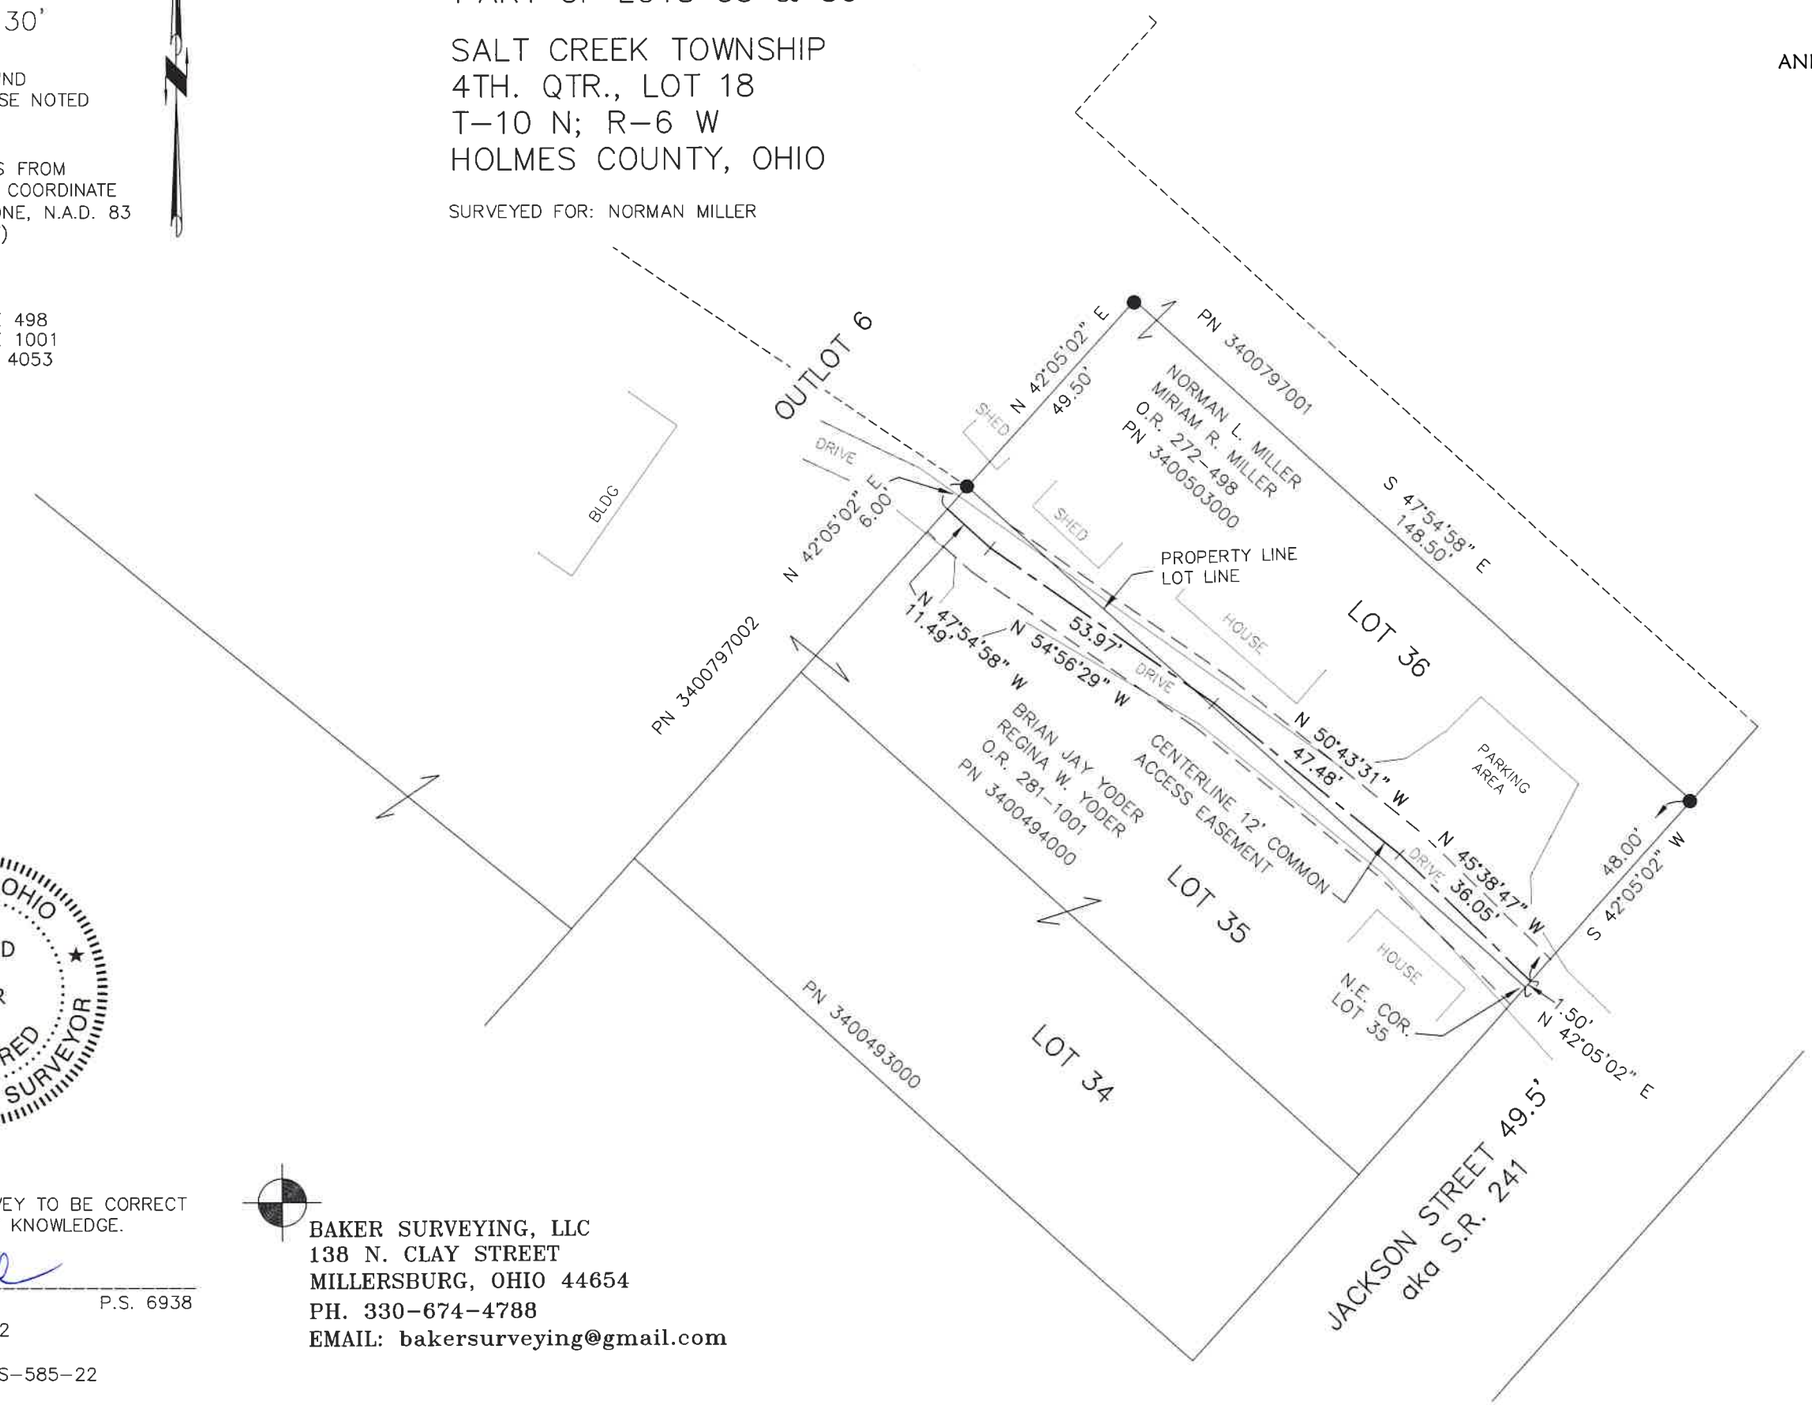

STATE OF OHIO
DONALD C. BAKER 6938
REGISTERED PROFESSIONAL SURVEYOR

I CERTIFY THIS SURVEY TO BE CORRECT
TO THE BEST OF MY KNOWLEDGE.

DONALD C. BAKER P.S. 6938
DATE: NOV. 21, 2022
KES
FILE NAME: WORK6\S–585–22

BAKER SURVEYING, LLC
138 N. CLAY STREET
MILLERSBURG, OHIO 44654
PH. 330–674–4788
EMAIL: bakersurveying@gmail.com

Holmes County Planning Commission
Viewed only for the internal use of county departments. Stamp shall not be considered an endorsement of compliance with county subdivision regulations.

Plat Approved
Holmes County Map Office
12/7/2022 MM