0 100 200

SCALE: 1"=100'

● 5/8" REBAR FOUND UNLESS OTHERWISE NOTED

○ 5/8" REBAR SET WITH I.D. CAP I.D. CAP MARKED "BAKER SURVEYING LLC"

PRAIRIE TOWNSHIP
S.W. QTR. SECTION 35
T-14 N; R-13 W
HOLMES COUNTY, OHIO

SURVEYED FOR: SAM HOSTETLER

REFERENCES
DEED VOL. 251 PAGE 546
DEED VOL. 218 PAGE 902
PLAT VOL. 7 PAGE 551
PLAT VOL. 19 PAGE 4816

BASIS OF BEARINGS FROM OHIO STATE PLANE COORDINATE SYSTEM, NORTH ZONE, N.A.D. 83, 2011 ADJUSTMENT

202400000490

B: 19 P: 5214
FILED FOR RECORD IN
HOLMES COUNTY, OH
ANITA HALL, COUNTY RECORDER
02/07/2024 10:34 AM
SMALL PLAT . 40.00
PAGES: 1

ORV 287 PG 7054

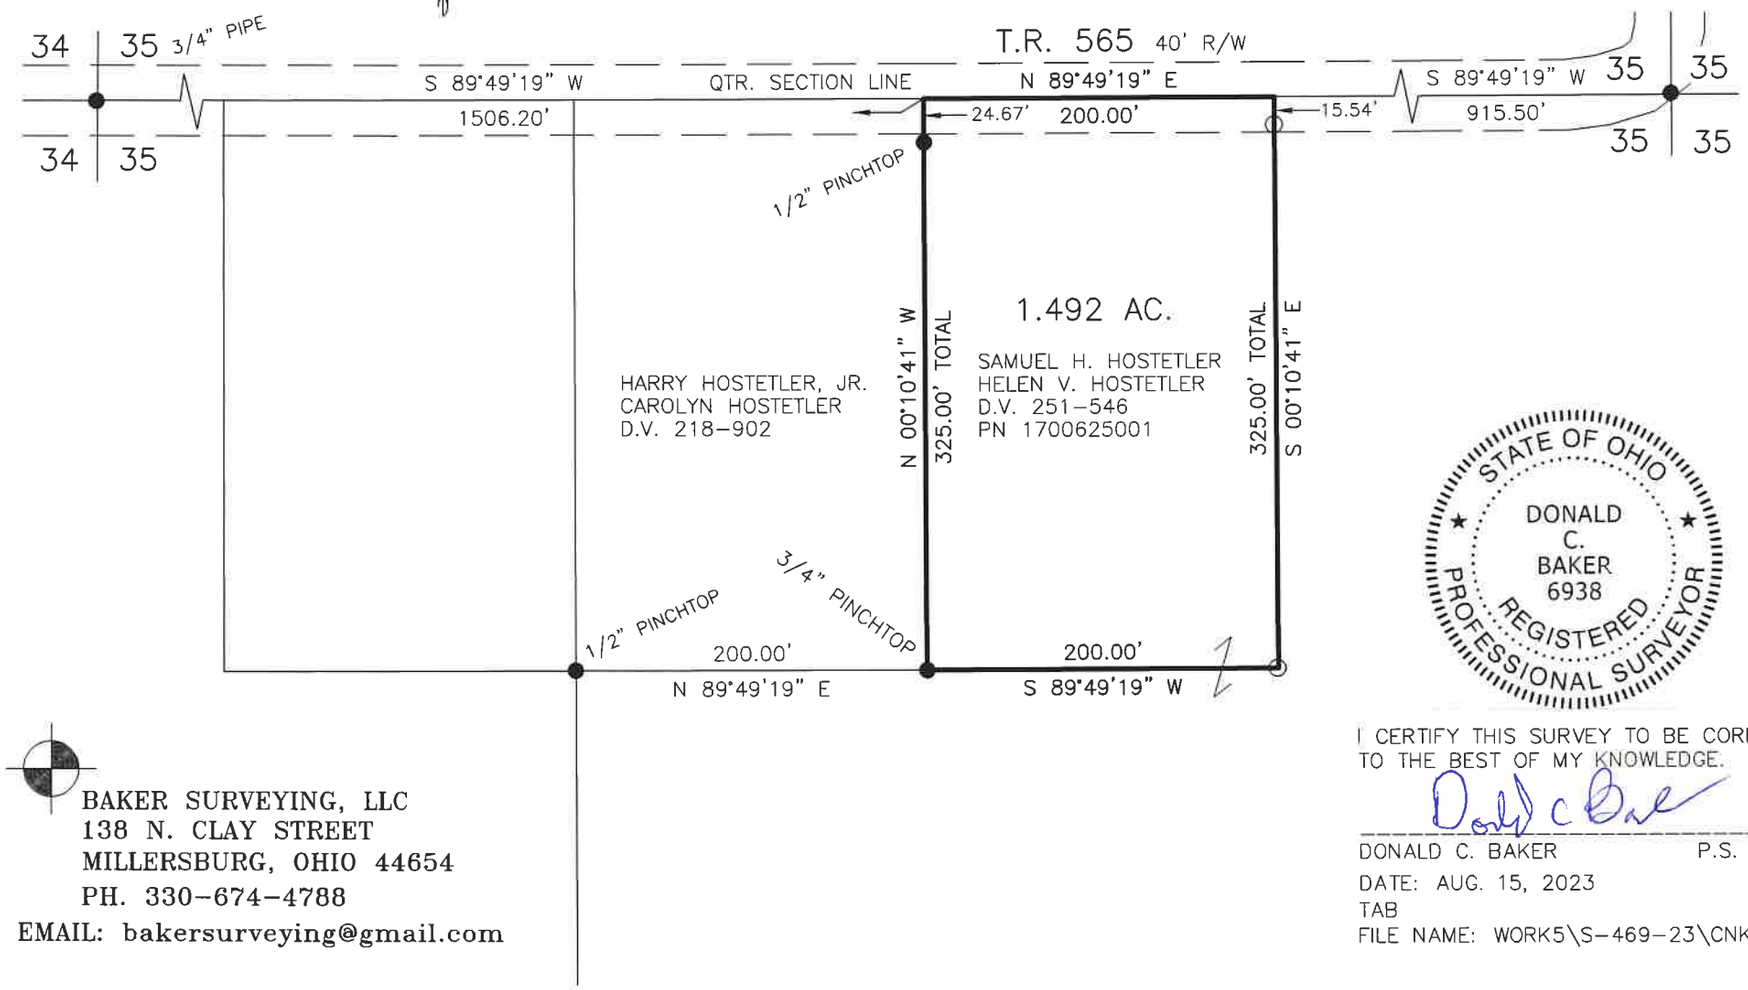

STATE OF OHIO
DONALD C. BAKER 6938
REGISTERED PROFESSIONAL SURVEYOR

APPROVED FOR TRANSFER ONLY
NO SUBDIVISION PLAT REQUIRED
(O.R.C. 711.001 & 711.131)
Lot(s) not for building unless approved by Board of Health
HCPC
HOLMES CO. PLANNING COMMISSION
By AO Date 1/11/2024

BAKER SURVEYING, LLC
138 N. CLAY STREET
MILLERSBURG, OHIO 44654
PH. 330-674-4788
EMAIL: bakersurveying@gmail.com

I CERTIFY THIS SURVEY TO BE CORRECT TO THE BEST OF MY KNOWLEDGE.

Donald C Baker

DONALD C. BAKER P.S. 6938

DATE: AUG. 15, 2023
TAB
FILE NAME: WORK5\S-469-23\CNK

Plat Approved
Holmes County Map Office
12/14/2023 BH