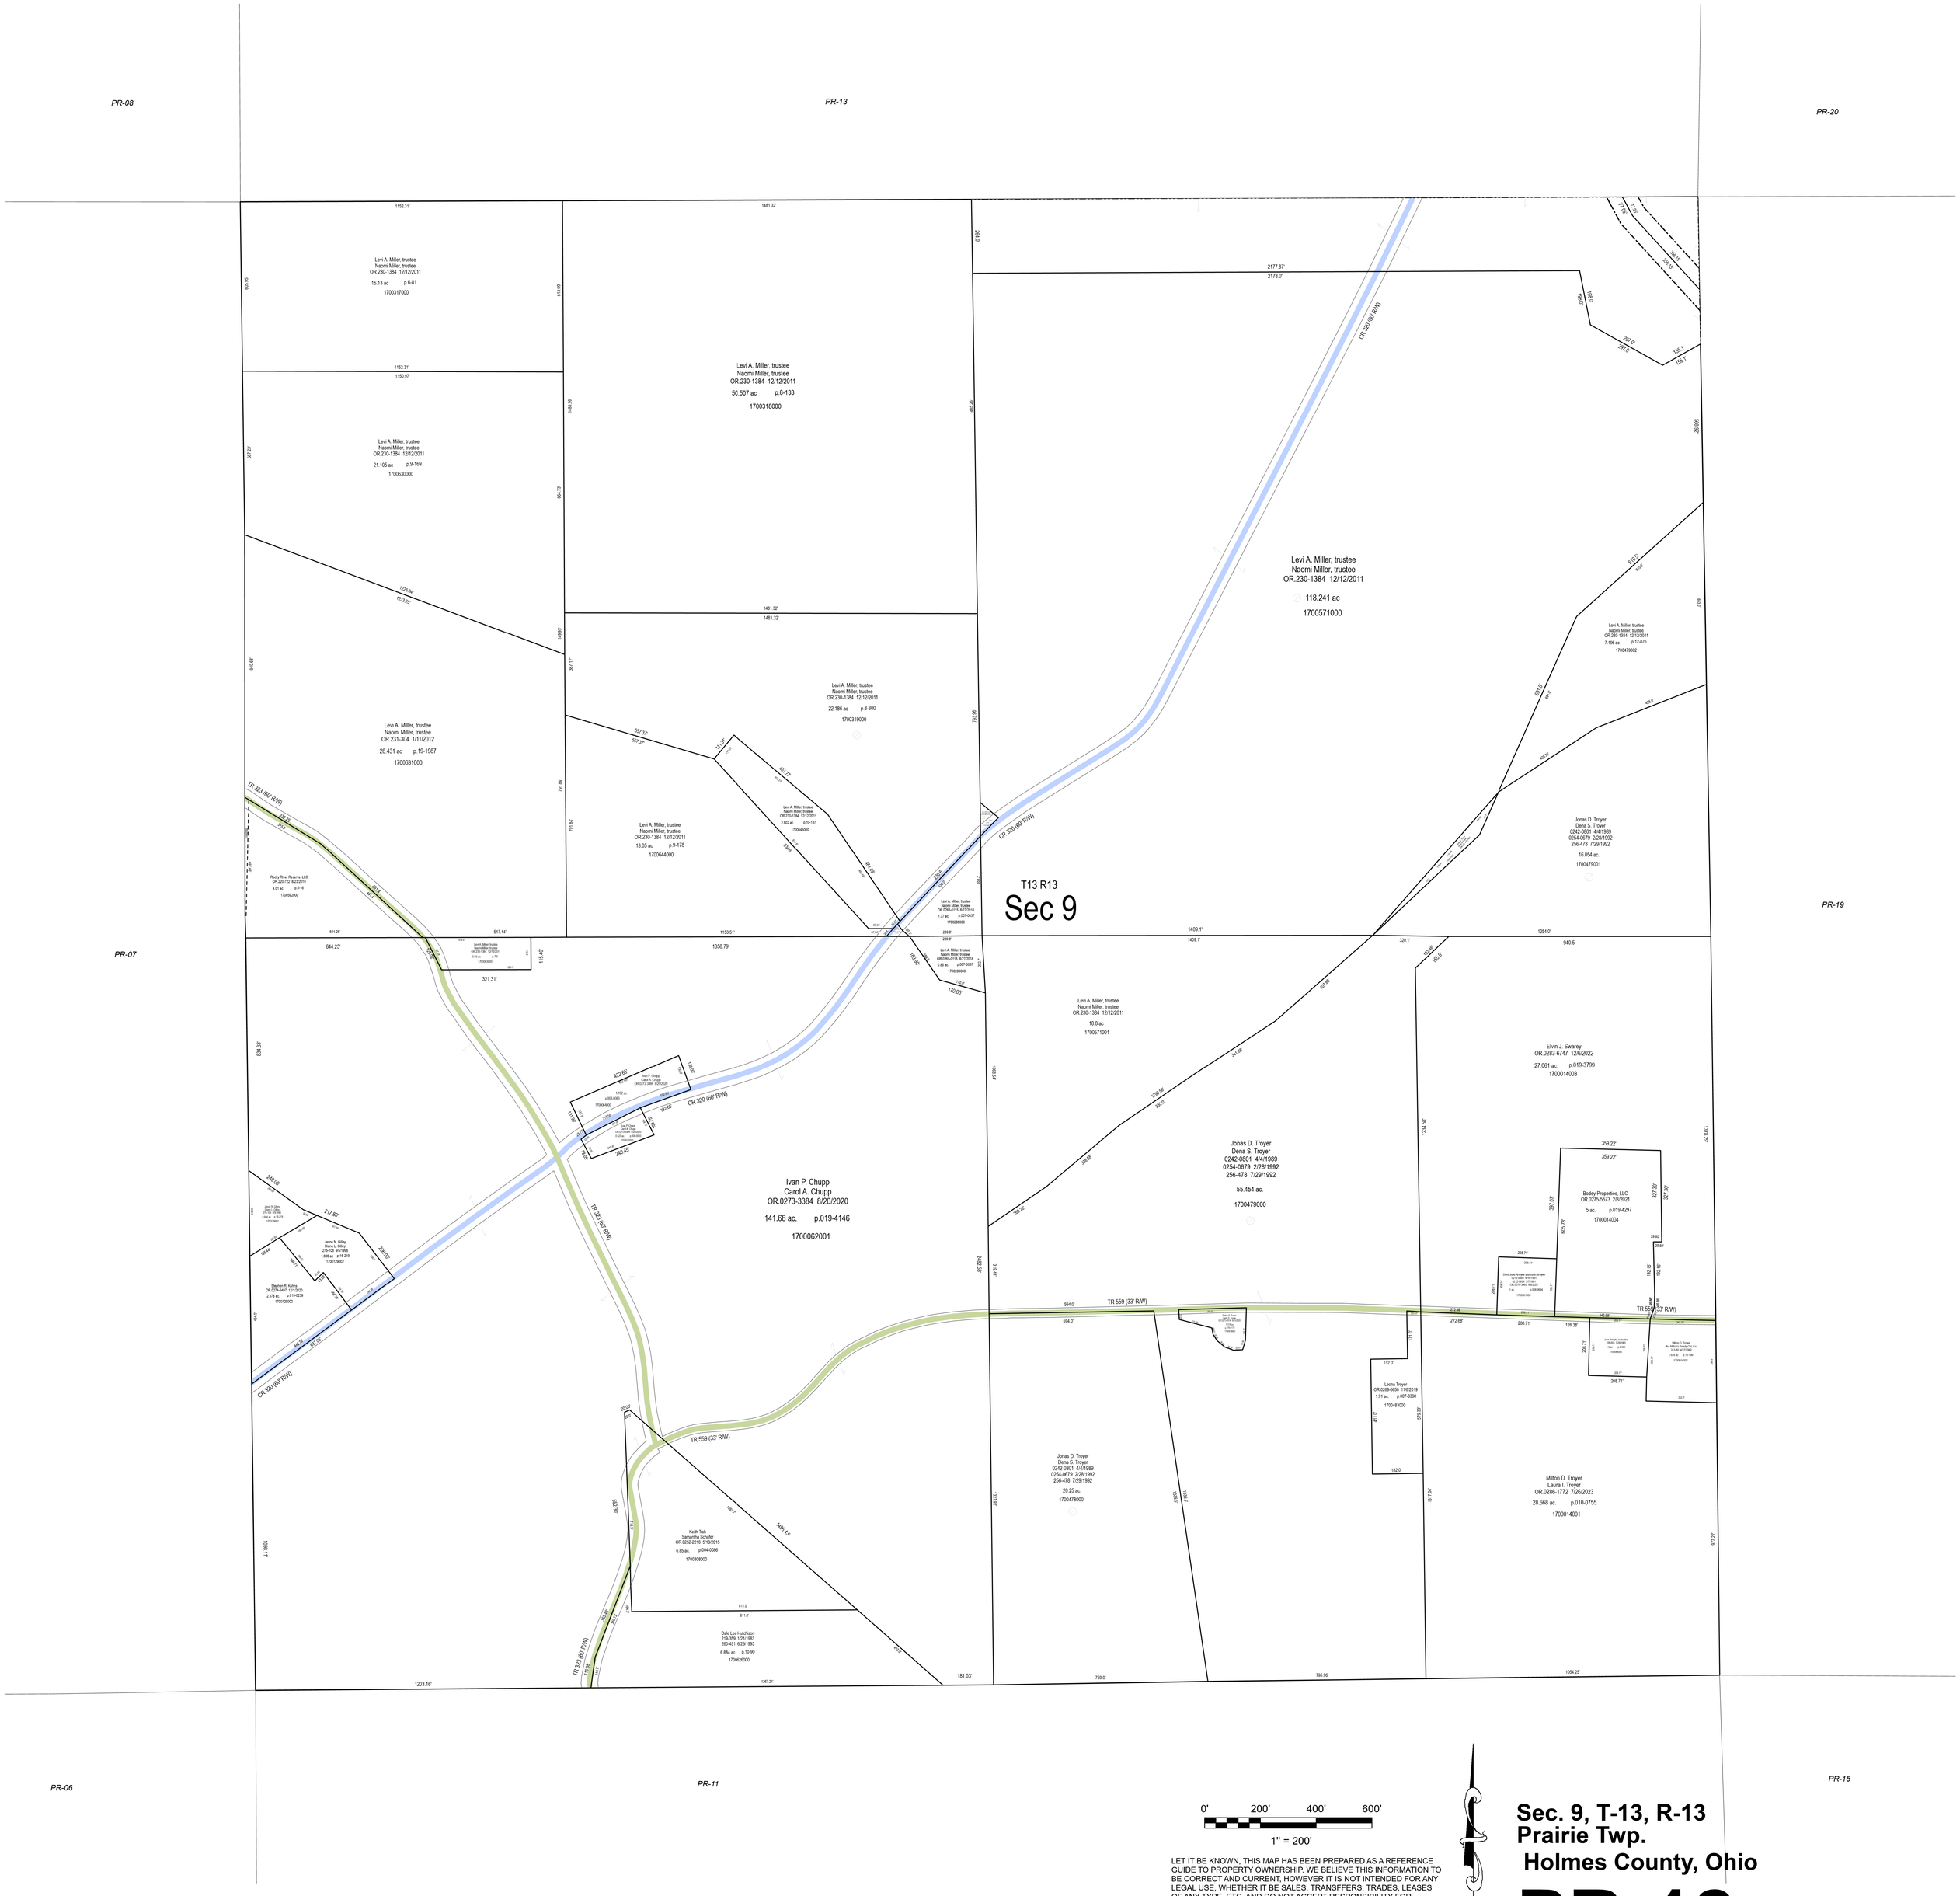
PR-08
PR-13
PR-20
PR-19
PR-07
PR-06
PR-11
PR-16
T13 R13
Sec 9
Levi A. Miller, trustee
Naomi Miller, trustee
OR.230-1384 12/12/2011
16.13 ac p.6-81
1700317000
Levi A. Miller, trustee
Naomi Miller, trustee
OR.230-1384 12/12/2011
50.507 ac p.8-133
1700318000
Levi A. Miller, trustee
Naomi Miller, trustee
OR.230-1384 12/12/2011
21.105 ac p.9-169
1700630000
Levi A. Miller, trustee
Naomi Miller, trustee
OR.230-1384 12/12/2011
118.241 ac
1700571000
Levi A. Miller, trustee
Naomi Miller, trustee
OR.231-304 1/11/2012
28.431 ac p.19-1987
1700631000
Levi A. Miller, trustee
Naomi Miller, trustee
OR.230-1384 12/12/2011
22.186 ac p.8-300
1700319000
Levi A. Miller, trustee
Naomi Miller, trustee
OR.230-1384 12/12/2011
13.05 ac p.9-178
1700644000
Levi A. Miller, trustee
Naomi Miller, trustee
OR.230-1384 12/12/2011
7.196 ac p.12-676
1700479002
Jonas D. Troyer
Dena S. Troyer
0242-0801 4/4/1989
0254-0679 2/28/1992
256-478 7/29/1992
16.054 ac.
1700479001
Levi A. Miller, trustee
Naomi Miller, trustee
OR.230-1384 12/12/2011
18.8 ac.
1700571001
Elvin J. Swarey
OR.0283-6747 12/6/2022
27.061 ac. p.019-3799
1700014003
Jonas D. Troyer
Dena S. Troyer
0242-0801 4/4/1989
0254-0679 2/28/1992
256-478 7/29/1992
55.454 ac.
1700479000
Ivan P. Chupp
Carol A. Chupp
OR.0273-3384 8/20/2020
141.68 ac. p.019-4146
1700062001
Bodey Properties, LLC
OR.0275-5573 2/8/2021
5 ac. p.019-4297
1700014004
Jonas D. Troyer
Dena S. Troyer
0242-0801 4/4/1989
0254-0679 2/28/1992
256-478 7/29/1992
20.25 ac.
1700478000
Milton D. Troyer
Laura I. Troyer
OR.0286-1772 7/26/2023
28.668 ac. p.010-0755
1700014001
Keith Tish
Samantha Schafer
OR.0252-2216 5/13/2015
6.85 ac. p.004-0086
1700308000
Dale Lee Hutchison
219-359 1/21/1983
260-451 6/25/1993
6.884 ac. p.10-90
1700626000
Leona Troyer
OR.0269-6658 11/6/2019
1.91 ac. p.007-0390
1700483000
CR 320 (60' R/W)
TR 323 (60' R/W)
TR 559 (33' R/W)
0' 200' 400' 600'
1" = 200'
LET IT BE KNOWN, THIS MAP HAS BEEN PREPARED AS A REFERENCE GUIDE TO PROPERTY OWNERSHIP. WE BELIEVE THIS INFORMATION TO BE CORRECT AND CURRENT, HOWEVER IT IS NOT INTENDED FOR ANY LEGAL USE, WHETHER IT BE SALES, TRANSFFERS, TRADES, LEASES OF ANY TYPE, ETC. AND DO NOT ACCEPT RESPONSIBILITY FOR ERRORS OF ANY NATURE OR OMISSIONS CONTAINED HEREIN.
S.F.T.
new survey required
for next transfer
Sec. 9, T-13, R-13
Prairie Twp.
Holmes County, Ohio
PR-12
Last Revision: 11/15/2024