HOLMES COUNTY STATE HIGHWAY

PETITION NO. 203.
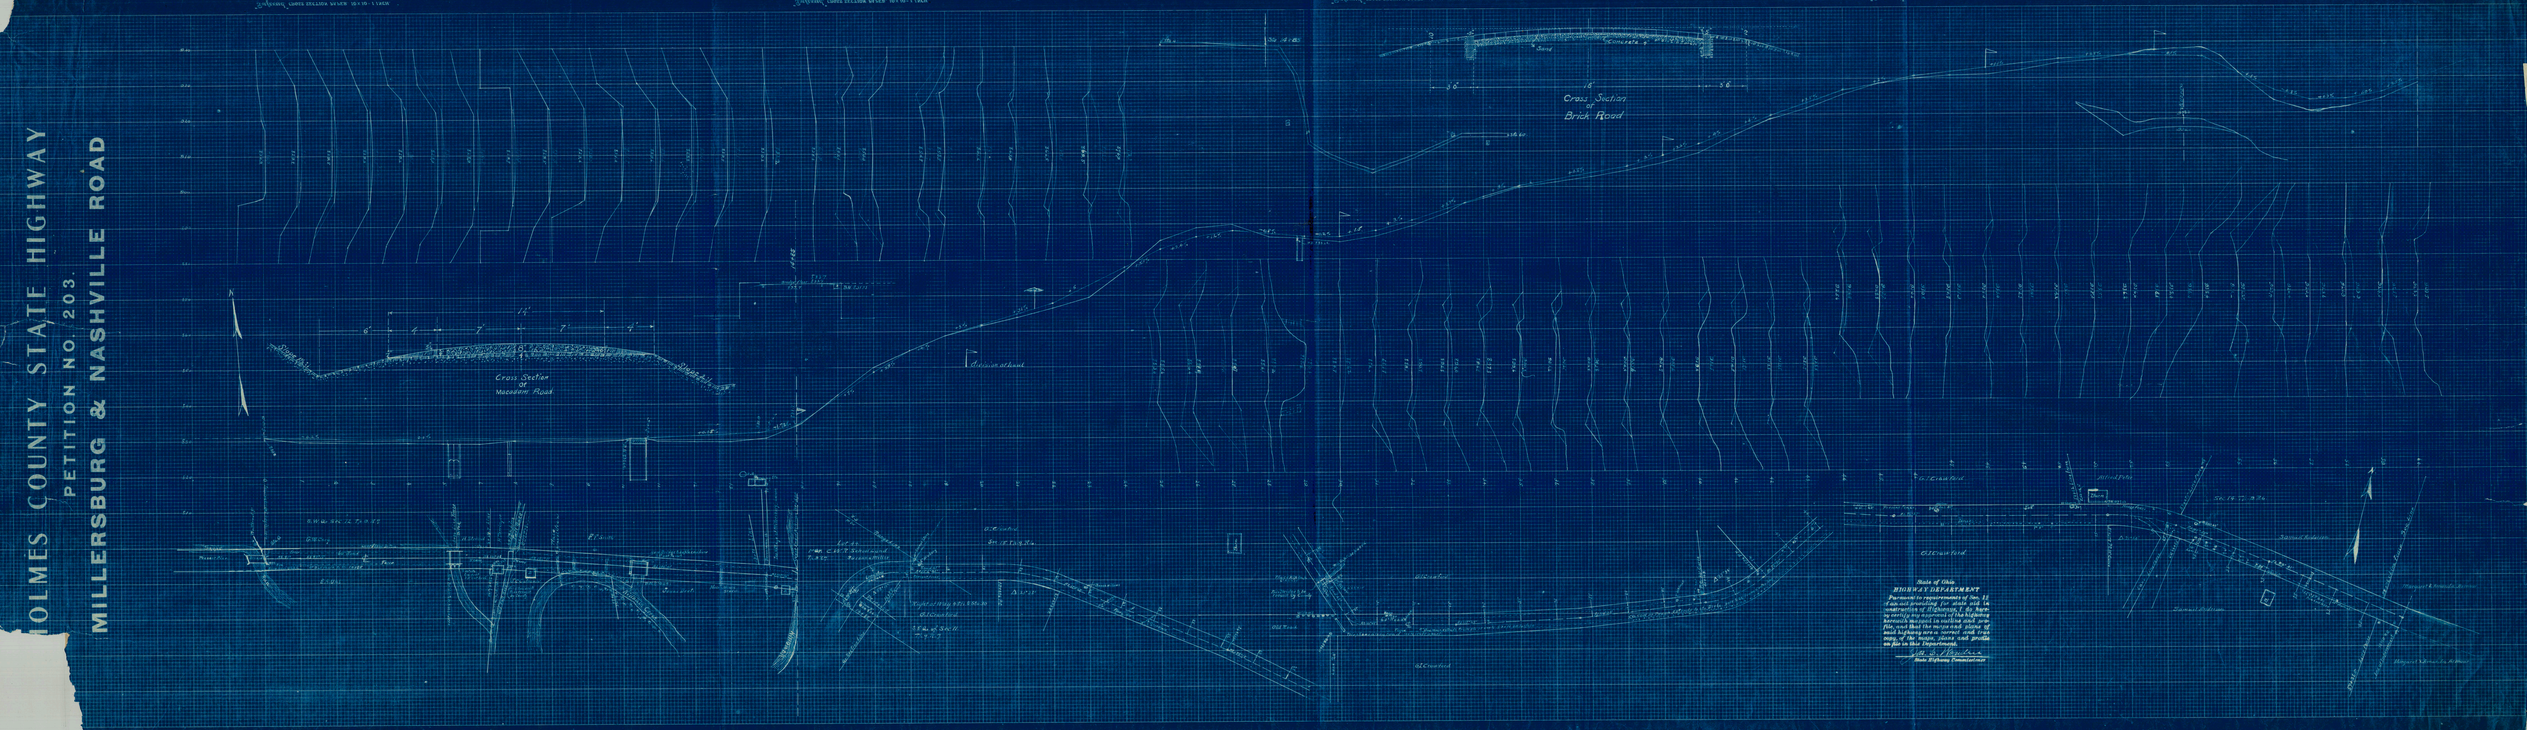
MILLERSBURG & NASHVILLE ROAD