HOLMES COUNTY HIGHWAY

SEC. 5 · NEWARK-WOOSTER ROAD

COUNTY ROAD NO. 3 PET NO. 1.

RIPLEY TWP. JAN. 1919

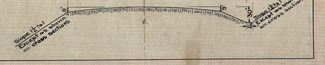

Approved H. H. Palmer
County Surveyor.

Scale of Drawing - 1" = 100'
Scale of Profile - Vert. 1" = 10'
Hor. 1" = 100'

We, the Commissioners of Holmes County, hereby approve these plans, and certify that the right of way is available for the construction of the above highway.

Signed John Rowsey
J. J. Rowsey
County Commissioners

SEC. 5 NEWARK-WOOSTER ROAD
COUNTY ROAD NO. 3 PET. NO. 1
RIPLEY TWP. JAN. 1919

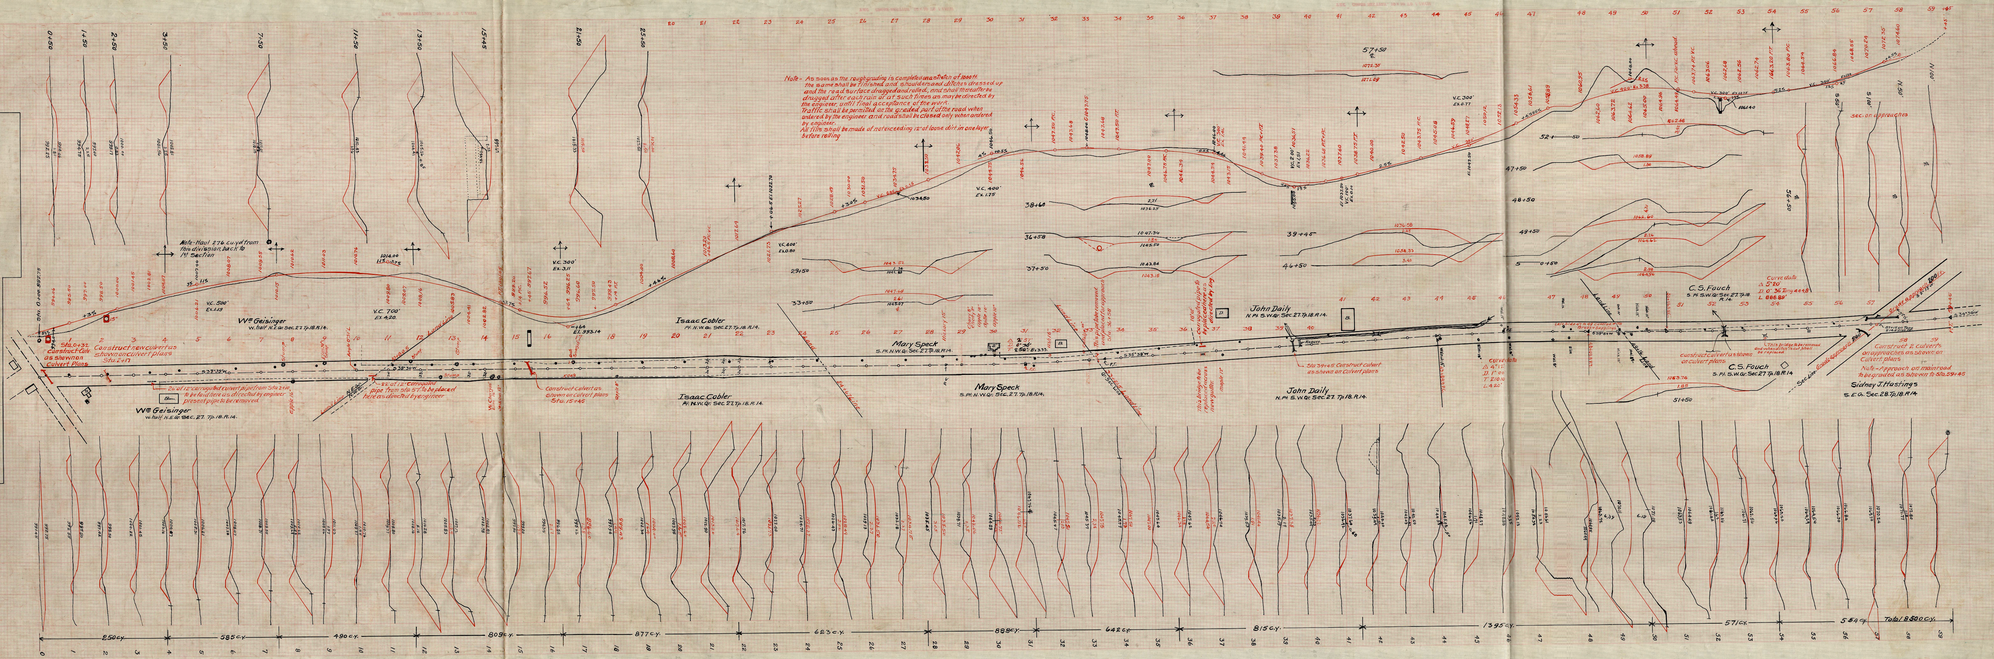
Note - Approach on Macadamized Roads to be Macadamized
Sec. on approaches
Construct 2 culverts on approaches as shown on culvert plans.
Note - Approach on Macadamized Roads to be Macadamized
Construct culvert as shown on culvert plans
Construct culvert as shown on culvert plans
Construct culvert as shown on culvert plans