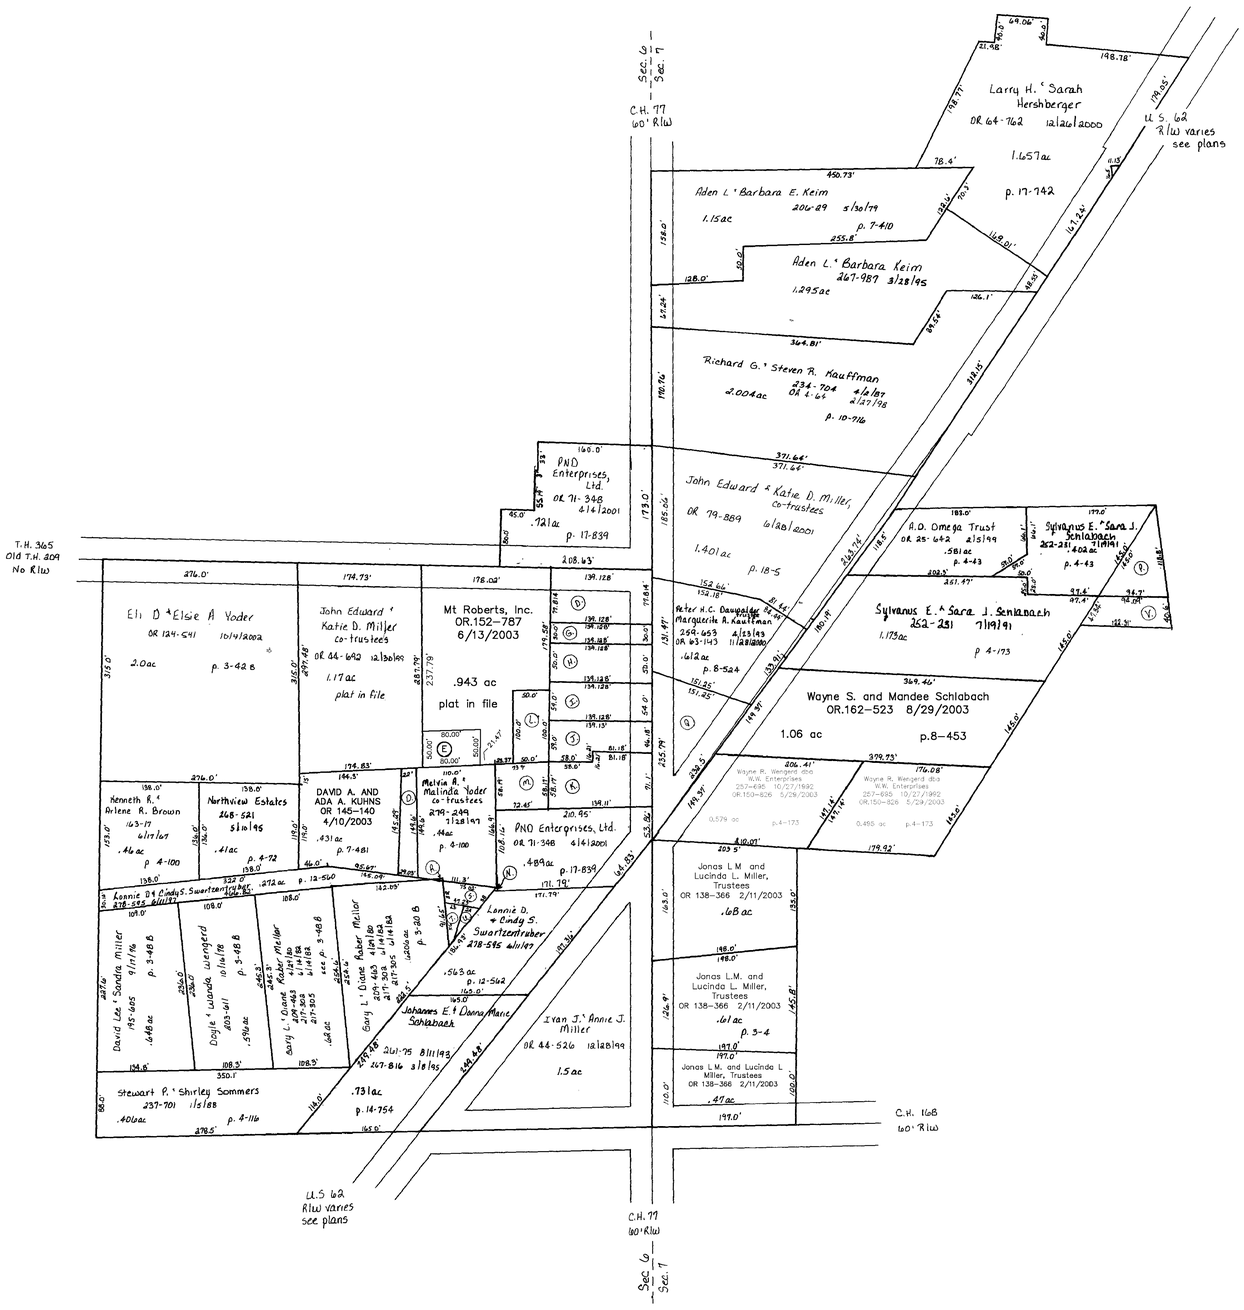

(A)

(B)

(C)

(D) Mt Roberts, Inc. OR.152–787 6/13/2003 0.245 ac

(E) Melvin A. and Malinda Yoder, co–trustees OR.167–1589 10/21/2003 0.092 ac p.18–769

(F)

(G) Elmer & Amanda Mast 188-800 9/24/74 .095ac

(H) Mt Roberts, Inc. OR.152–787 6/13/2003 0.172 ac

(I) Verna J. Gingerich 249-190 3/14/96 163-127 7/6/67 .172 ac 259-608 5/3/93

(J) Mary J. Kauffman OR 43-182 12/2/99 .153 ac p.5-174

(K) Roy J. & Ada Mae Kauffman +Joe 255-1051 6/25/92 204-63 11/17/78 .216ac p. 5-174

(L) Mary J. Kauffman OR 43-182 12/2/99 .115ac p. 8-186

(M) Mary J. Kauffman OR 43-182 12/2/99 .097ac p. 8-627

(N) PND Enterprises, Ltd OR 71-348 4/4/2001 .0001 ac p. 17-839

(O) Thomas E. Wengerd 274-502 .085ac p. 4-100
OR 59-126 9/23/2000 7/29/96

(P) Sylvanus E. & Sara J. Schlabach 262-251 7/19/91 .15ac p. 7-54

(Q) PND Enterprises, Ltd. OR 71-348 4/4/2001 .391ac p. 7-526

(R) Melvin A. & Malinda Yoder, co-trustees 279-249 1/28/97 .0004 ac p. 12-561

(S) Lonnie D. & Cindy S. Swartzentruber 278-595 .045 ac p. 12-561
6/11/97

(T) Gary L. & Diane Mellor 249-428 11/15/96 .017ac p. 12-561

(U) Lonnie D. & Cindy S. Swartzentruber 278-595 .013ac p. 12-561
6/11/97

(V) Sylvanus E. & Sara J. Schlabach 273-756 5/30/96 .1ac p. 16-114

BUNKER HILL

T-9, R-5, Sec. 6 & 7
BERLIN TWP.

SCALE: 1" = 100'

Updated: 1/1/2004

LET IT BE KNOWN, THIS MAP HAS BEEN PREPARE
AS A REFERENCE GUIDE TO PROPERTY OWNERSHI
WE BELIEVE THIS INFORMATION TO BE CORREC
AND CURRENT, HOWEVER, IT IS NOT INTENDE
FOR ANY LEGAL USE, WHETHER IT BE IN SALE
TRANSFERS, TRADES, LEASES OF ANY TYPE, ETC
AND DO NOT ACCEPT RESPONSIBILITY FOR ERROR
OF ANY NATURE OR OMISSIONS CONTAINED HEREI

B-19A