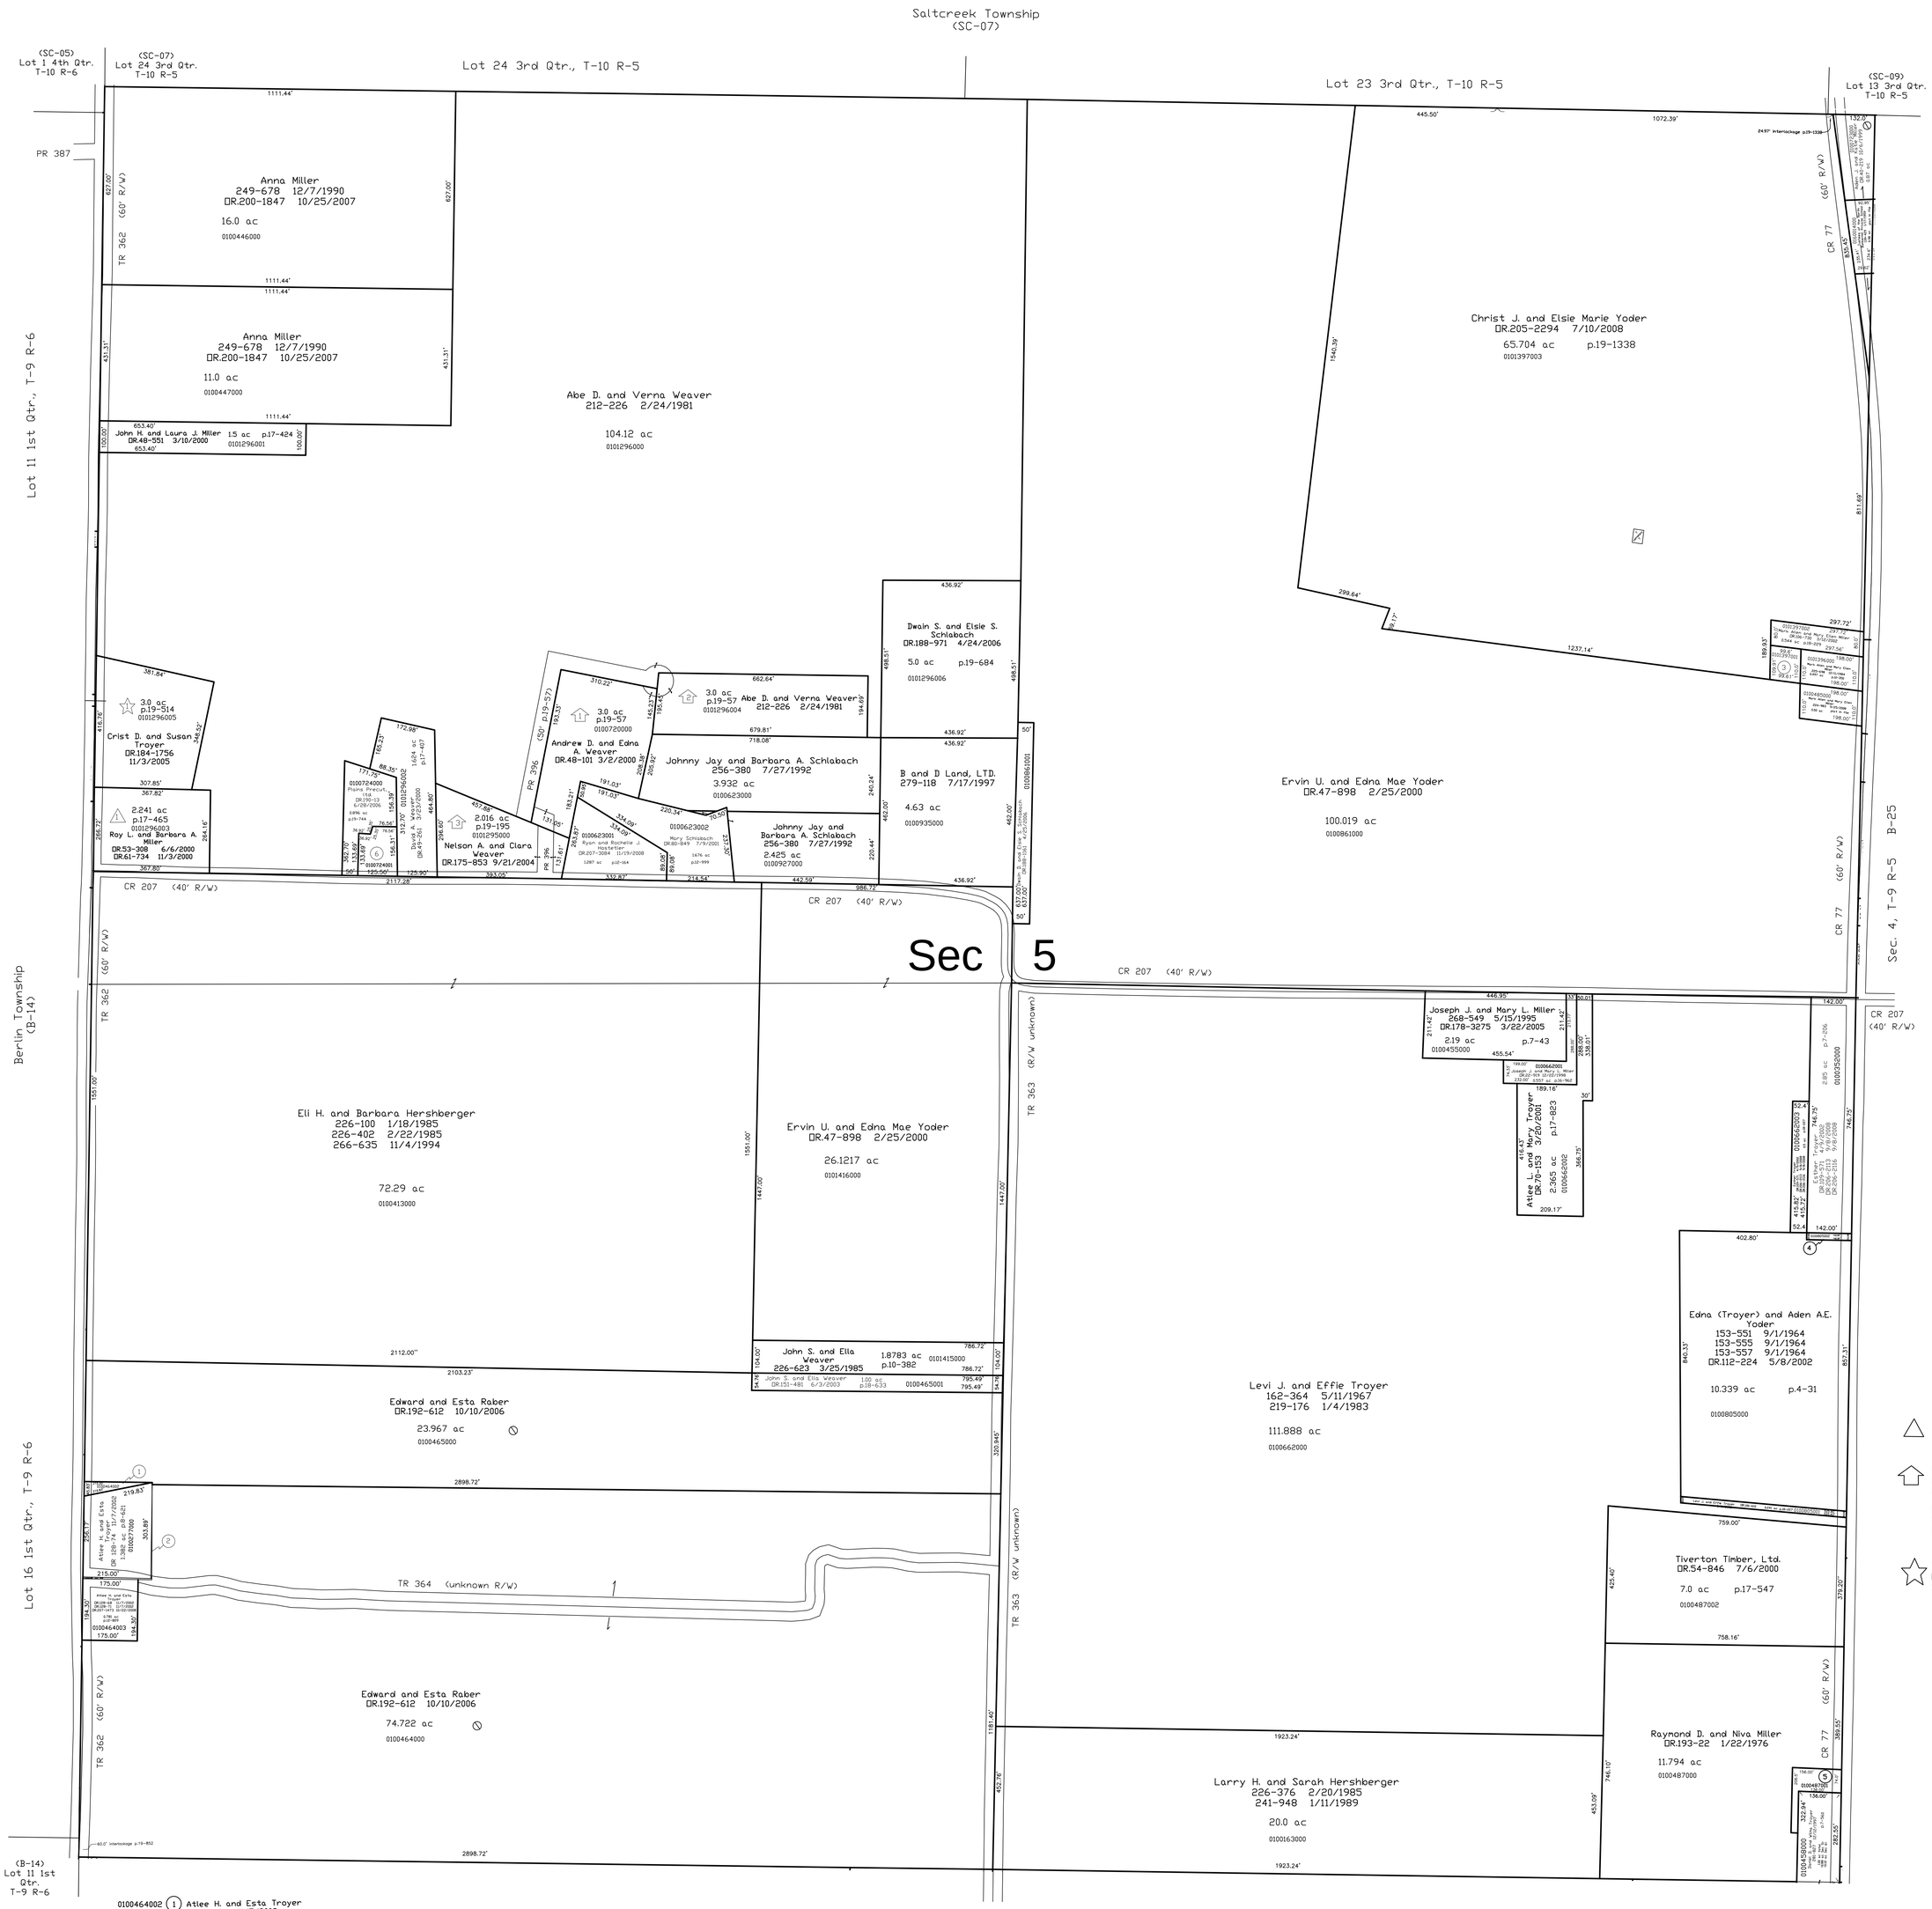

A.D.W. Subdivision
Plat 17-465 Platted
4/18/2000

Outback Subdivision
Plat 19-57 Platted 5/3/2004
Lots 1 and 2

Outback Subdivision First Addition
Plat 19-195 Platted 9/21/2004
Lot 3

Troy Acres Subdivision
Plat 19-514 Platted
10/6/2005

0100464002 (1) Atlee H. and Esta Troyer
DR.128-74 11/7/2002
0.113 ac p.12-809

0100464001 (2) Atlee H. and Esta Troyer
DR.128-74 11/7/2002
0.035 ac p.12-809

0101397001 (3) Mark Allen and Mary Ellan Miller
270-575 10/13/1995
0.25 ac p.14-937

0100805002 (4) David J. and Esther Troyer
DR.109-571 4/9/2002
DR.206-2113 9/8/2008
DR.206-2116 9/8/2008
0.07 ac p.18-227

0100487001 (5) Ada D. Troyer for lifetime
Daniel D. and Wilma Troyer remainder
DR.39-753 10/1/1999
0.326 ac p.17-254

0100724001 (6) Miriam A. Weaver
DR.190-11 6/28/2006
0.419 ac p.19-744

0' 200' 400' 600'
1" = 200'

LET IT BE KNOWN, THIS MAP HAS BEEN PREPARED AS A REFERENCE GUIDE TO PROPERTY OWNERSHIP. WE BELIEVE THIS INFORMATION TO BE CORRECT AND CURRENT, HOWEVER IT IS NOT INTENDED FOR ANY LEGAL USE, WHETHER IT BE IN SALES, TRANSFERS, TRADES, LEASES OF ANY TYPE, ETC., AND DO NOT ACCEPT RESPONSIBILITY FOR ERRORS OF ANY NATURE OR OMISSIONS CONTAINED HEREIN.

S.F.T. new survey required for next transfer

Last Revision: 11/19/2008

T- 9, R- 5, Sec. 5
Berlin Twp.
Holmes County, Ohio

B-20