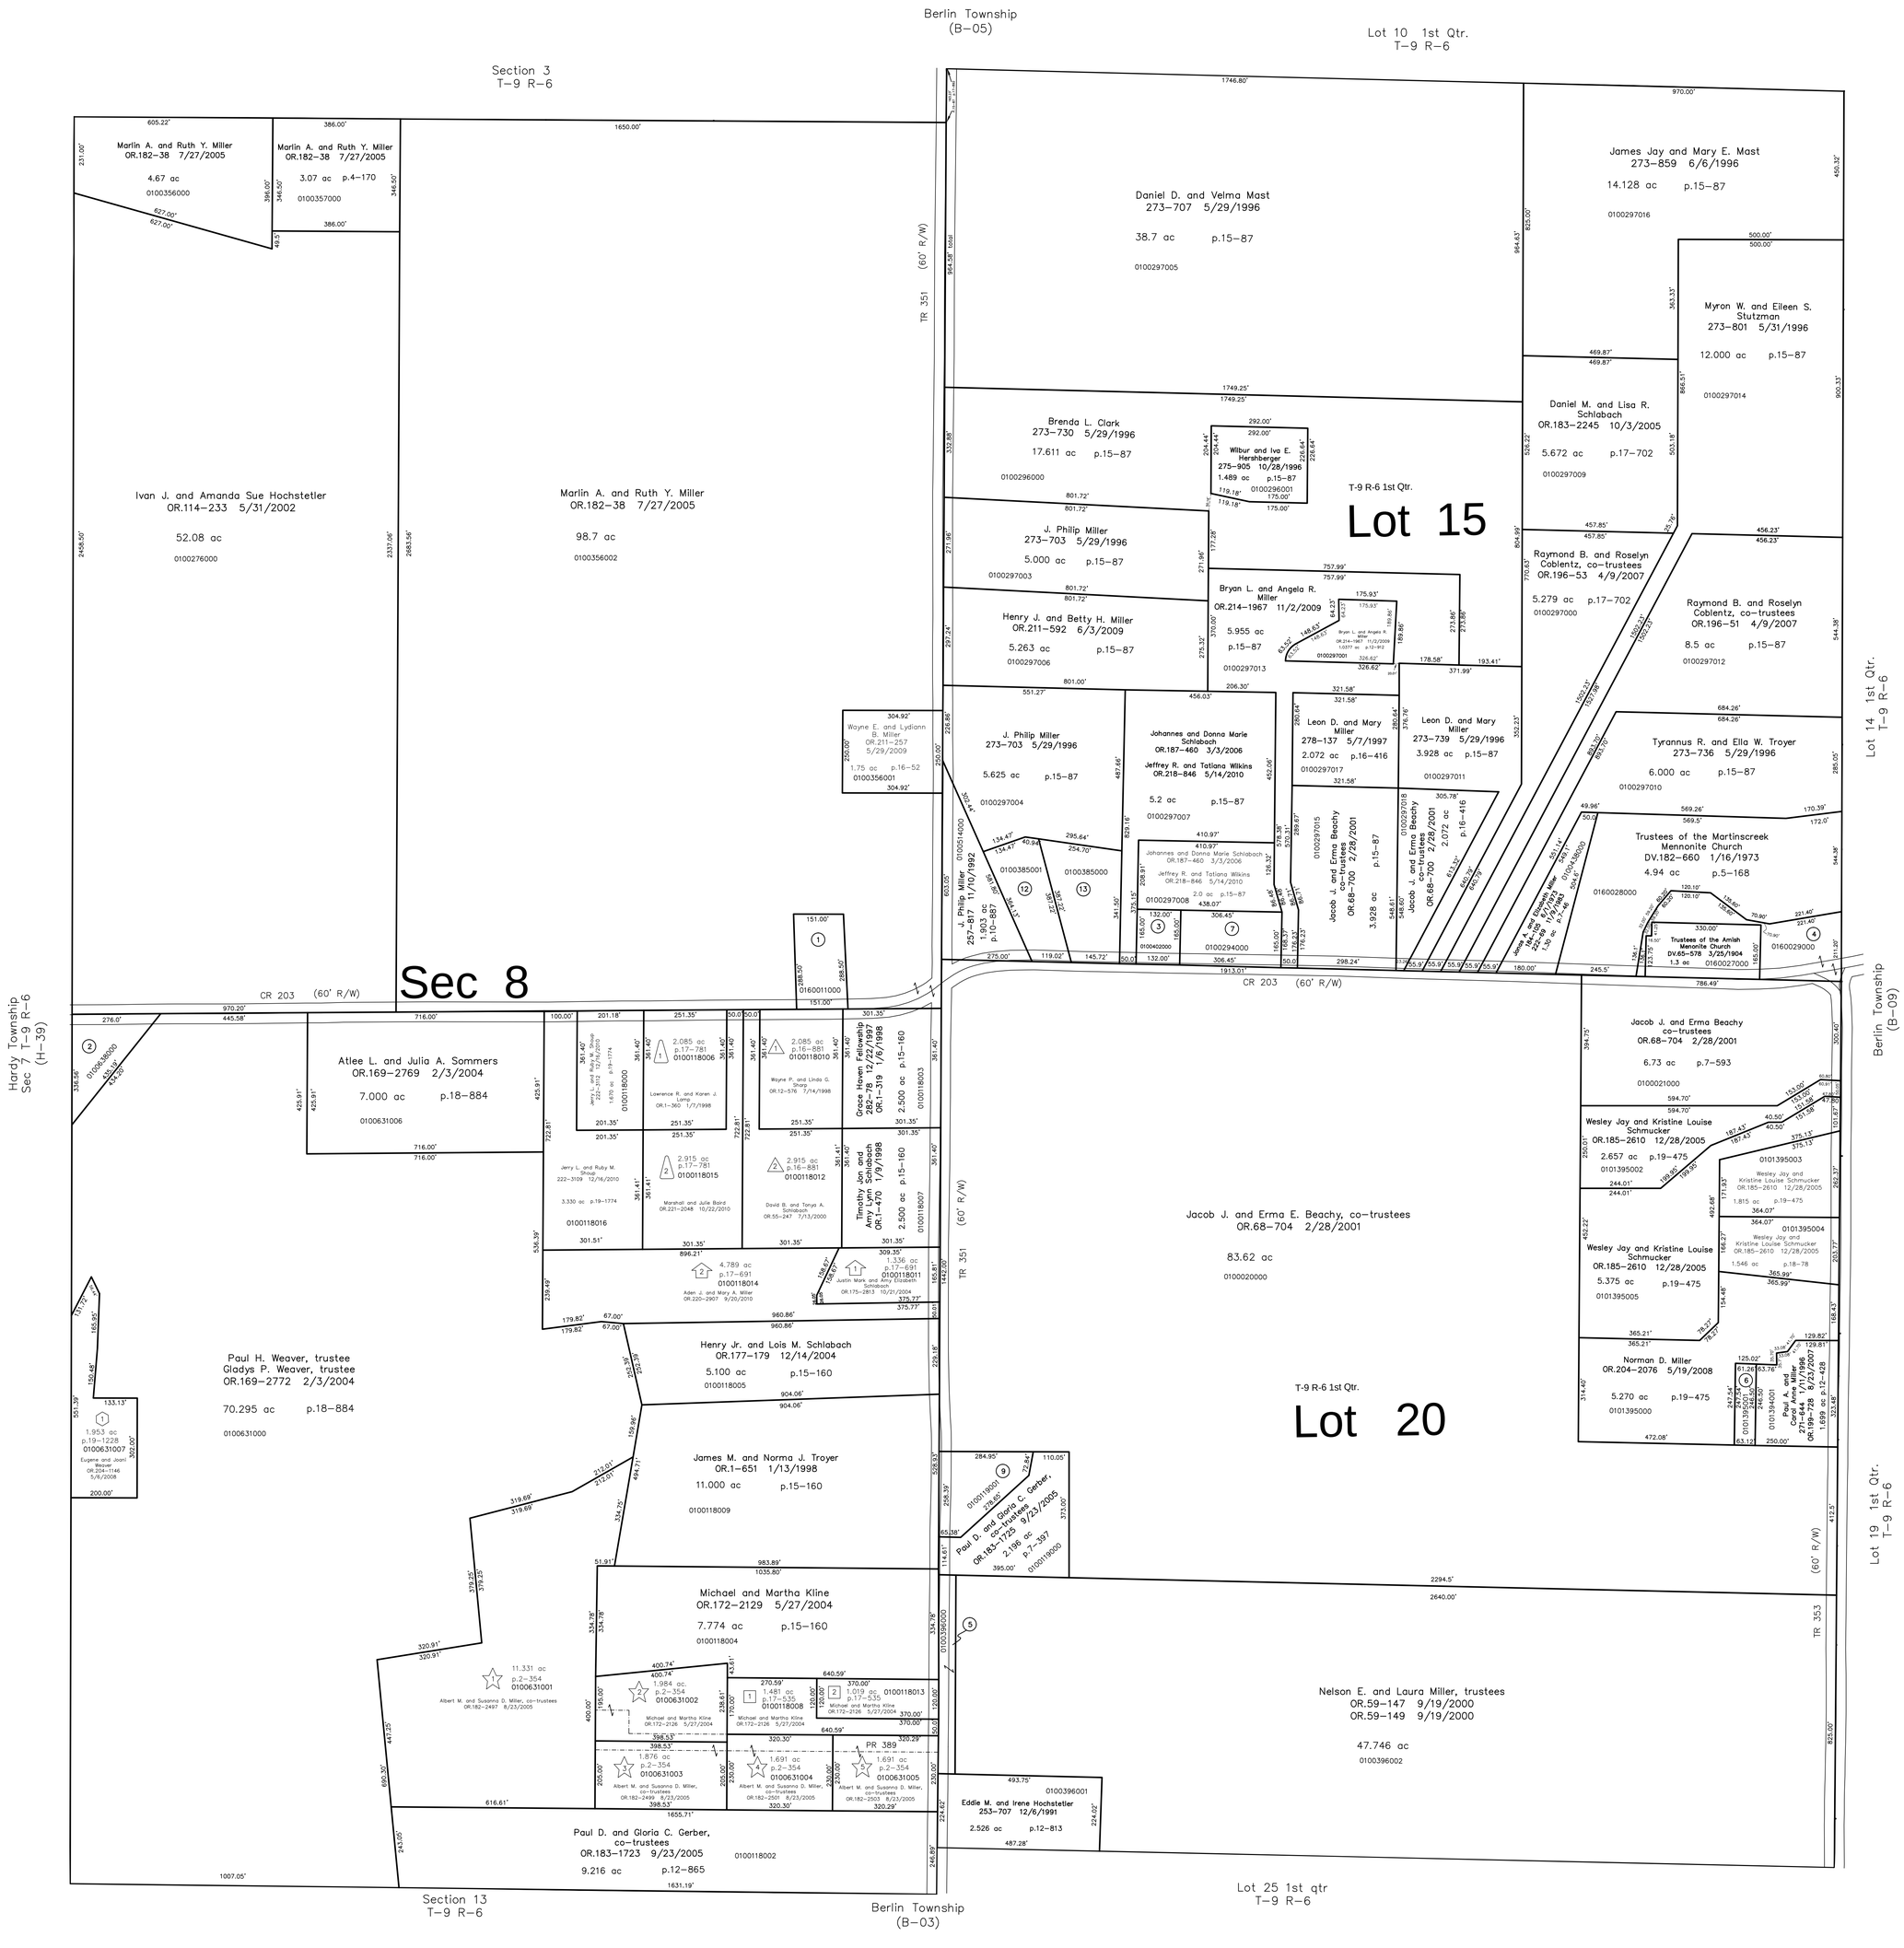

Ashley's Manor Allotment No.1
Plat 16-881 Platted 10/15/1998

Gerber Farm Estates
Plat 17-535 Platted 6/21/2000

Gerber Vale Estates
Plat 17-691 Platted 11/9/2000

Lamplight Estates
Plat 17-781 Platted 2/12/2001

Bluebird Haven Subdivision
Plat 2-354 Platted 12/6/2002

Big Buck Acres Subdivision
Plat 19-1228 Platted 1/11/2008

0160011000 (1) Trustees of Buno Vista School
DV.177-143 6/8/1971
1.0 ac p.5-84

0100638000 (2) Margret Schlichting
233-297 11/13/1986
1.06 ac p.7-305

0100402000 (3) Dale E. and Twila W. Beachy, co-trustees
OR.193-1873 12/8/2006
0.50 ac p.7-605

0160029000 (4) Trustees of the Martinscreek Mennonite Church
DV.155-283 4/19/1965
1.62 ac p.5-168

0100396000 (5) Nelson E. and Laura Miller, trustees
OR.59-147 9/19/2000
Or.59-149 9/19/2000
0.728 ac S.F.T.

0101395001 (6) Paul A. and Carol Anne Miller
271-644 1/11/1996
OR.199-728 8/23/2007
0.353 ac p.12-429

0100294000 (7) Dale E. and Twila W. Beachy, co-trustees
OR.193-1873 12/8/2006
1.16 ac p.5-61

0000000000 (8) not used

0100119001 (9) John M. and Kristina L. Gross
OR.4-612 3/9/1998
1.184 ac p.16-668

0000000000 (10) not used

0000000000 (11) not used

0100385001 (12) David A. and Brenda C. Miller
OR.183-1232 9/19/2005
1.242 ac p.19-499

0100385000 (13) Kent M. and Lori J. Miller
OR.183-1235 9/19/2005
1.613 ac p.19-499

Last Revision: 12/16/2010

0' 200' 400' 600'
1" = 200'

LET IT BE KNOWN, THIS MAP HAS BEEN PREPARED AS A REFERENCE GUIDE TO PROPERTY OWNERSHIP. WE BELIEVE THIS INFORMATION TO BE CORRECT AND CURRENT, HOWEVER IT IS NOT INTENDED FOR ANY LEGAL USE, WHETHER IT BE IN SALES, TRANSFERS, TRADES, LEASES OF ANY TYPE, ETC., AND DO NOT ACCEPT RESPONSIBILITY FOR ERRORS OF ANY NATURE OR OMISSIONS CONTAINED HEREIN.

S.F.T. new survey required for next transfer

T-9, R-6, Section 8
1st Qtr., Lots 20 & 15
Berlin Twp.
Holmes County, Ohio

B-04