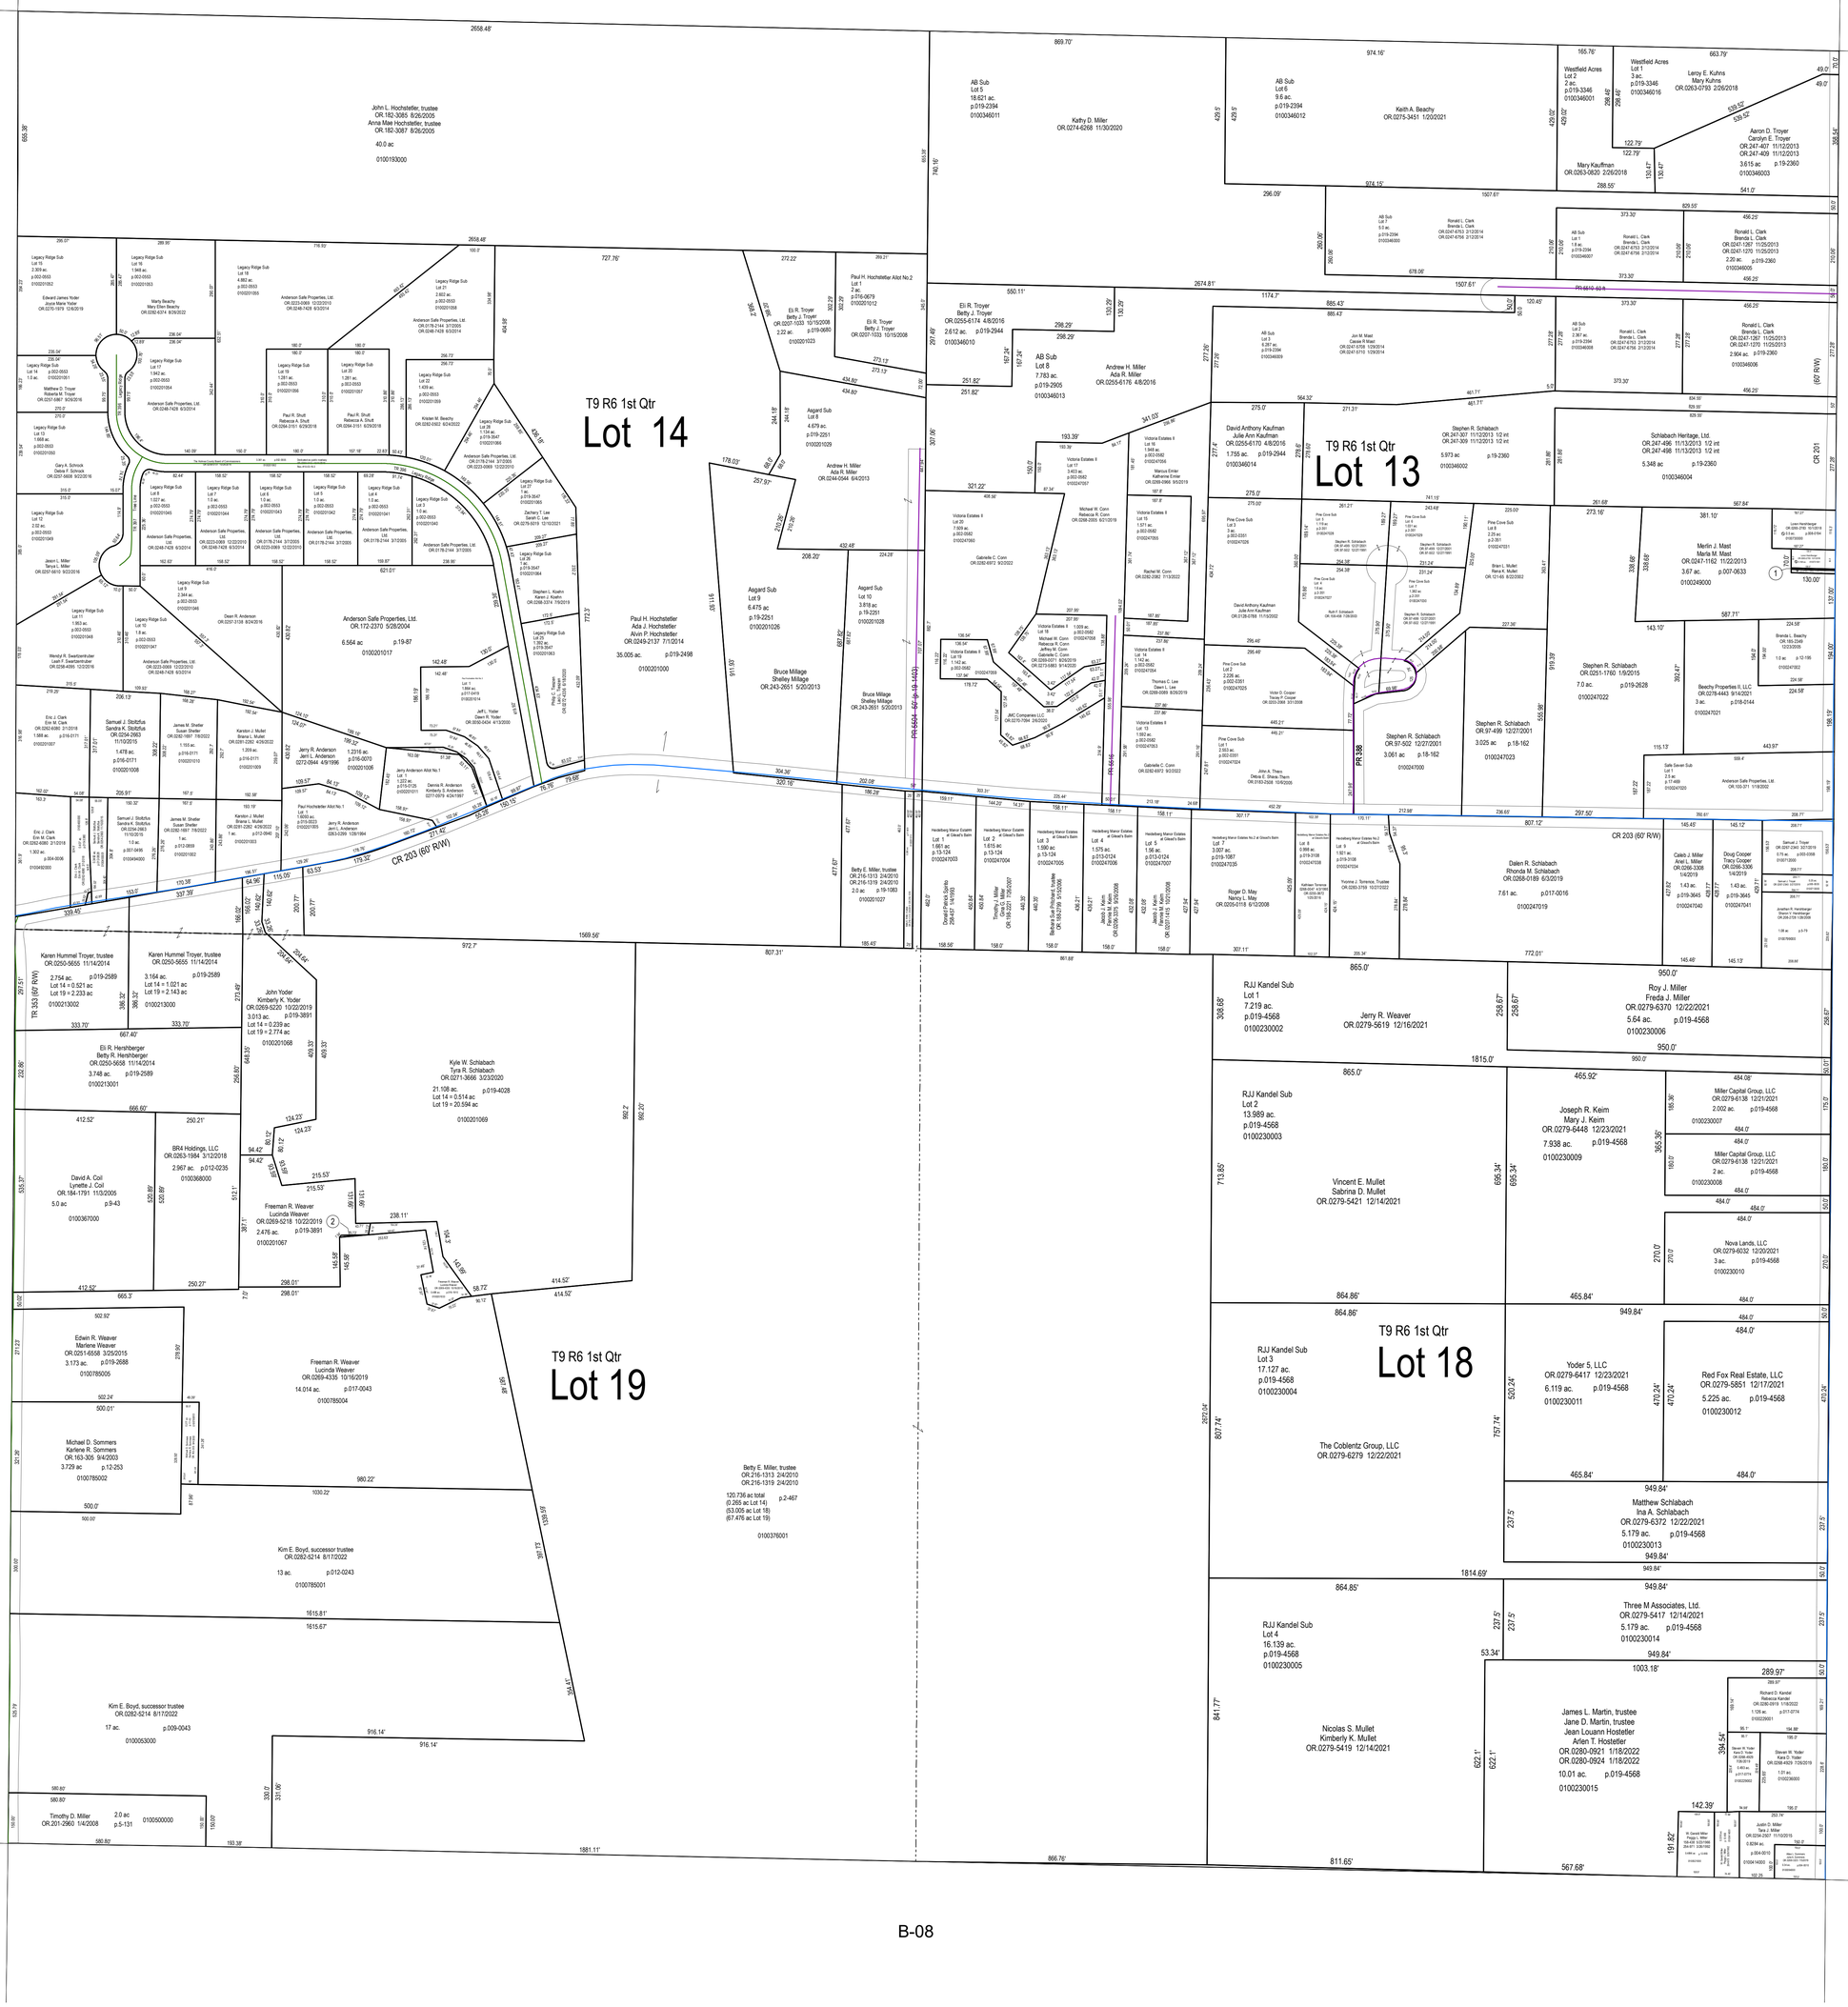
B-05
B-10
B-15
B-04
B-14
B-03
B-08
B-13A
T9 R6 1st Qtr
Lot 14
T9 R6 1st Qtr
Lot 13
T9 R6 1st Qtr
Lot 19
T9 R6 1st Qtr
Lot 18
CR 203 (60' R/W)
TR 353 (60' R/W)
CR 201
PR 398
PR 6510 (60' R/W)
PR 6504 (50' R/W)
John L. Hochstetler, trustee
OR.182-3085 8/26/2005
Anna-Mae Hochstetler, trustee
OR.182-3087 8/26/2005
40.0 ac
0100193000
Anderson Safe Properties, Ltd.
OR.172-2370 5/28/2004
6.564 ac. p.19-87
0100201017
Paul H. Hochstetler
Ada J. Hochstetler
Alvin P. Hochstetler
OR.0249-2137 7/1/2014
35.005 ac. p.019-2498
0100201000
Bruce Millage
Shelley Millage
OR.243-2651 5/20/2013
Aegard Sub
Lot 9
6.475 ac
p.19-2251
0100201026
Aegard Sub
Lot 10
3.818 ac
p.19-2251
0100201028
Aegard Sub
Lot 8
4.079 ac.
p.019-2251
0100201029
Andrew H. Miller
Ada R. Miller
OR.0244-0344 6/4/2013
Eli R. Troyer
Betty J. Troyer
OR.0207-1033 10/15/2008
2.22 ac. p.019-9495
0100201023
Paul H. Hochstetler Allot No.2
Lot 1
2 ac.
p.016-0679
0100201012
Betty E. Miller, trustee
OR.216-1313 2/4/2010
OR.216-1319 2/4/2010
2.0 ac. p.19-1063
0100201027
Karen Hummel Troyer, trustee
OR.0250-5655 11/14/2014
2.754 ac. p.019-2589
Lot 14 = 0.521 ac
Lot 19 = 2.233 ac
0100213002
Karen Hummel Troyer, trustee
OR.0250-5655 11/14/2014
3.164 ac. p.019-2589
Lot 14 = 1.021 ac
Lot 19 = 2.143 ac
0100213000
John Yoder
Kimberly K. Yoder
OR.0269-5220 10/22/2019
3.013 ac. p.019-3891
Lot 14 = 0.239 ac
Lot 19 = 2.774 ac
0100201068
Eli R. Hershberger
Betty R. Hershberger
OR.0250-5658 11/14/2014
3.748 ac. p.019-2589
0100213001
David A. Coil
Lynette J. Coil
OR.184-1791 11/3/2005
5.0 ac p.9-43
0100367000
BR4 Holdings, LLC
OR.0263-1984 3/12/2018
2.967 ac. p.012-0235
0100368000
Freeman R. Weaver
Lucinda Weaver
OR.0269-5218 10/22/2019
2.476 ac. p.019-3891
0100201067
Kyle W. Schlabach
Tyra R. Schlabach
OR.0271-3666 3/23/2020
21.108 ac. p.019-4028
Lot 14 = 0.514 ac
Lot 19 = 20.594 ac
0100201069
Edwin R. Weaver
Marlene Weaver
OR.0251-6568 3/25/2015
3.173 ac. p.019-2688
0100785005
Freeman R. Weaver
Lucinda Weaver
OR.0269-4335 10/16/2019
14.014 ac. p.017-0043
0100785004
Michael D. Sommers
Karlene R. Sommers
OR.163-305 9/4/2003
3.729 ac. p.12-253
0100785002
Kim E. Boyd, successor trustee
OR.0282-5214 8/17/2022
13 ac. p.012-0243
0100785001
Kim E. Boyd, successor trustee
OR.0282-5214 8/17/2022
17 ac. p.009-0043
0100053000
Timothy D. Miller
OR.201-2960 1/4/2008
2.0 ac p.5-131
0100500000
Betty E. Miller, trustee
OR.216-1313 2/4/2010
OR.216-1319 2/4/2010
120.736 ac total
(0.265 ac Lot 14)
(53.005 ac Lot 18)
(67.476 ac Lot 19)
p.2-467
0100376001
AB Sub
Lot 5
18.621 ac.
p.019-2394
0100346011
Kathy D. Miller
OR.0274-6268 11/30/2020
AB Sub
Lot 6
9.6 ac.
p.019-2394
0100346012
Keith A. Beachy
OR.0275-3451 1/20/2021
Westfield Acres
Lot 2
2 ac.
p.019-3346
0100346001
Westfield Acres
Lot 1
3 ac.
p.019-3346
0100346016
Leroy E. Kuhns
Mary Kuhns
OR.0263-0793 2/26/2018
Mary Kauffman
OR.0263-0620 2/26/2018
Aaron D. Troyer
Carolyn E. Troyer
OR.247-407 11/12/2013
OR.247-409 11/12/2013
3.615 ac p.19-2360
0100346003
AB Sub
Lot 8
7.783 ac.
p.019-2905
0100346013
Andrew H. Miller
Ada R. Miller
OR.0255-6176 4/8/2016
Eli R. Troyer
Betty J. Troyer
OR.0255-6174 4/8/2016
2.612 ac. p.019-2944
0100346010
David Anthony Kaufman
Julie Ann Kaufman
OR.0255-6170 4/8/2016
1.755 ac. p.019-2944
0100346014
Jon M. Mast
Cassie R Mast
OR.0247-6708 1/29/2014
OR.0247-6710 1/29/2014
Stephen R. Schlabach
OR.247-307 11/12/2013 1/2 int
OR.247-309 11/12/2013 1/2 int
5.973 ac p.19-2360
0100346002
Schlabach Heritage, Ltd.
OR.247-496 11/13/2013 1/2 int
OR.247-498 11/13/2013 1/2 int
5.348 ac p.19-2360
0100346004
Merlin J. Mast
Marla M. Mast
OR.0247-1162 11/22/2013
3.67 ac. p.007-0633
0100249000
Stephen R. Schlabach
OR.0251-1760 1/9/2015
7.0 ac. p.019-2628
0100247022
Beachy Properties II, LLC
OR.0276-4443 9/14/2021
3 ac. p.018-0144
0100247021
Stephen R. Schlabach
OR.97-499 12/27/2001
3.025 ac p.18-162
0100247023
Stephen R. Schlabach
OR.97-502 12/27/2001
3.061 ac p.18-162
0100247000
Dalen R. Schlabach
Rhonda M. Schlabach
OR.0268-0188 8/9/2019
7.61 ac. p.017-0016
0100247019
Caleb J. Miller
Ariel L. Miller
OR.0286-3306
1/4/2019
1.43 ac. p.019-3645
0100247040
Doug Cooper
Tracy Cooper
OR.0286-3306
1/4/2019
1.43 ac. p.019-3645
0100247041
RJJ Kandel Sub
Lot 1
7.219 ac.
p.019-4568
0100230002
Jerry R. Weaver
OR.0279-5619 12/16/2021
Roy J. Miller
Freda J. Miller
OR.0279-6370 12/22/2021
5.64 ac. p.019-4568
0100230006
RJJ Kandel Sub
Lot 2
13.989 ac.
p.019-4568
0100230003
Vincent E. Mullet
Sabrina D. Mullet
OR.0279-5421 12/14/2021
Joseph R. Keim
Mary J. Keim
OR.0279-6448 12/23/2021
7.938 ac. p.019-4568
0100230009
Miller Capital Group, LLC
OR.0279-6138 12/21/2021
2.002 ac. p.019-4568
0100230007
Miller Capital Group, LLC
OR.0279-6138 12/21/2021
2 ac. p.019-4568
0100230008
Nova Lands, LLC
OR.0279-6032 12/20/2021
3 ac. p.019-4568
0100230010
RJJ Kandel Sub
Lot 3
17.127 ac.
p.019-4568
0100230004
The Coblentz Group, LLC
OR.0279-6279 12/22/2021
Yoder 5, LLC
OR.0279-6417 12/23/2021
6.119 ac. p.019-4568
0100230011
Red Fox Real Estate, LLC
OR.0279-5851 12/17/2021
5.225 ac. p.019-4568
0100230012
Matthew Schlabach
Ina A. Schlabach
OR.0279-6372 12/22/2021
5.179 ac. p.019-4568
0100230013
RJJ Kandel Sub
Lot 4
16.139 ac.
p.019-4568
0100230005
Nicolas S. Mullet
Kimberly K. Mullet
OR.0279-5419 12/14/2021
Three M Associates, Ltd.
OR.0279-5417 12/14/2021
5.179 ac. p.019-4568
0100230014
James L. Martin, trustee
Jane D. Martin, trustee
Jean Louann Hostetler
Arlen T. Hostetler
OR.0280-0921 1/18/2022
OR.0280-0924 1/18/2022
10.01 ac. p.019-4568
0100230015
0' 100' 200' 300'
1' = 100'
LET IT BE KNOWN, THIS MAP HAS BEEN PREPARED AS A REFERENCE GUIDE TO PROPERTY OWNERSHIP. WE BELIEVE THIS INFORMATION TO BE CORRECT AND CURRENT, HOWEVER IT IS NOT INTENDED FOR ANY LEGAL USE, WHETHER IT BE SALES, TRANSFFERS, TRADES, LEASES OF ANY TYPE, ETC. AND DO NOT ACCEPT RESPONSIBILITY FOR ERRORS OF ANY NATURE OR OMISSIONS CONTAINED HEREIN.
S.F.T.
new survey required for next transfer
Last Revision: 1/3/2023
Lots 13, 14, 18 & 19
1st Qtr., T-9, R-6
Berlin Twp.
Holmes County, Ohio
B-09