(H–26)
Hardy Twp.
Sec. 20

0600466000 (1) MCVICKER ROBERT G. JR. AND PATRICIA L.
213–665 7/17/1982
218–219 9/16/1982
253–630 11/26/1991
0.6794 ac p.9–46

0600677000 (2) DICKMAN MARK AND SUSAN D.
OR.0040–183 10/6/1999
0.126 ac p.9–95

0600468000 (3) MCVICKER ROBERT G. JR. AND PATRICIA L.
213–665 7/17/1981
218–219 9/16/1982
253–630 11/26/1991
0.738 ac p.9–46

0600679000 (4) DICKMAN MARK AND SUSAN D.
OR.0040–183 10/6/1999
0.675 ac p.9–95

0600678000 (5) DICKMAN MARK AND SUSAN D.
OR.0040–183 10/6/1999
0.360 ac p.9–95

0600469000 (6) MCVICKER ROBERT G. JR. AND PATRICIA L.
213–665 7/17/1981
218–219 9/16/1982
253–630 11/26/1991
0.413 ac p.9–46

0601153000 (7) GALLION GARY A.
225–640 12/4/1984
226–478 3/11/1985
259–235 3/19/1993
0.686 ac p.10–343

0601166000 (8) GALLION ERIK L.
226–470 3/8/1985
0.689 ac p.10–343

0601189000 (9) HOLCOMB TIMOTHY A. AND STACY L.
OR.0059–541 9/29/2000
0.689 ac p.10–455

0600469001 (10) MAC OIL FIELD SERVICE, INC.
264–21 4/8/1994
1.169 ac p.14–483

0600271000 (11) WEAVER MARK T.
OR.0122–338 9/9/2002
0.869 ac p.14–507

0601068000 (12) POTTS, MARGARET E.
POTTS, CAROLYN A. TRUSTEE
OR.0065–654 1/12/2001
OR.0068–726 3/1/2001
OR.0080–871 7/3/2001
0.164 ac p.17–756

0600101000 (13) YODER REUBEN W.
273–752 5/30/1996 ⊘
0.759 ac S.F.T.

0600923000 (14) YOUNG PAUL E. AND ELIZABETH M. TRUSTEES
OR.0174–2626 8/27/2004 ⊘
0.5 ac S.F.T.

0601190001 (15) HOFFMAN ADAM W. AND CARRIE R.
OR.0121–135 8/23/2002
0.865 ac p.18–363

0600330002 (16) HOOD, DARRELL W., ROBERTA HOOD MYERS,
KAREN L. MORELLO, ROBYN HARFORD
OR.0117–338 7/11/2002 ⊘
0.785 ac S.F.T.

0600100000 (17) YODER REUBEN W.
273–752 5/30/1996 ⊘
2.73 ac S.F.T.

0600142004 (18) Robert G. Jr. and Patricia L. McVicker
OR.180–1737 5/27/2005
1.381 ac p.19–407

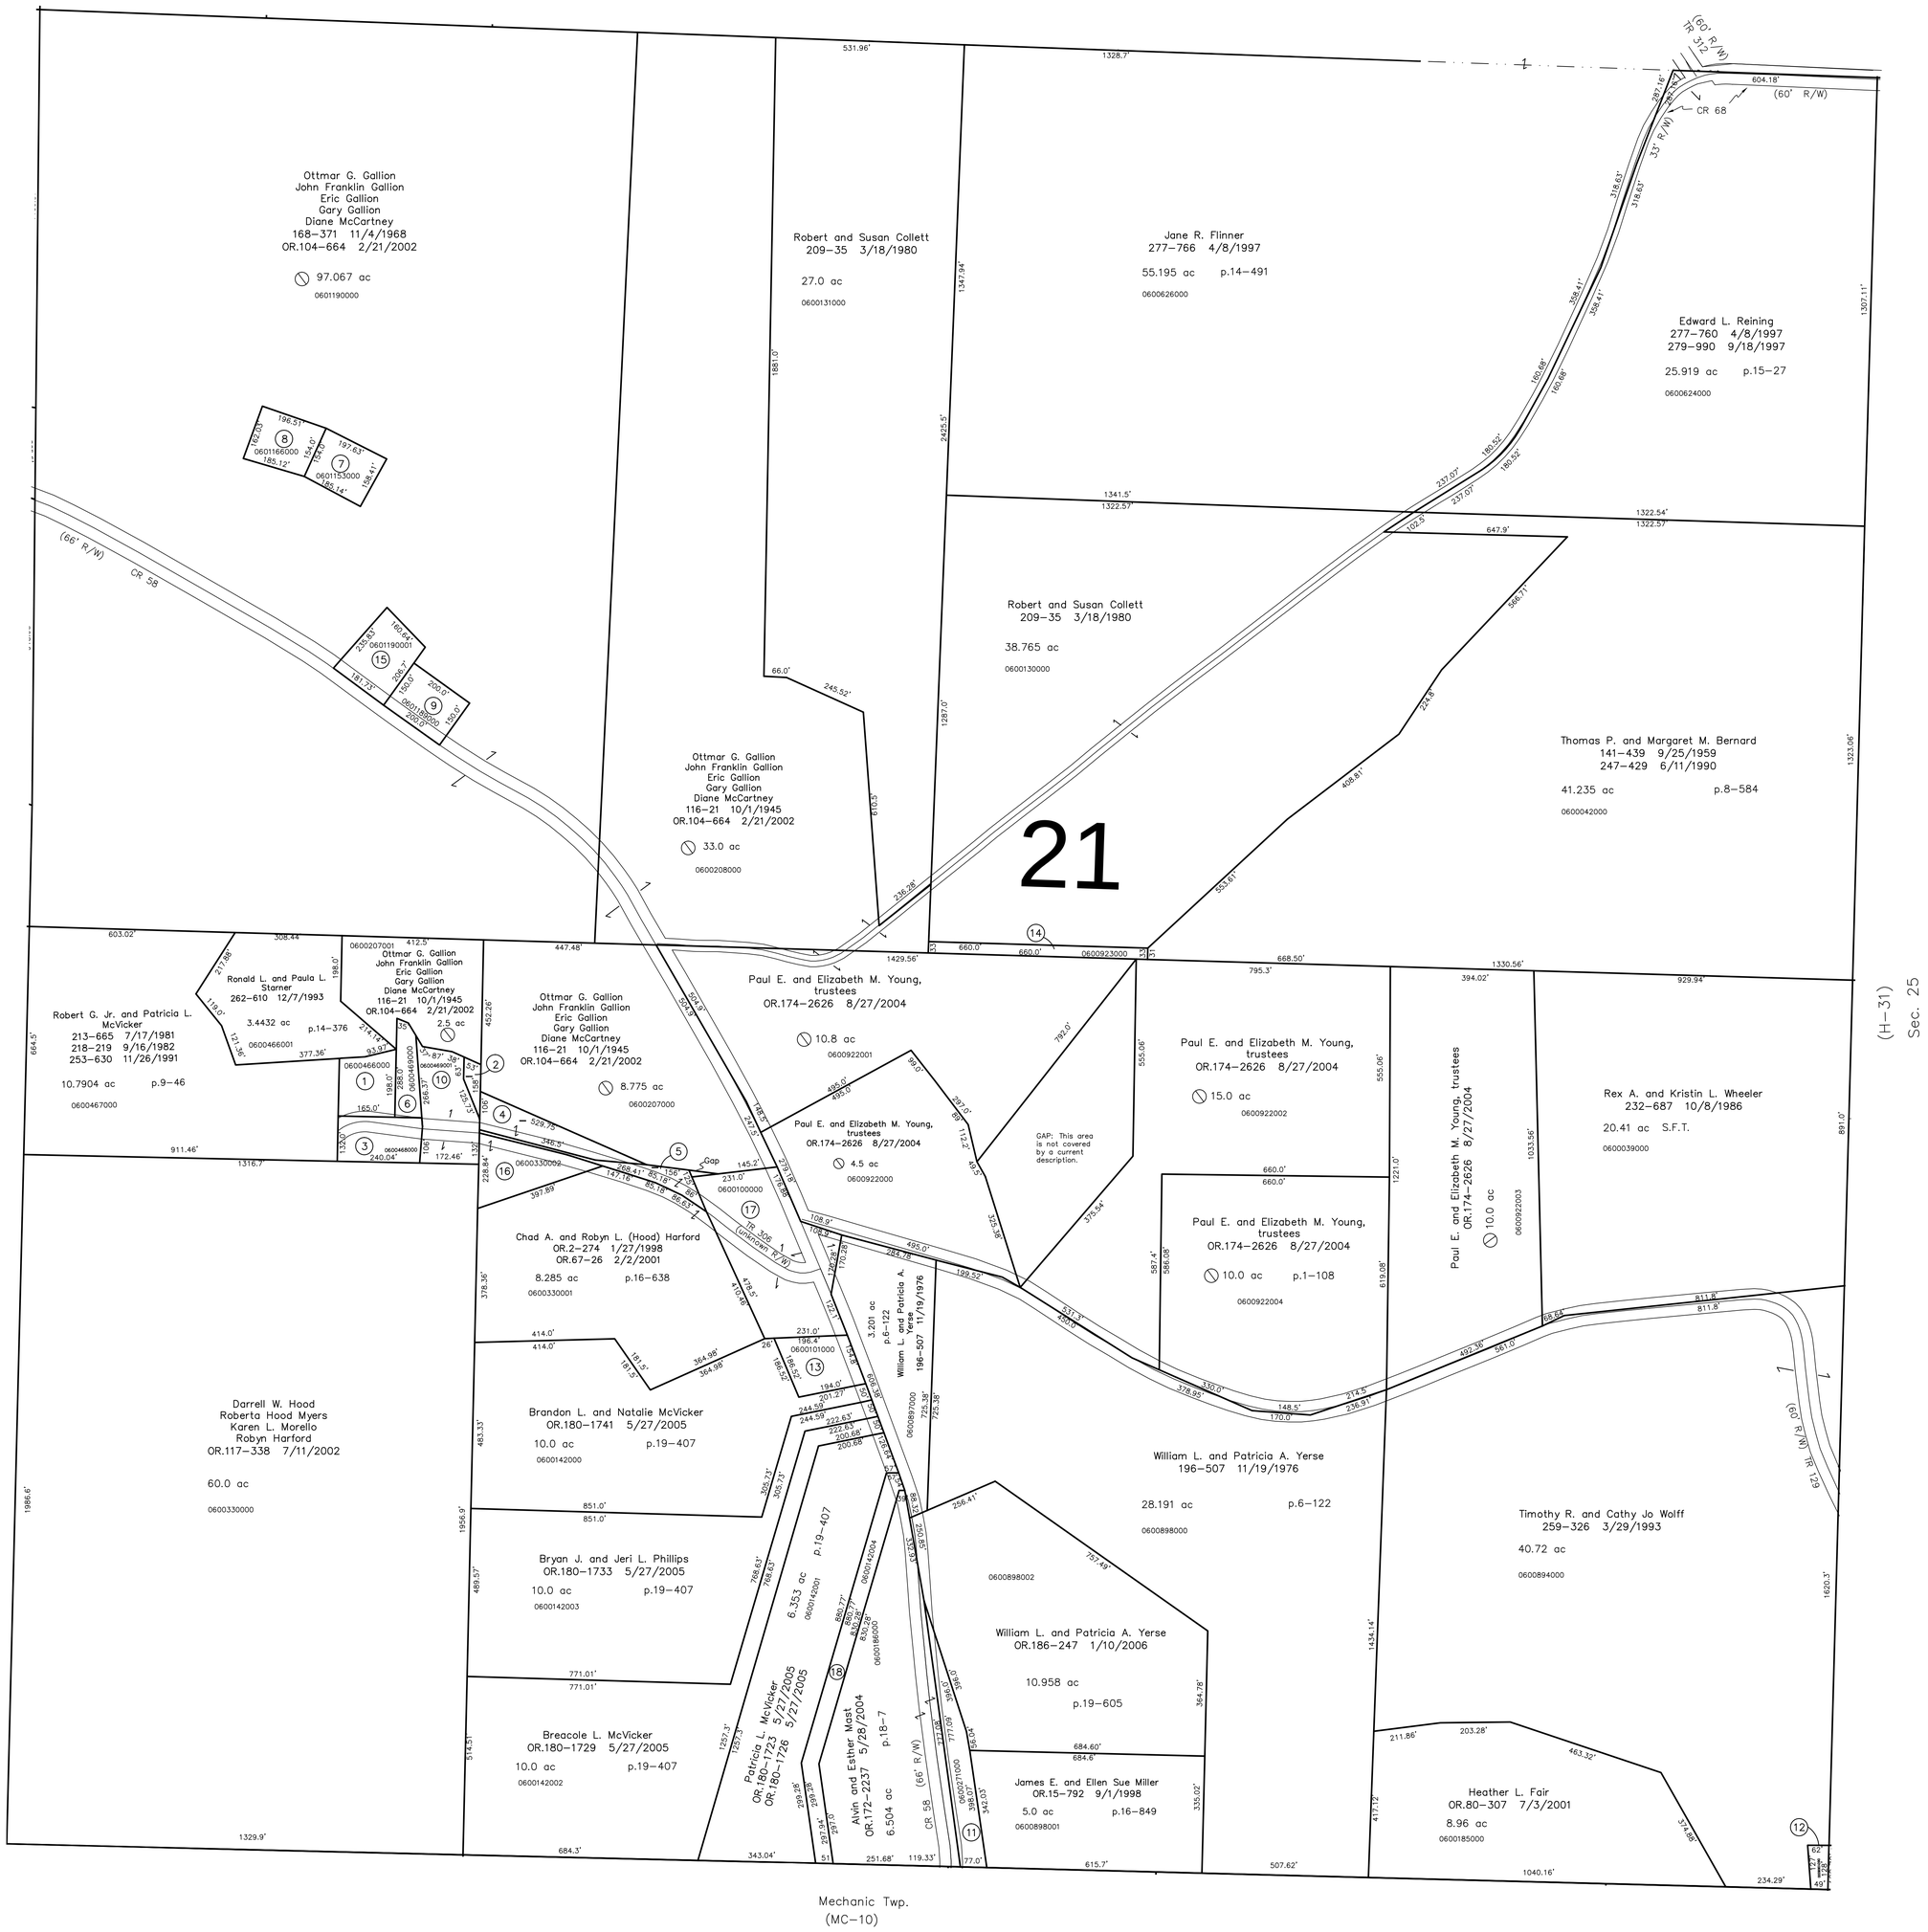

Mechanic Twp.
(MC–10)

S.F.T. ⊘ new survey required for next transfer

0' 200' 400' 600'
1" = 200'

LET IT BE KNOWN, THIS MAP HAS BEEN PREPARED AS A REFERENCE GUIDE TO PROPERTY OWNERSHIP. WE BELIEVE THIS INFORMATION TO BE CORRECT AND CURRENT, HOWEVER IT IS NOT INTENDED FOR ANY LEGAL USE, WHETHER IT BE IN SALES, TRANSFERS, TRADES, LEASES OF ANY TYPE, ETC., AND DO NOT ACCEPT RESPONSIBILITY FOR ERRORS OF ANY NATURE OR OMISSIONS CONTAINED HEREIN.

Last Revision: 1/10/2006

T-9, R-7, Section 21
HARDY TWP.
HOLMES COUNTY, OHIO

H-25