Port Washington Road Acres
Plat 2A–164 Platted 2/17/1977

0600996000 (1) Green Hills, LLC
OR.185–2699 12/29/2005
5.4 ac p.7–647

0600997000 (2) MICHAEL LLOYD NIPPERT, TRUSTEE
MEGAN O'NEIL NIPPERT, TRUSTEE
OR.183–1472 9/21/2005
5.4 ac p.7–646

0600998000 (3) HALL MICHAEL E. AND JANE E.
228–710 9/11/1985
6.875 ac p.7–641

0601013000 (4) KINGSLAND RICHARD O. AND FLORENCE A.
201–113 2/13/1978
6.875 ac p.7–645

0600999000 (5) EDINGER JOSEPH R. AND SUSAN K.
OR.0080–37 7/2/2001
5.429 ac p.7–644

0601014000 (6) James R. and Louise B. Lanning
201–622 4/26/1978
OR.192–1187 10/16/2006
5.400 ac. p.2A–164 & p.7–648

0601018000 (7) EARNEY YVONNE S.
230–681 3/27/1986
5.4 ac p.7–649

0601019000 (8) CONWAY JAMES R. AND HOLLY C.
228–562 8/28/1985
5.4 ac p.7–651

0601015000 (9) MICHALSKI JERRY
201–378 3/31/1978
OR.0100–328 1/18/2002
5.4 ac p.7–650

0601012000 (10) James R. Jr. and Becky J. Chamberlain
OR.190–184 6/29/2006
5.523 ac p.7–662

0601011000 (11) HORN, RICKY L.
MAST, LOGAN M.
223–702 5/30/1984
5.15 ac p.7–666

0601010000 (12) FRANK STEVEN E. AND RUTH E.
246–428 3/2/1990
5.1 ac p.7–777

0601002000 (15) BASERMAN, MARK W.
IRVING, JANE
OR.0019–53 10/28/1998
5.45 ac p.7–654

0601003000 (16) ANTHONY JANET L.
OR.0006–206 4/1/1998
5.4 ac p.7–652

0601004000 (17) Green Hills, LLC
OR.185–2699 12/29/2005
5.654 ac p.7–658

0601020000 (21) TAYLOR CYNTHIA A.
203–669 10/20/1978
229–783 12/19/1985
5.5 ac p.7–660

0601008000 (22) TAYLOR CYNTHIA ANN
234–574 3/25/1987
5.4 ac p.7–656

0601016000 (23) SCHNEBLY MARILYN SUE TRUSTEE
272–40 2/20/1996
5.45 ac p.7–655

0601017000 (24) SCHNEBLY MARILYN SUE TRUSTEE
272–40 2/20/1996
6.327 ac p.7–776

0601009000 (25) DEHASS DONALD D. AND KIMBERLY R.
268–966 6/7/1995
5.657 ac p.7–657

Replat of Tracts 13 & 14
Plat 19–452 Platted 7/14/2005

0601000000 (26) Douglas W. and Rebecca J. Shultz
OR.183–552 9/9/2005
(see card: revised Oct. 2006 to match auditor's records)
6.466 ac p.19–452

0601001000 (27) Scott G. and Melissa Biltz
OR.183–553 9/9/2005
5.084 ac p.19–452

Replat Tracts 18, 19, 20
Plat 17–755 Platted 1/12/2001

0601005000 (18) Dean O. and Quenlyn J. Larson
OR.173–625 6/18/2004
6.019 ac p.17–755

0601006000 (19) Green Hills, LLC
OR.185–2699 12/29/2005
5.258 ac p.17–755

0601007000 (20) Green Hills, LLC
OR.185–2699 12/29/2005
5.123 ac p.17–755

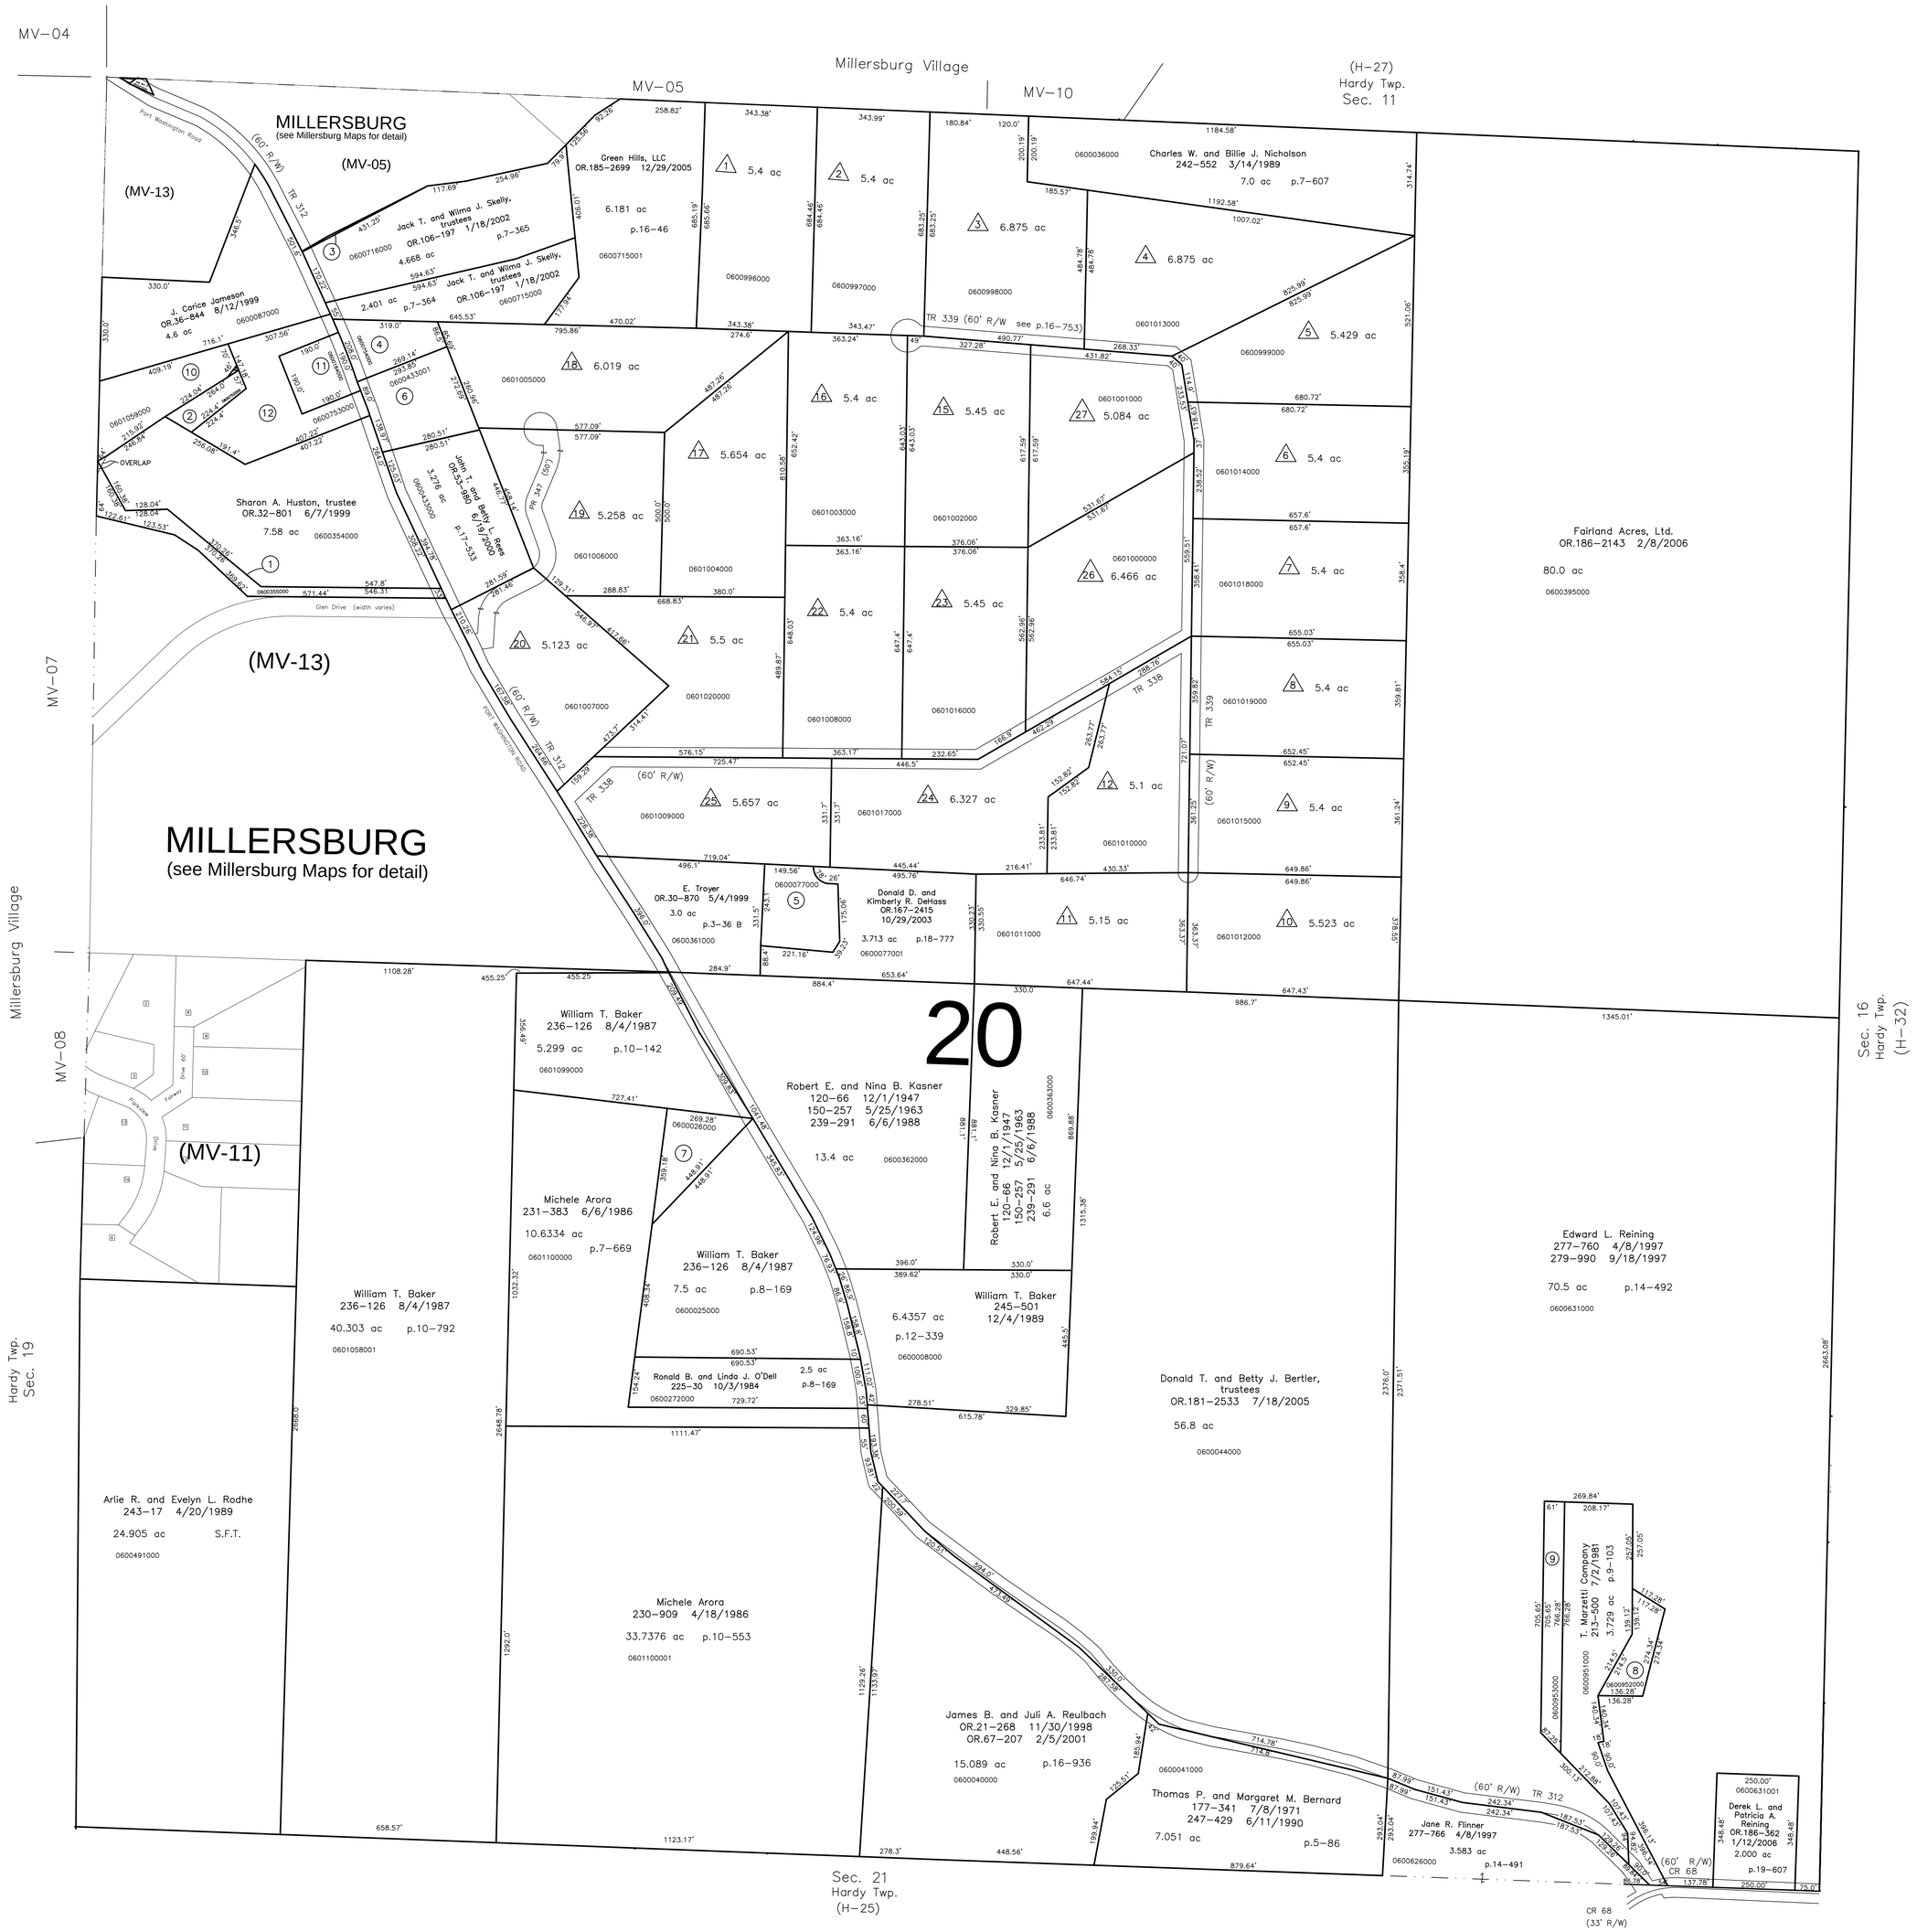

0600355000 (1) HUSTON SHARON A. TRUSTEE
OR.0032–801 6/7/1999
0.83 ac S.F.T.

0600752000 (2) LADRACH, MARCUS AND BETH E.
STEIMEL, RONDA P. AND
STEIMEL, RONDA P. TRUSTEE
260–372 6/18/1993
OR.0068–753 3/1/2001
0.30 ac

0600714000 (3) SKELLY JACK T. AND WILMA J. TRUSTEES
OR.0106–197 1/18/2002
0.031 ac p.7–362

0600754000 (4) LADRACH, MARCUS AND BETH E.
STEIMEL, RUTH M., RONDA K.,
RONDA P TRUSTEE, AND SAMUEL M.
158–340 5/4/1966
260–376 6/18/1993
OR.0068–753 3/1/2001
OR.0169–825 1/2/2004
1.0 ac

0600077000 (5) EICHER MARVIN J. AND REGINA F.
OR.0168–728 11/17/2003
1.227 ac p.4–138

0600433001 (6) STEIMEL, RUTH E. AND RONDA K.,
RONDA P. TRUSTEE, SAMUEL M.;
LADRACH, MARCUS & BETH E.
OR.0053–977 6/19/2000
OR.0068–753 3/1/2001
OR.0169–813 1/2/2004
1.703 ac p.17–533

0600026000 (7) BAKER WILLIAM T.
236–126 8/4/1987
1.11 ac p.8–645

0600952000 (8) T. MARZETTI COMPANY
213–500 7/2/1981
0.699 ac p.9–103

0600953000 (9) T. MARZETTI COMPANY
213–500 7/2/1981
1.042 ac p.9–103

0601059000 (10) STEIMEL, BETH ELLEN
STEIMEL, RONDA P. TRUSTEE
221–821 10/13/1983
244–678 9/15/1989
OR.0068–753 3/1/2001
1.59 ac p.9–124 S.F.T.

0600184000 (11) WILE VICKI L.
OR.0026–480 2/19/1999
0.828 ac

06000753000 (12) STEIMEL, RONDA K.
LADRACH, MARCUS AND BETH E.;
STEIMEL, RONDA P. TRUSTEE
260–372 6/18/1993
OR.0068–753 3/1/2001
2.052 ac

S.F.T. new survey required for next transfer

0' 200' 400' 600'
1" = 200'

LET IT BE KNOWN, THIS MAP HAS BEEN PREPARED AS A REFERENCE GUIDE TO PROPERTY OWNERSHIP. WE BELIEVE THIS INFORMATION TO BE CORRECT AND CURRENT, HOWEVER IT IS NOT INTENDED FOR ANY LEGAL USE, WHETHER IT BE IN SALES, TRANSFERS, TRADES, LEASES OF ANY TYPE, ETC., AND DO NOT ACCEPT RESPONSIBILITY FOR ERRORS OF ANY NATURE OR OMISSIONS CONTAINED HEREIN.

Last revision: 12/18/2007

T-9, R-7, Section 20
HARDY TWP.
HOLMES COUNTY, OHIO

H-26