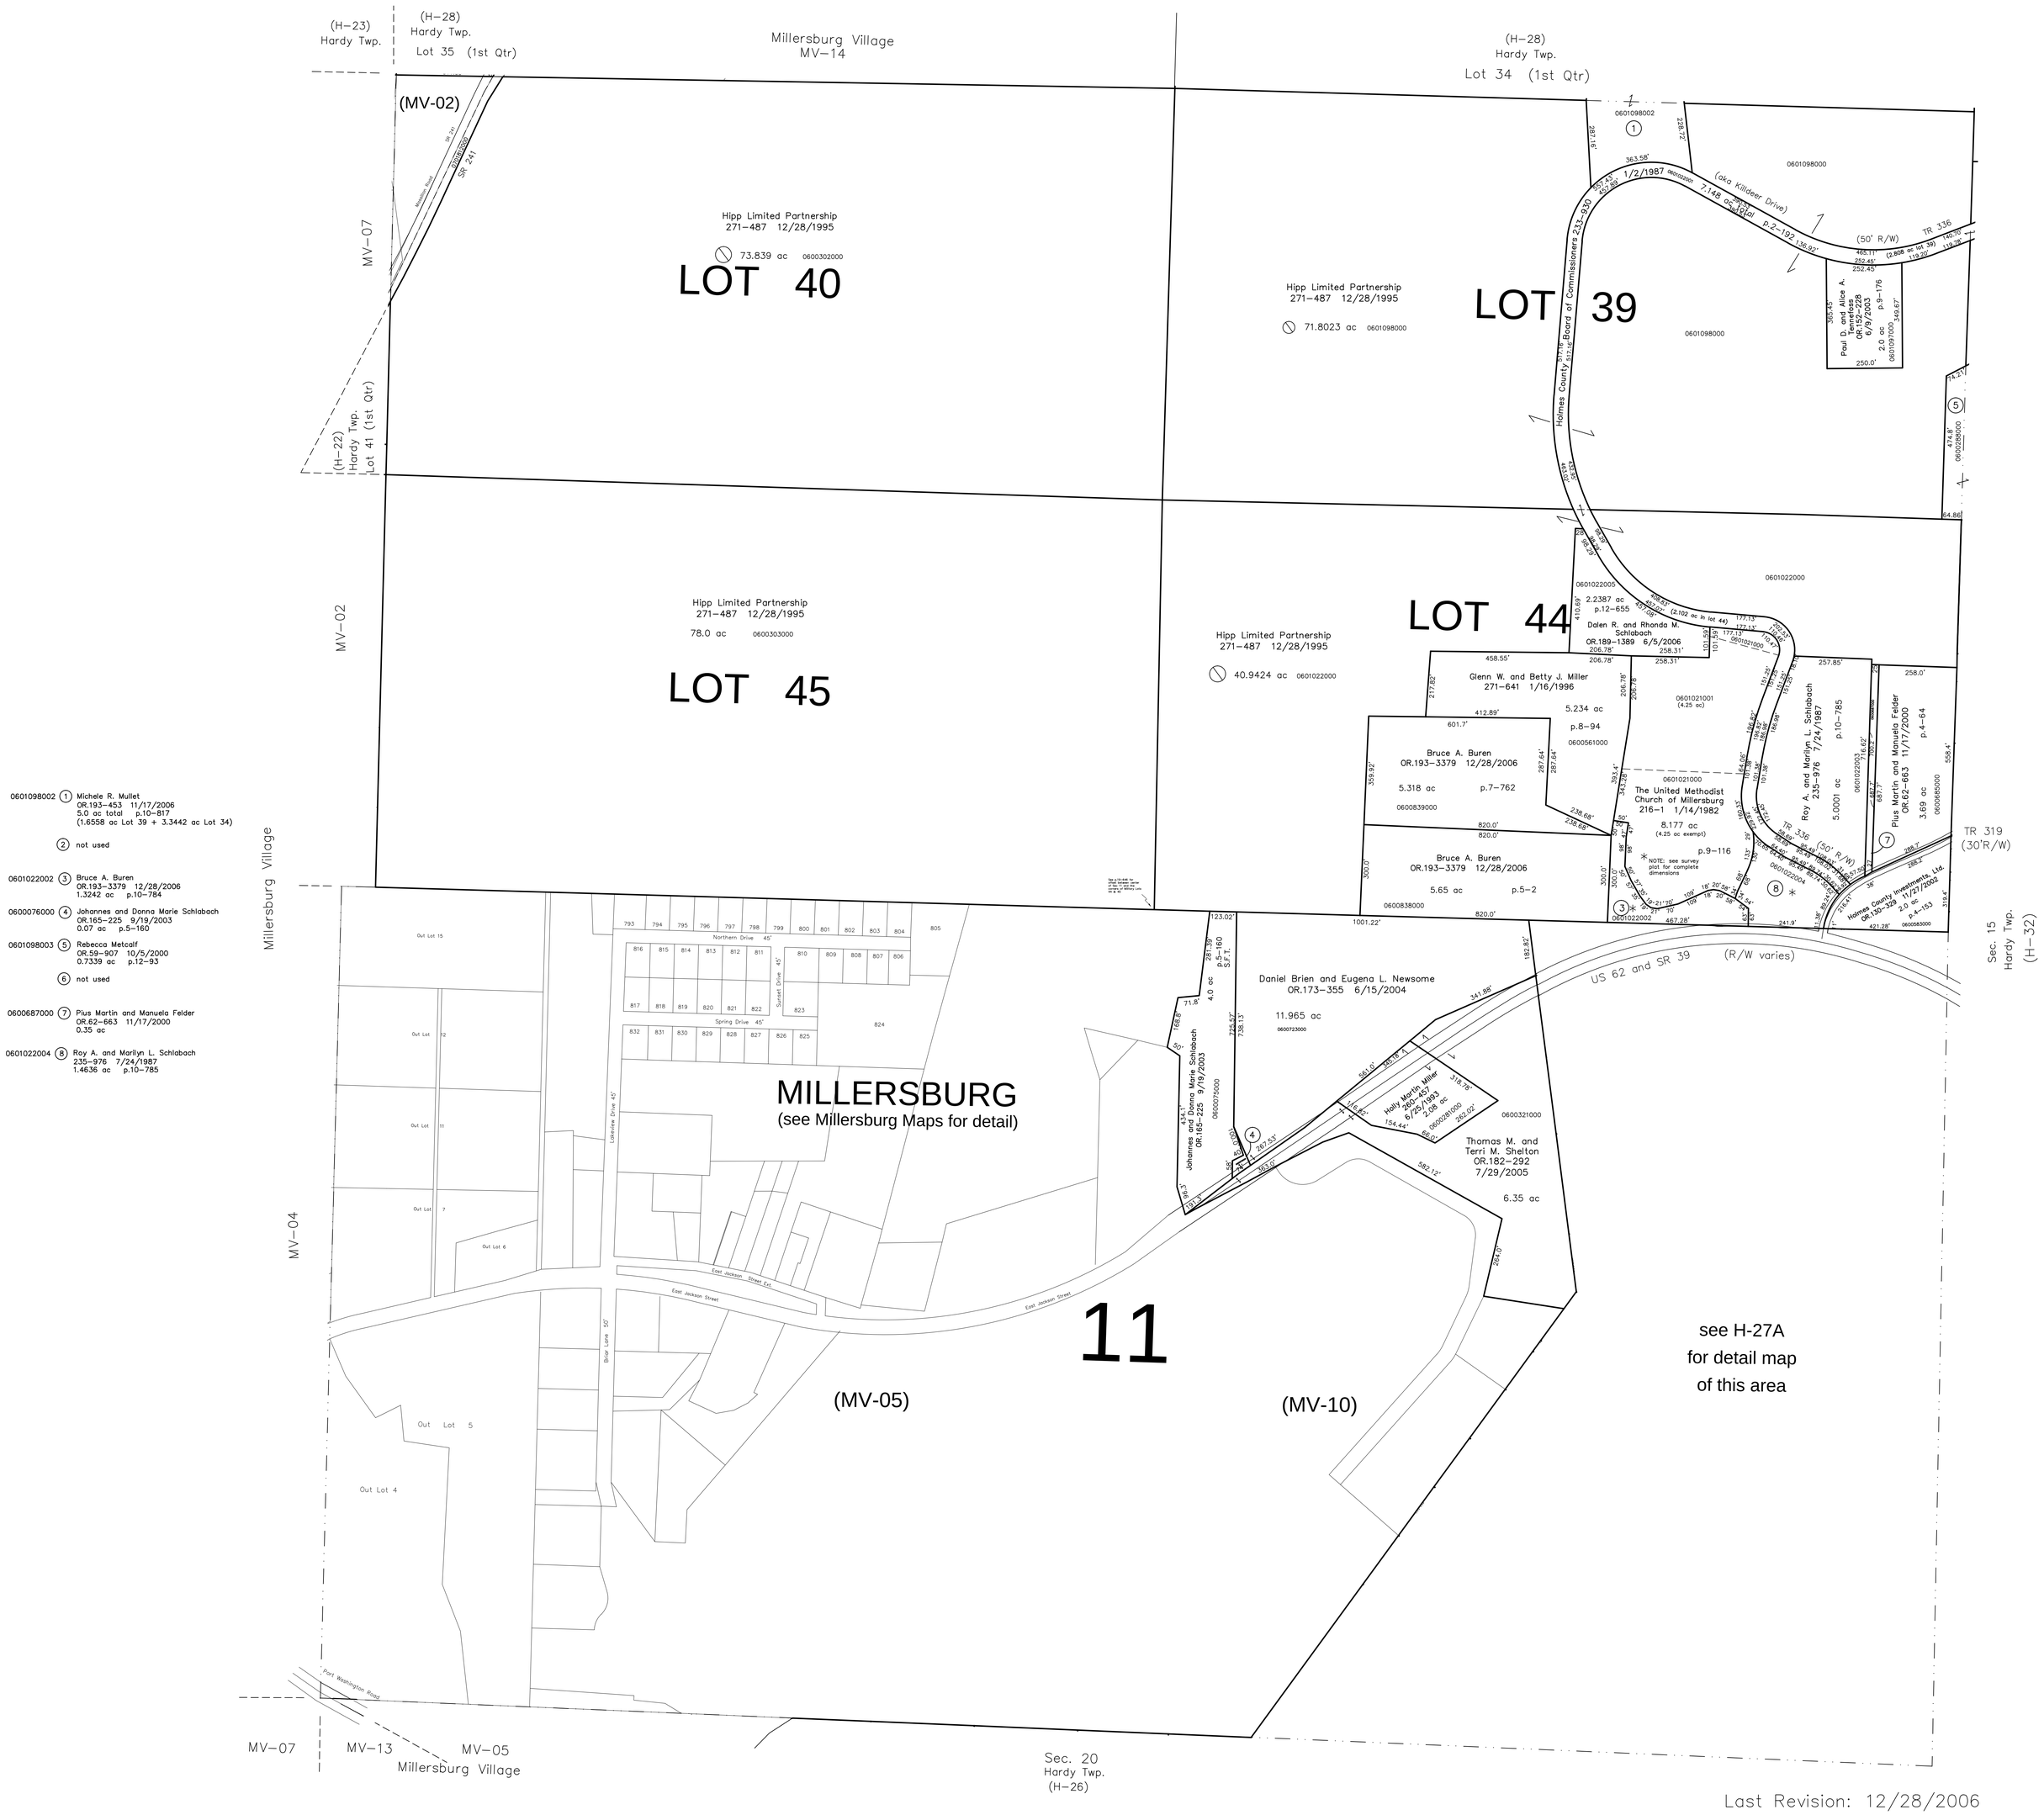

0601098002 (1) Michele R. Mullet OR.193-453 11/17/2006 5.0 ac total p.10-817 (1.6558 ac Lot 39 + 3.3442 ac Lot 34)

(2) not used

0601022002 (3) Bruce A. Buren OR.193-3379 12/28/2006 1.3242 ac p.10-784

0600076000 (4) Johannes and Donna Marie Schlabach OR.165-225 9/19/2003 0.07 ac p.5-160

0601098003 (5) Rebecca Metcalf OR.59-907 10/5/2000 0.7339 ac p.12-93

(6) not used

0600687000 (7) Pius Martin and Manuela Felder OR.62-663 11/17/2000 0.35 ac

0601022004 (8) Roy A. and Marilyn L. Schlabach 235-976 7/24/1987 1.4636 ac p.10-785

Last Revision: 12/28/2006

T-9, R-7, Section 11
1st Qtr, Lots 39, 40, 44, 45
HARDY TWP.
HOLMES COUNTY, OHIO

0' 200' 400' 600'
1" = 200'

S.F.T. new survey required for next transfer

LET IT BE KNOWN, THIS MAP HAS BEEN PREPARED AS A REFERENCE GUIDE TO PROPERTY OWNERSHIP. WE BELIEVE THIS INFORMATION TO BE CORRECT AND CURRENT, HOWEVER IT IS NOT INTENDED FOR ANY LEGAL USE, WHETHER IT BE IN SALES, TRANSFERS, TRADES, LEASES OF ANY TYPE, ETC., AND DO NOT ACCEPT RESPONSIBILITY FOR ERRORS OF ANY NATURE OR OMISSIONS CONTAINED HEREIN.

H-27