0800886000 (1) Trustees of the Killbuck Cemetery Association
97–173 3/27/1928
0.473 ac calculated

0800887000 (2) Trustees of the Killbuck Cemetery Association
97–173 3/27/1928
0.794 ac

0800648000 (3) Todd A. Wengerd and Billie J. Ervin
263–946 4/4/1994
0.7764 ac p.9–74

0800813000 (4) Richard L. Fowler and Clearview Investments, Ltd.
OR.209–405 2/18/2009
0.343 ac p.10–209

0800016005 (5) Killbuck Sportmen's Club, Inc.
OR.116–836 7/3/2002
0.16 ac p.18–321

0800063000 (6) Thomas M. Richards
280–144 9/29/1997
⊘1.146 ac p.8–102

0800733000 (7) Thomas M. Richards
238–898 4/29/1988
1.046 ac p.8–102

0890014000 (8) Holmes Rural Electric Co–op, Inc.
128–464 9/14/1953
0.69 ac

0800019001 (9) John L. Farman
OR.160–544 8/13/2003
OR.184–3400 11/18/2005
2.538 ac p.2–313

0800828000 (10) William F. and Lola E. Hill, trustees
OR.199–1466 8/30/2007
1.612 ac p.10–314

0800174000 (11) Herbert E. Roach, Sr. and Barry E. Roach, Sr.
259–708 4/28/1993
0.715 ac p.8–774

0800594000 (12) Paul R. and Jennifer O. Conn
OR.187–2875 4/5/2006
1.4 ac p.3–95 B

0800172000 (13) Norman L. and Patricia A. Sigler
227–839 7/1/1985
227–842 7/1/1985
240–806 10/12/1988
1.31 ac p.5–145

0800123000 (14) Robert D. and Christine D. Burkey
OR.14–617 8/17/1998
0.491 ac p.16–826

0800748000 (15) Norman L. Sigler
OR.61–436 10/31/2000
0.157 ac p.8–192

0800747000 (16) Norman L. Sigler
OR.61–436 10/31/2000
0.07 ac p.8–192

0800122000 (17) John W. Burkey
OR.205–634 6/17/2008
0.355 ac p.16–826

0800602000 (18) Jennifer L. Jones
OR.96–354 12/17/2001
1.0 ac p.5–53

0800814001 (19) Richard L. Fowler
OR.208–882 12/17/2008
Clearview Investments, ltd.
OR.208–887 12/17/2008
0.442 ac p.12–280

0800144002 (20) Bart and Janis Mohler
Glenn J. Snow, Jr.
Bradley D. and Michele M. Snow
OR.3–622 2/20/1998
1.169 ac p.14–214

0800173000 (21) Nancy L. Chew
OR.137–178 1/31/2003
OR.207–1149 10/16/2008
0.029 ac p.18–511

0800856000 (22) Kristin Smith
OR.171–421 4/1/2004
OR.203–2526 4/3/2008
1.487 ac p.10–396

0000000000 (23) not used

0000000000 (24) not used

0800740000 (25) Killbuck Sportsmen's Club, Inc.
189–903 2/25/1975
1.055 ac total in Sec 11 and 15 p.6–57

0800743000 (26) Mason Drilling, Inc.
219–143 12/29/1982
1.8 ac p.4–69

0800888000 (27) Trustees of Killbuck Cemetery Association
275–5 8/29/1996
⊘1.64 ac

0800430001 (28) Robert B. and Susan L. Wallace
248–531 8/31/1990
OR.214–2082 11/17/2009
1.852 ac p.12–510

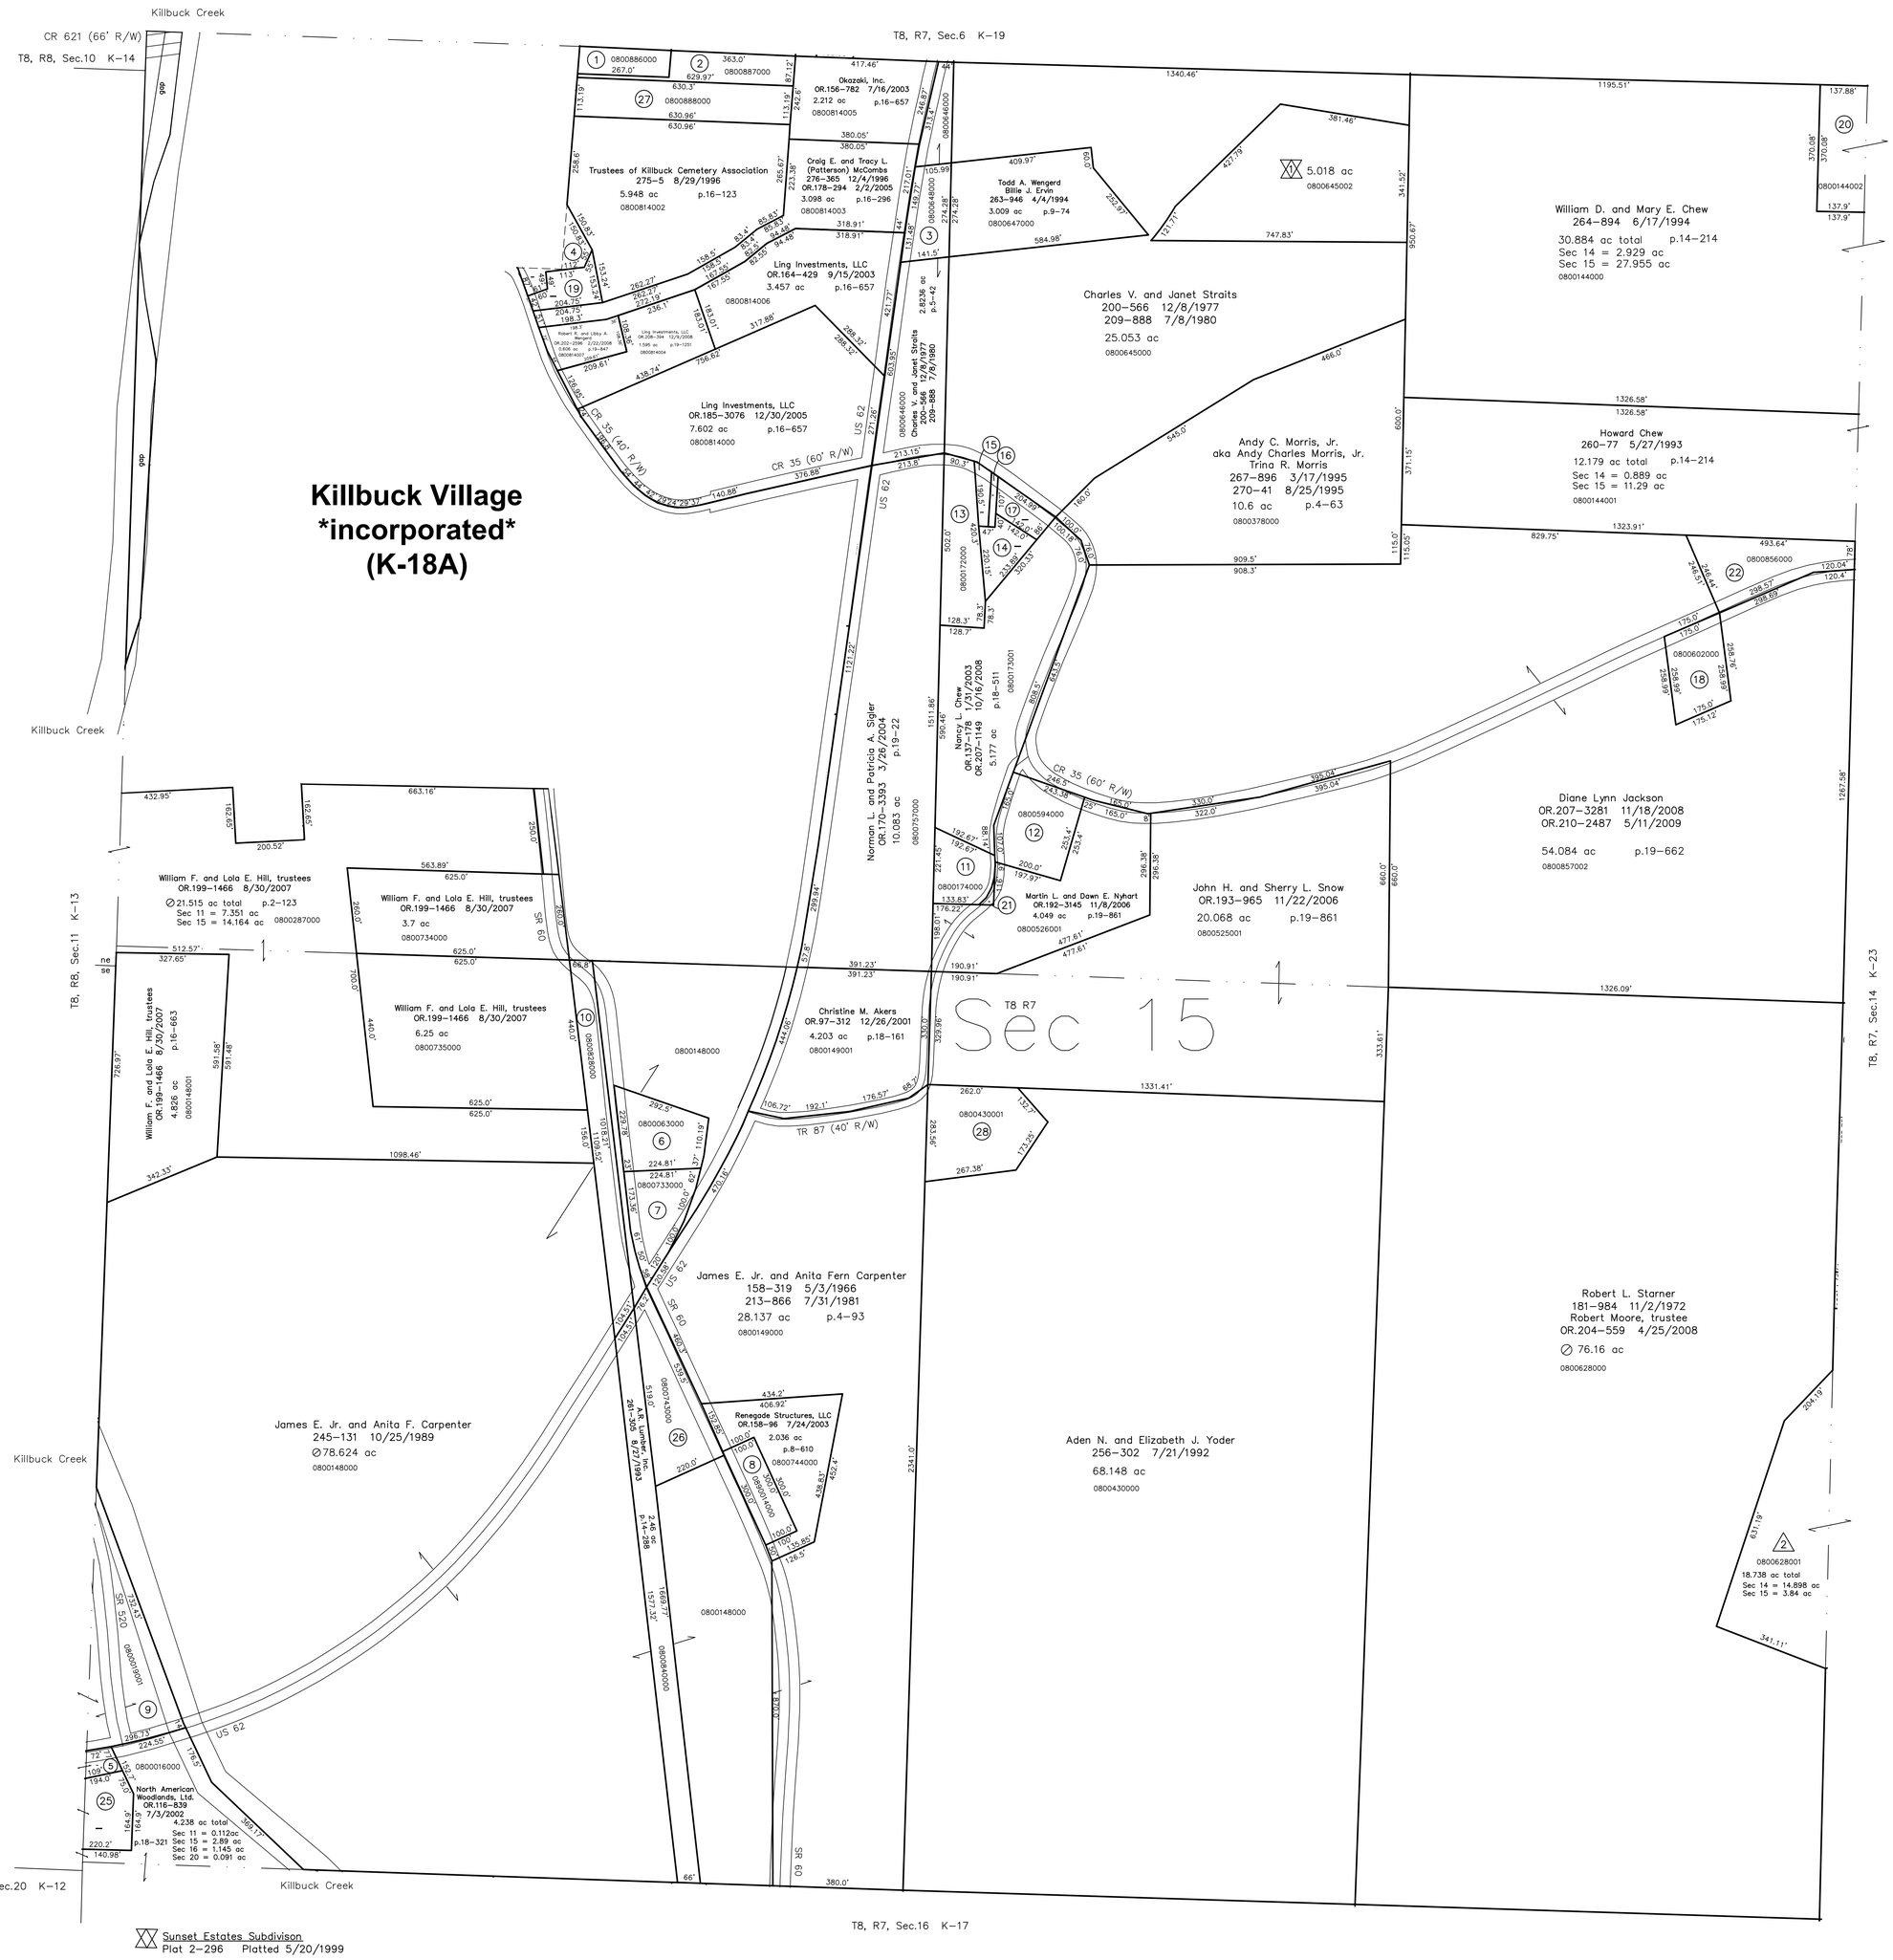

Sunset Estates Subdivison
Plat 2–296 Platted 5/20/1999

0800645002 Richard A. Patterson and Lisa J. Straits
OR.31–909 5/21/1999
5.018 ac p.2–296

Turkey Ridge Subdivision
Replat of Lot 1 and Additional Land
Plat 18–732 Platted 9/16/2003

0800628001 Robby L. Starner
OR.164–783 9/18/2003
OR.198–257 6/29/2007
18.738 ac total p.18–732

0' 200' 400' 600'
1" = 200'

LET IT BE KNOWN, THIS MAP HAS BEEN PREPARED AS A REFERENCE GUIDE TO PROPERTY OWNERSHIP. WE BELIEVE THIS INFORMATION TO BE CORRECT AND CURRENT, HOWEVER IT IS NOT INTENDED FOR ANY LEGAL USE, WHETHER IT BE IN SALES, TRANSFERS, TRADES, LEASES OF ANY TYPE, ETC., AND DO NOT ACCEPT RESPONSIBILITY FOR ERRORS OF ANY NATURE OR OMISSIONS CONTAINED HEREIN.

⊘ new survey required for next transfer

Last Revision: 11/17/2009

T-8, R-7, Sec.15
Killbuck Twp.
Holmes County, Ohio

K-18