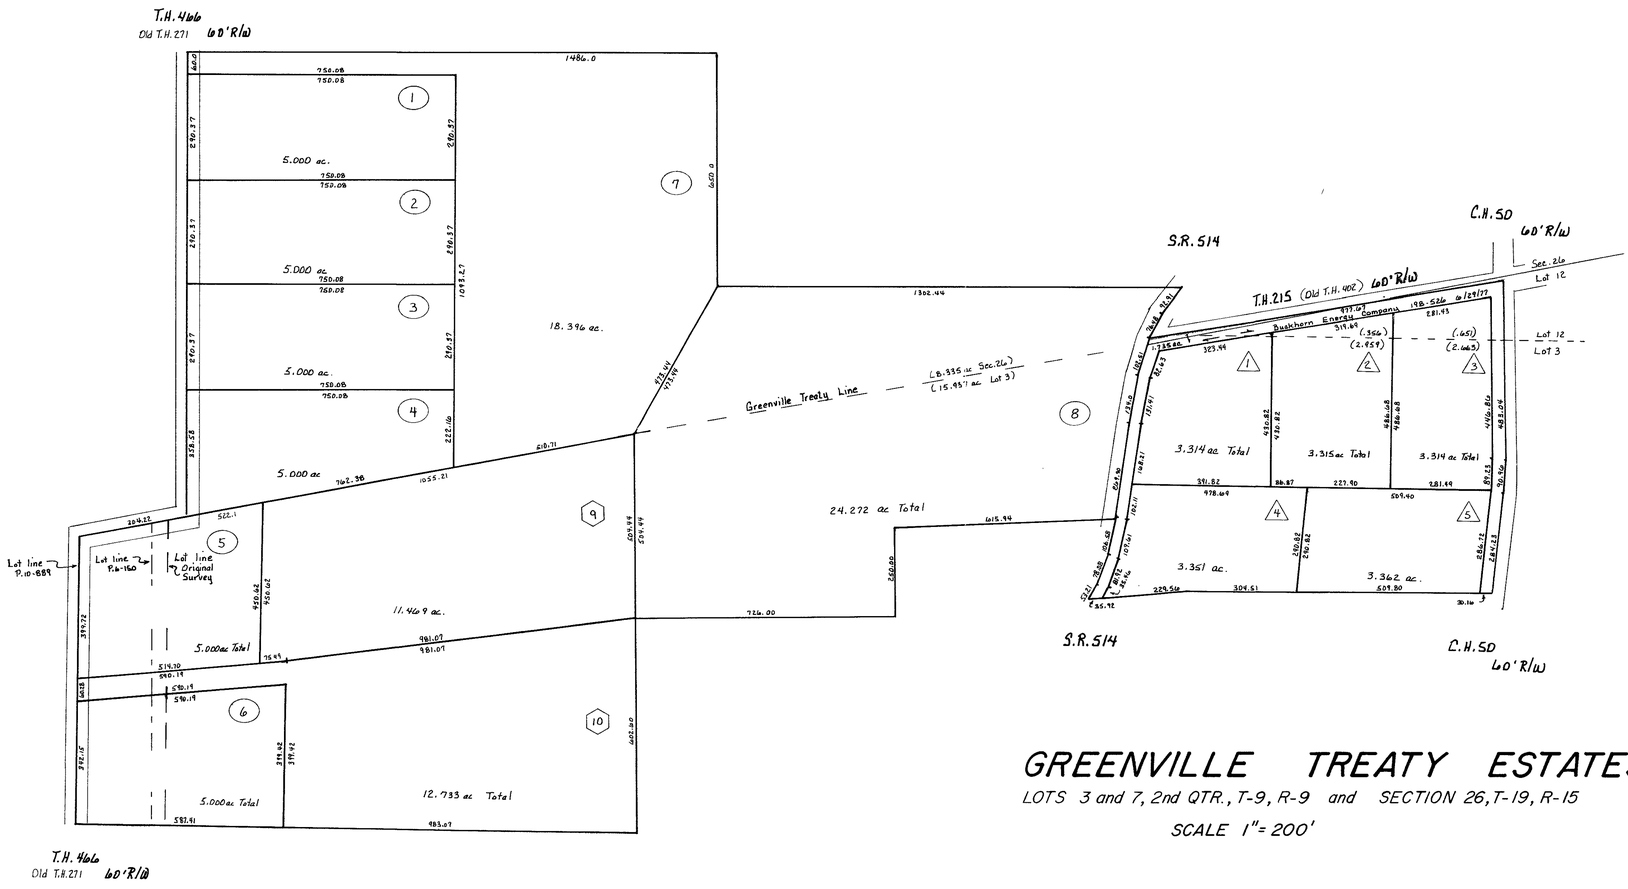

GREENVILLE TREATY ESTATES

LOTS 3 and 7, 2nd QTR., T-9, R-9 and SECTION 26, T-19, R-15

SCALE 1" = 200'

△ The Greenville Treaty Estates Subdivision KX-12A
Plat Vol. 10, Pg. 167

⬭ Greenville Treaty Estates - Part 1 KX-12A
Plat Vol. 10, Pg. 150

⬡ Greenville Treaty Estates - Part 2 KX-12A
Plat Vol. 9, Pg. 3

N

Updated: 1/1/2004

LET IT BE KNOWN, THIS MAP HAS BEEN PRE
AS A REFERENCE GUIDE TO PROPERTY OWNE
WE BELIEVE THIS INFORMATION TO BE CO
AND CURRENT, HOWEVER, IT IS NOT INTI
FOR ANY LEGAL USE, WHETHER IT BE IN
TRANSFERS, TRADES, LEASES OF ANY TYPE
AND DO NOT ACCEPT RESPONSIBILITY FOR E
OF ANY NATURE OR OMISSIONS CONTAINED H

KX-12A