1160006000 (1) The Nashville Cemetery Association
154–331 1/19/1964
0.28 ac p.4–41

1160007000 (2) The Nashville Cemetery Association
155–169 3/10/1965
0.18 ac p.4–41

1100465007 (3) Sharon E. Weaver
OR.170–1022 2/27/2004
OR.180–260 5/11/2005
1.859 ac p.16–76

1100579000 (4) unknown (Trustees of the First Presbyterian Church?)
44–25 8/12/1879
0.25 ac

1100128000 (5) Jeffrey L. and Regina M. Martin
280–594 10/30/1997
1.121 ac p.16–569

1100419004 (6) Jeffrey L. Krieg
282–112 12/23/1997
OR.169–2057 1/22/2004
1.0 ac p.16–609

1100066001 (7) James T. Allen
246–694 4/4/1990
0.152 ac p.12–397

1100258001 (8) Larry L. Martin
Jeffry L. Martin
Peggy S. Klingler
266–181 9/30/1994
0.665 ac p.14–620

1100339000 (9) Charles R. Adkins
281–526 11/25/1997
OR.120–365 8/14/2002
OR.144–15 4/1/2003
0.263 ac

1100207000 (10) Keith R. and Patricia L. Adkins
OR.105–454 2/28/2002
0.309 ac p.2–344

1100340000 (11) Charles R. Adkins
281–526 11/25/1997
OR.120–365 8/14/2002
OR.144–15 4/1/2003
0.174 ac

1100049000 (12) Carl O. and Brigitta E. Brennstuhl
177–116 6/7/1971
243–555 5/31/1989
0.396 ac

1100050000 (13) Carl O. and Brigitta E. Brennstuhl
177–118 6/7/1971
243–555 5/31/1989
0.504 ac p.5–83

1100212001 (14) Denny R. Shear
OR.199–333 8/20/2007
0.422 ac p.14–284

1100212000 (15) Joel R. and Kathy Britenbucher
256–637 8/7/1992
0.574 ac p.14–10

0000000000 (16) not used

1100258000 (17) Larry L. Martin
Jeffry L. Martin
Peggy S. Klingler
266–181 9/30/1994
1.082 ac p.14–620

1100465005 (18) Ted A. and Sheryl L. Steinman
266–199 10/3/1994
274–946 8/26/1996
274–948 8/26/1996
1.0 ac p.14–621

1100465000 (19) Kathryn D. Hoffman
274–698 8/8/1996
1.0 ac p.14–621

1100083001 (20) Larry L. Martin
Jeffry L. Martin
Peggy S. Klingler
OR.10–476 6/10/1998
0.165 ac p.16–748

1100578000 (21) unknown (George McClaren?)
9–337 11/25/1843
0.5 ac

1100189000 (22) Ronald M. Jr. and E. Renee Michalovich
OR.49–432 3/28/2000
1.887 ac p.14.702

0000000000 (23) not used

1100351000 (24) Jerry W. Power
209–498 5/6/1980
1.121 ac p.8–390

1100465000 (25) Clarence W. and Janice E. Stonebrook
263–157 1/18/1994
1.5 ac

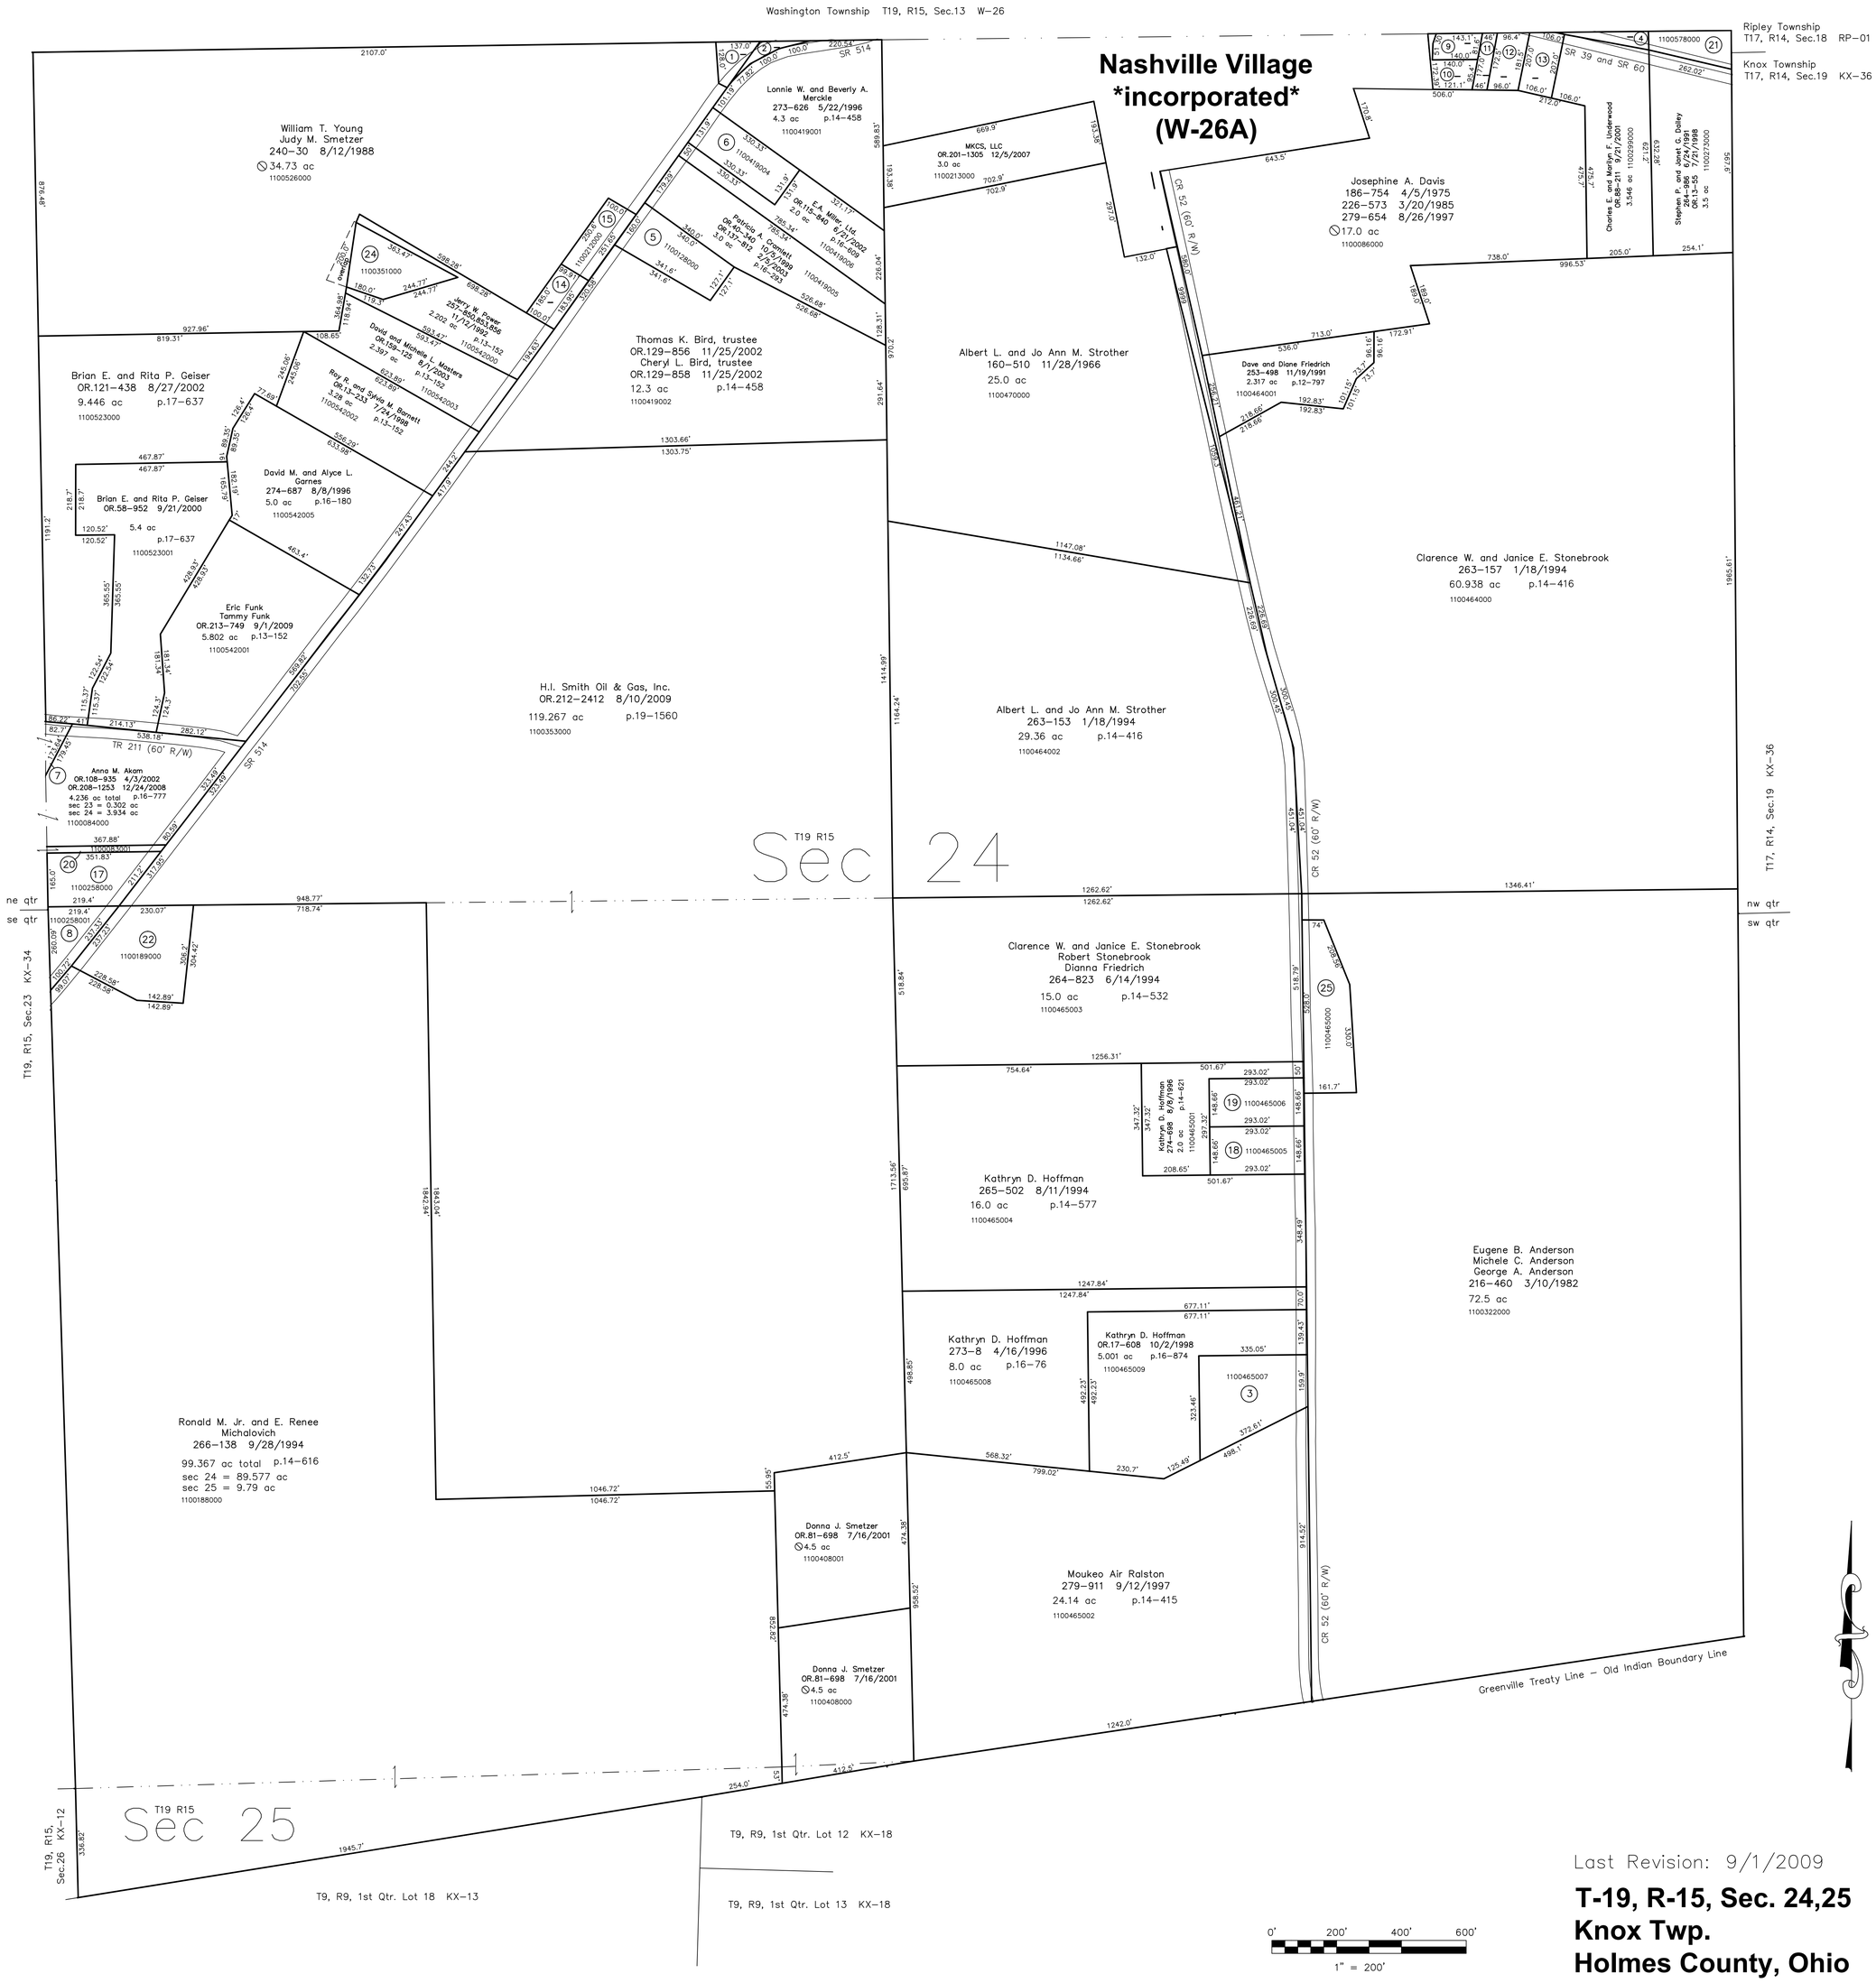

0' 200' 400' 600'
1" = 200'

LET IT BE KNOWN, THIS MAP HAS BEEN PREPARED AS A REFERENCE GUIDE TO PROPERTY OWNERSHIP. WE BELIEVE THIS INFORMATION TO BE CORRECT AND CURRENT, HOWEVER IT IS NOT INTENDED FOR ANY LEGAL USE, WHETHER IT BE IN SALES, TRANSFERS, TRADES, LEASES OF ANY TYPE, ETC., AND DO NOT ACCEPT RESPONSIBILITY FOR ERRORS OF ANY NATURE OR OMISSIONS CONTAINED HEREIN.

new survey required for next transfer

Last Revision: 9/1/2009

T-19, R-15, Sec. 24,25
Knox Twp.
Holmes County, Ohio

KX-35