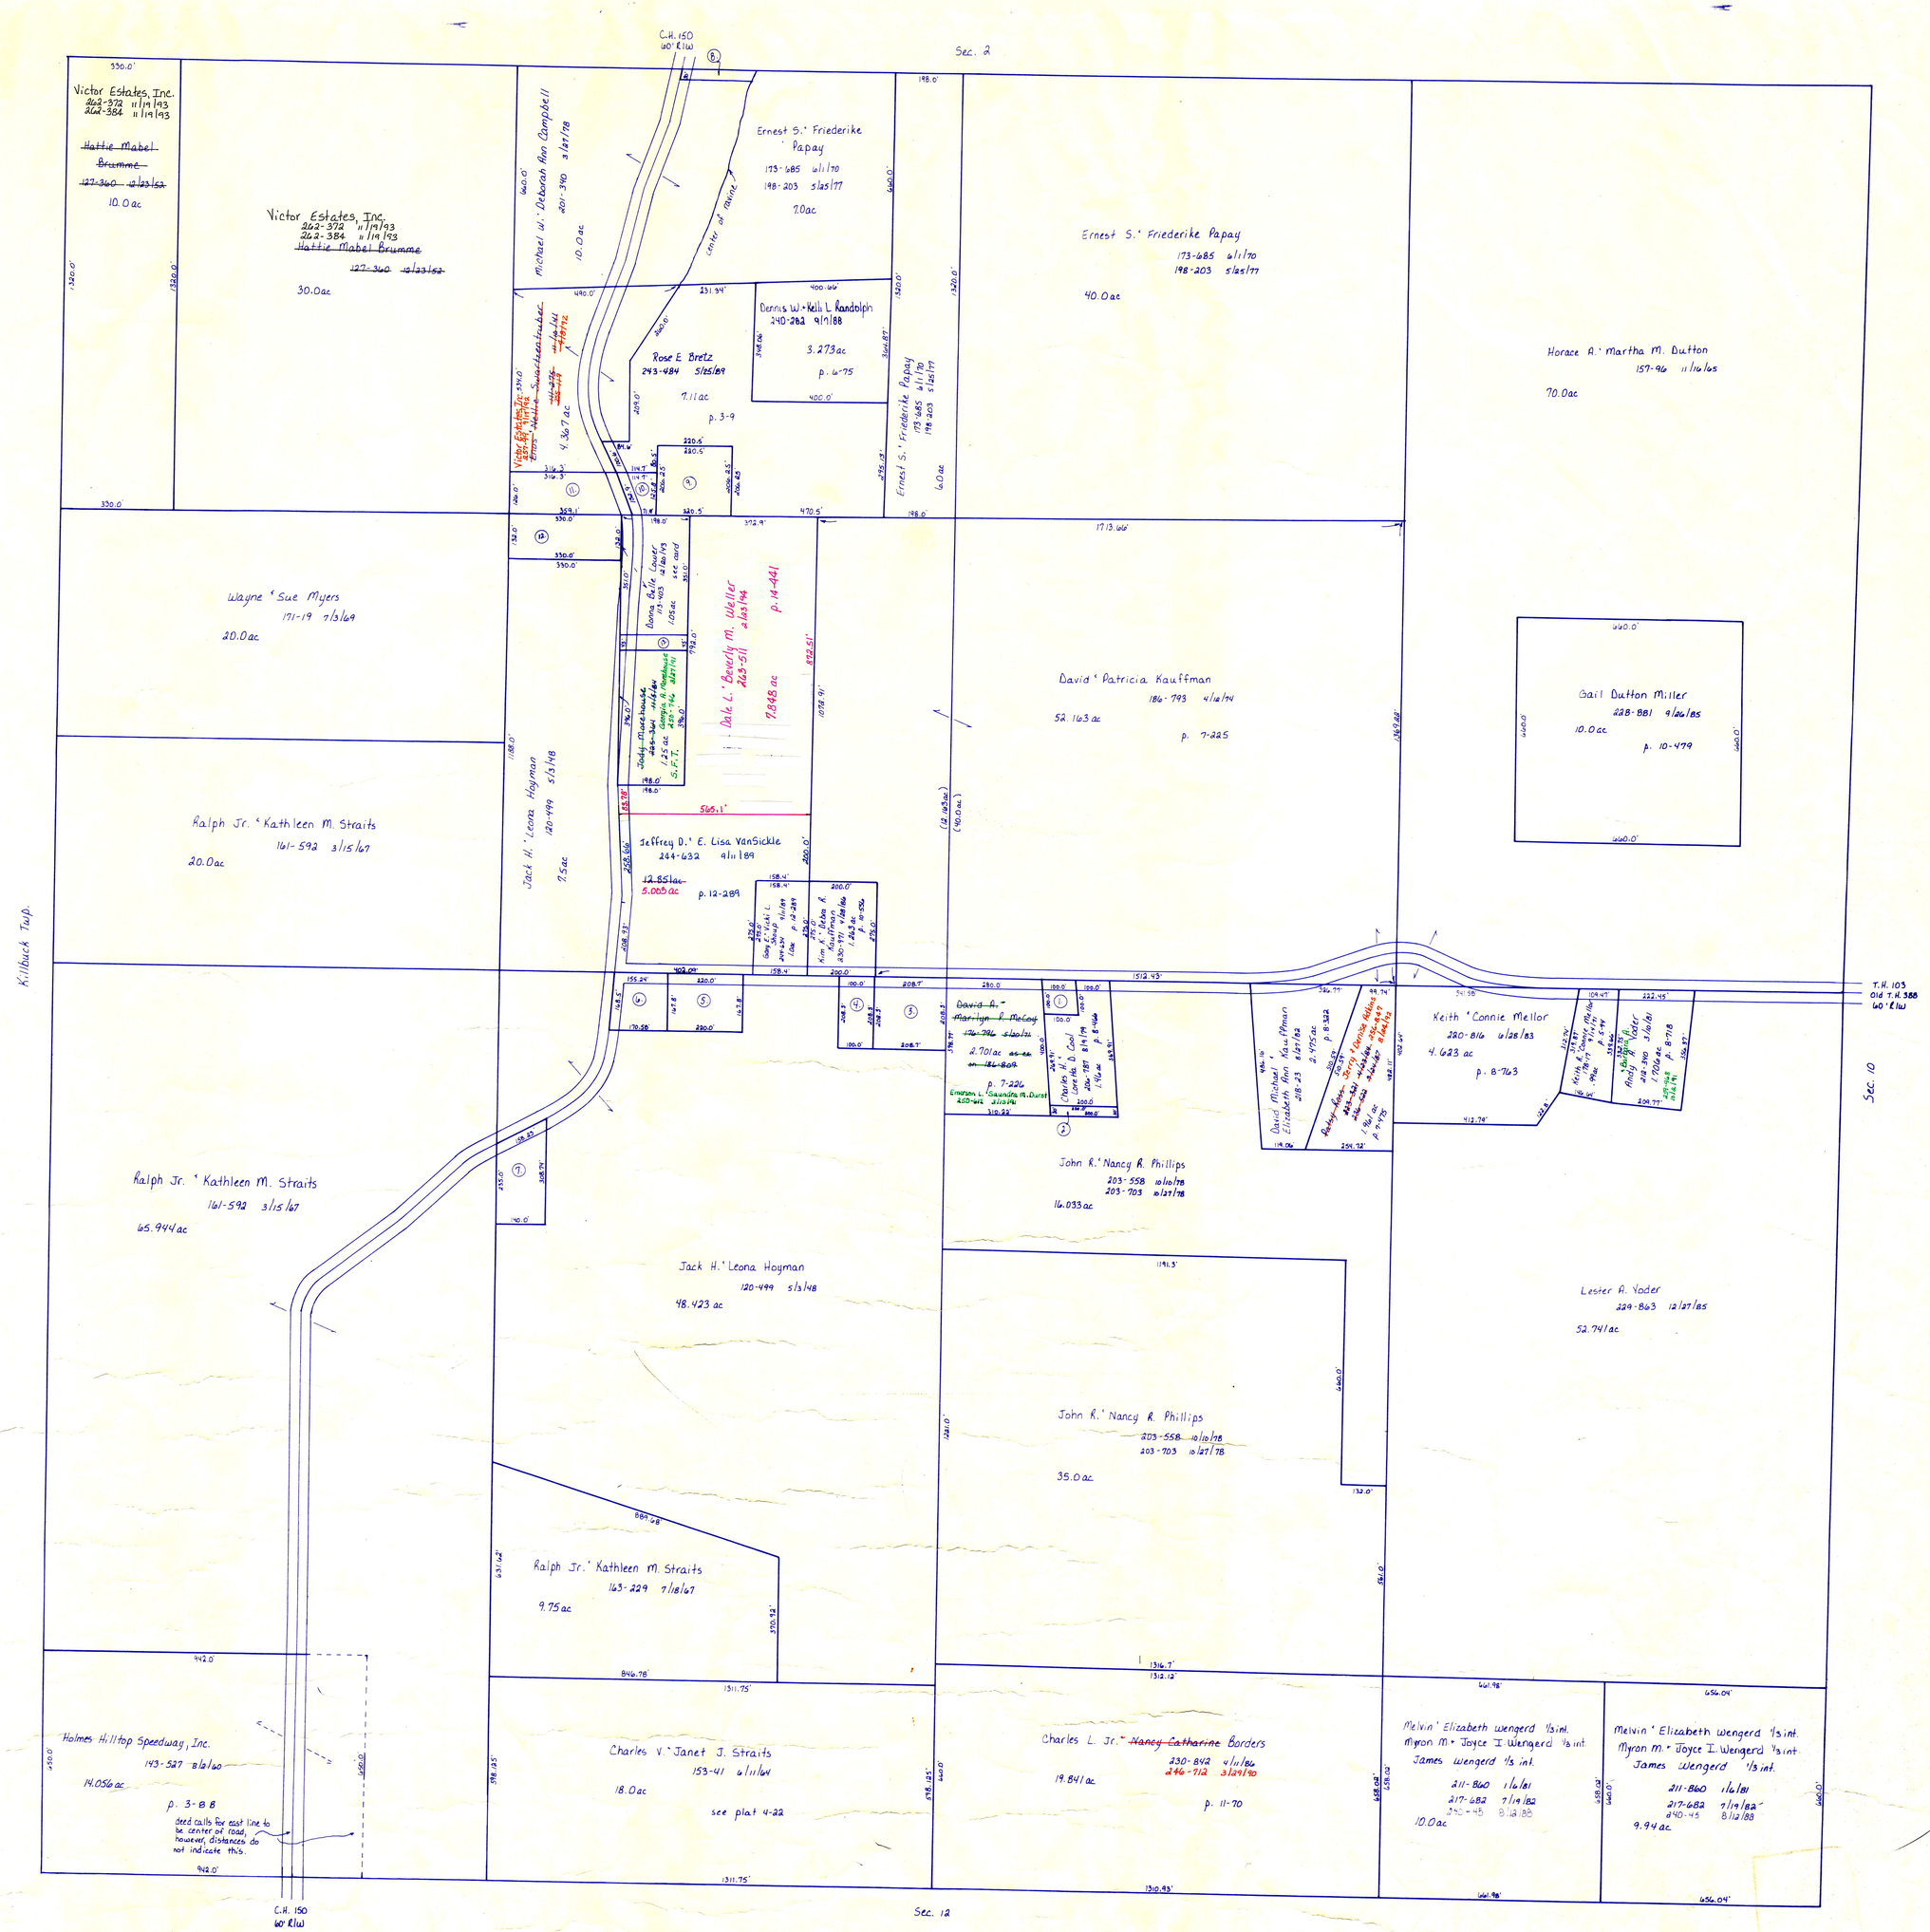

1. Emerson L.' Saundra M. Durst 250-612 3/13/91
   ~~Ernest Betty J. McCoy 181-396 8/2/72~~ .23ac p. 5-48
2. Emerson L.' Saundra M. Durst 250-612 3/13/91
   ~~David A.' Marilyn R. McCoy 203-570 10/10/78~~ .14ac p. 8-318
3. James R.' ~~Toni L.~~ Bertsch 174-256 7/13/90
   ~~265-234~~ 7/13/94 1.0ac p. 5-45
4. State of Ohio (Radio Tower Site) 233-974 1/9/87 .478ac p. 10-688
5. Kathy K. Reidenbach 197-457 3/21/77, 215-851 1/5/82 .847ac p. 7-177
6. Dennis L.' Eileen M. Shoup 211-651 12/11/80 .628ac p. 4-46
7. John H.' Judie M. Hoyman 233-334 11/14/86 .874ac p. 10-649
8. Ernest S.' Friederike Papay 173-685 6/1/70 198-203 5/25/77 30' strip
9. ~~Greg D.' Sharon D. Akins 243-984 4/6/94~~
   ~~Rose E Bretz 243-484 5/25/89~~ 1.0ac
10. ~~Greg D.' Sharon D. Akins 243-984 4/6/94~~
    ~~Rose E Bretz 243-484 5/25/89~~ .261ac p. 3-9
11. ~~F. William ' Elizabeth Hardt 229-962 1/2/86~~
    Victor Estates Inc. 266-901 12/19/94 ~~266-435 10/26/94~~ .989ac
12. ~~Waldo W.' Hazel Heff; F. William ' Elizabeth J. Hardt 265-584 6/17/94, 266-435 10/26/94~~
    ~~Hattie Mabel Brumme 127-360 12/23/52~~ 1.0ac
    Victor Estates, Inc. ~~262-372 11/19/93~~ 266-899 12/7/94
13. Louis R. Morehouse 129-10 12/2/53 45' strip (.2ac)

T-8, R-7, Sec. 9
MECHANIC TWP.

SCALE : 1" = 200'

LET IT BE KNOWN, THIS MAP HAS BEEN PREPARED AS A REFERENCE GUIDE TO PROPERTY OWNERSHIP. WE BELIEVE THIS INFORMATION TO BE CORRECT AND CURRENT, HOWEVER, IT IS NOT INTENDED FOR ANY LEGAL USE, WHETHER IT BE IN SALES, TRANSFERS, TRADES, LEASES OF ANY TYPE, ETC., AND DO NOT ACCEPT RESPONSIBILITY FOR ERRORS OF ANY NATURE OR OMISSIONS CONTAINED HEREIN.

MC-4