1500925000 (1) D.E. and Martha Smith
215–969 1/11/1982
0.238 ac p.8–855

1500450002 (2) Philip A. and Ruth Ann Miller
OR.207–3481 12/2/2008
0.9 ac p.19–1420

1500420003 (3) Vernon A. and Miriam Mast
OR.29–561 4/14/1999
2.772 ac p.17–65

1500421000 (4) Owen M. and Christena M. Yoder
220–306 5/11/1983
1.808 ac p.5–102

1500450001 (5) Merle D. Yoder and Anna Kauffman
OR.207–3471 12/2/2008
1.231 ac p.19–1420

1500380001 (6) Andrew M. and Kathryn A. Miller
OR.208–1409 12/30/2008
1.0 ac p.19–1441

0000000000 (7) not used

1500160001 (8) Nelson J. and Anna D. Troyer
243–36 4/24/1989
1.257 ac p.12–194

1500715000 (9) The Dutch Legacy Company, LLC
OR.206–599 8/12/2008
0.538 ac p.12–364

1500729000 (10) Winesburg Group, Ltd.
OR.196–1769 4/30/2007
0.416 ac p.7–825

1500712000 (11) SK Foods, Ltd.
OR.62–568 11/16/2000
0.442 ac p.10–561

1500713001 (12) SK Foods, Ltd.
OR.62–568 11/16/2000
0.009 ac p.10–561

1500547002 (13) Board of Trustees of Paint Township, Holmes County, Ohio
OR.185–491 12/2/2005
1.181 ac p.17–361

1500394000 (14) Robert H. and Joy E. Kern
OR.206–896 8/19/2008
1.131 ac p.5–112

1500143000 (15) Edward J. and Ruth R. Yoder
OR.190–714 7/6/2006
0.674 ac p.7–190

1500532000 (16) Melanie A. Troyer
OR.186–1350 1/27/2006
OR.198–375 7/2/2007
0.996 ac p.5–112

1500645000 (17) Wayne N. and Sarah Ann Mast
OR.206–1306 8/25/2008
0.74 ac

1500213000 (18) Merle I. and Naomi R. Miller
OR.201–2622 12/28/2007
0.856 ac p.5–112

1500062000 (19) James W. Gertz, trustee and Sharon L. Gertz, trustee
OR.207–593 10/7/2008
0.2356 ac p.7–440

1500061000 (20) James W. Gertz, trustee and Sharon L. Gertz, trustee
OR.207–593 10/7/2008
0.9441 ac p.7–440

1500063000 (21) James W. Gertz, trustee and Sharon L. Gertz, trustee
OR.207–593 10/7/2008
0.6877 ac p.8–742

1500130000 (22) John J. and Susan A. Yoder
OR.38–579 9/9/1999
0.5 ac p.8–319

1500385000 (23) Howard J. and Judy R. Mossor
203–584 10/11/1978
0.5 ac p.7–266

1500148000 (24) Katie D. Miller
OR.198–192 6/28/2007
0.656 ac p.7–514

1500178000 (25) Katie D. Miller
OR.198–192 6/28/2007
0.2117 ac p.8–739

1501015000 (26) Green Land, Ltd.
OR.198–152 6/28/2007
0.835 ac p.10–255

1500478000 (27) Donald R. Shoup
243–472 5/24/1989
245–514 12/4/1989
257–930 11/20/1992
OR.174–889 8/5/2004
1.97 ac

1560000000 (28) Trustees for Township of Paint
192–823 1/5/1976
0.04 ac p.7–408

1500722000 (29) K L P, Inc.
208–316 12/27/1979
0.91 ac p.7–408

1500711001 (30) Scott W. and Dawn D. Weaver
OR.56–928 8/15/2000
0.92 ac p.13–8

1500711000 (31) Scott W. and Dawn D. Weaver
OR.56–928 8/15/2000
1.0 ac p.13–8

1500711002 (32) Scott W. and Dawn D. Weaver
OR.56–928 8/15/2000
1.861 ac p.13–8

1500137000 (33) Katie Hostetler and Linda F. Miller
199–702 9/27/1977
259–201 3/17/1993
OR.184–177 10/17/2005
OR.184–181 10/17/2005
1.582 ac p.8–67

1500015000 (34) Wayne N. and Sarah Ann Mast
265–101 7/6/1994
0.992 ac p.12–824

1500015001 (35) Joseph W. Mast
253–955 12/27/1991
0.889 ac p.12–824

1500420002 (36) David C. and Martha Miller
OR.156–453 7/14/2003
2.001 ac p.12–957

1500712001 (37) Wayne N. and Sarah Ann Mast
265–101 7/6/1994
0.229 ac p.14–291

1500160003 (38) Galen L. and Treva L. Slabaugh
OR.177–2688 1/20/2005
1.0 ac p.14–438

1500394001 (39) Edward J. and Ruth R. Yoder
OR.190–714 7/6/2006
0.118 ac p.14–947

1500378001 (40) Adin Jr. and Miriam M. Schlabach
OR.197–188 5/18/2007
0.58 ac p.16–305

1500334000 (41) Levi E. and Rebecca L. Miller
213–613 7/6/1981
1.0 ac p.7–123

1500138000 (42) Katie Hostetler and Linda F. Miller
179–574 3/9/1972
259–201 3/17/1993
OR.184–177 10/17/2005
OR.184–181 10/17/2005
1.28 ac p.5–122

1500547004 (43) Board of Trustees of Paint Township, Holmes County, Ohio
OR.185–491 12/2/2005
0.819 ac p.19–559

1500384000 (44) Howard and Judy R. Mossor
191–631 8/25/1975
1.0 ac p.7–267

1500547005 (45) Levi E. Troyer
OR.186–2415 2/13/2006
0.854 ac p.19–630

1500725000 (46) Winesburg Group, Ltd.
OR.196–1769 4/30/2007
1.48 ac p.4–66

1500570000 (47) Delores J. Troyer, trustee
OR.63–863 12/12/2000
1.139 ac p.8–399

1500160002 (48) Jake D. Keim
251–291 5/10/1991
1.592 ac p.12–653

1500924000 (49) D.E. and Martha Smith
215–967 1/11/1982
1.152 ac p.8–855

1500420001 (50) Orin H. and Martha Yoder
254–276 1/28/1992
1.228 ac p.12–846

1500723000 (51) K L P Inc.
208–316 12/27/1979
1.99 ac p.7–339

1500148001 (52) John J. and Susan A. Yoder
OR.199–1644 8/31/2007
0.073 ac p.19–1129

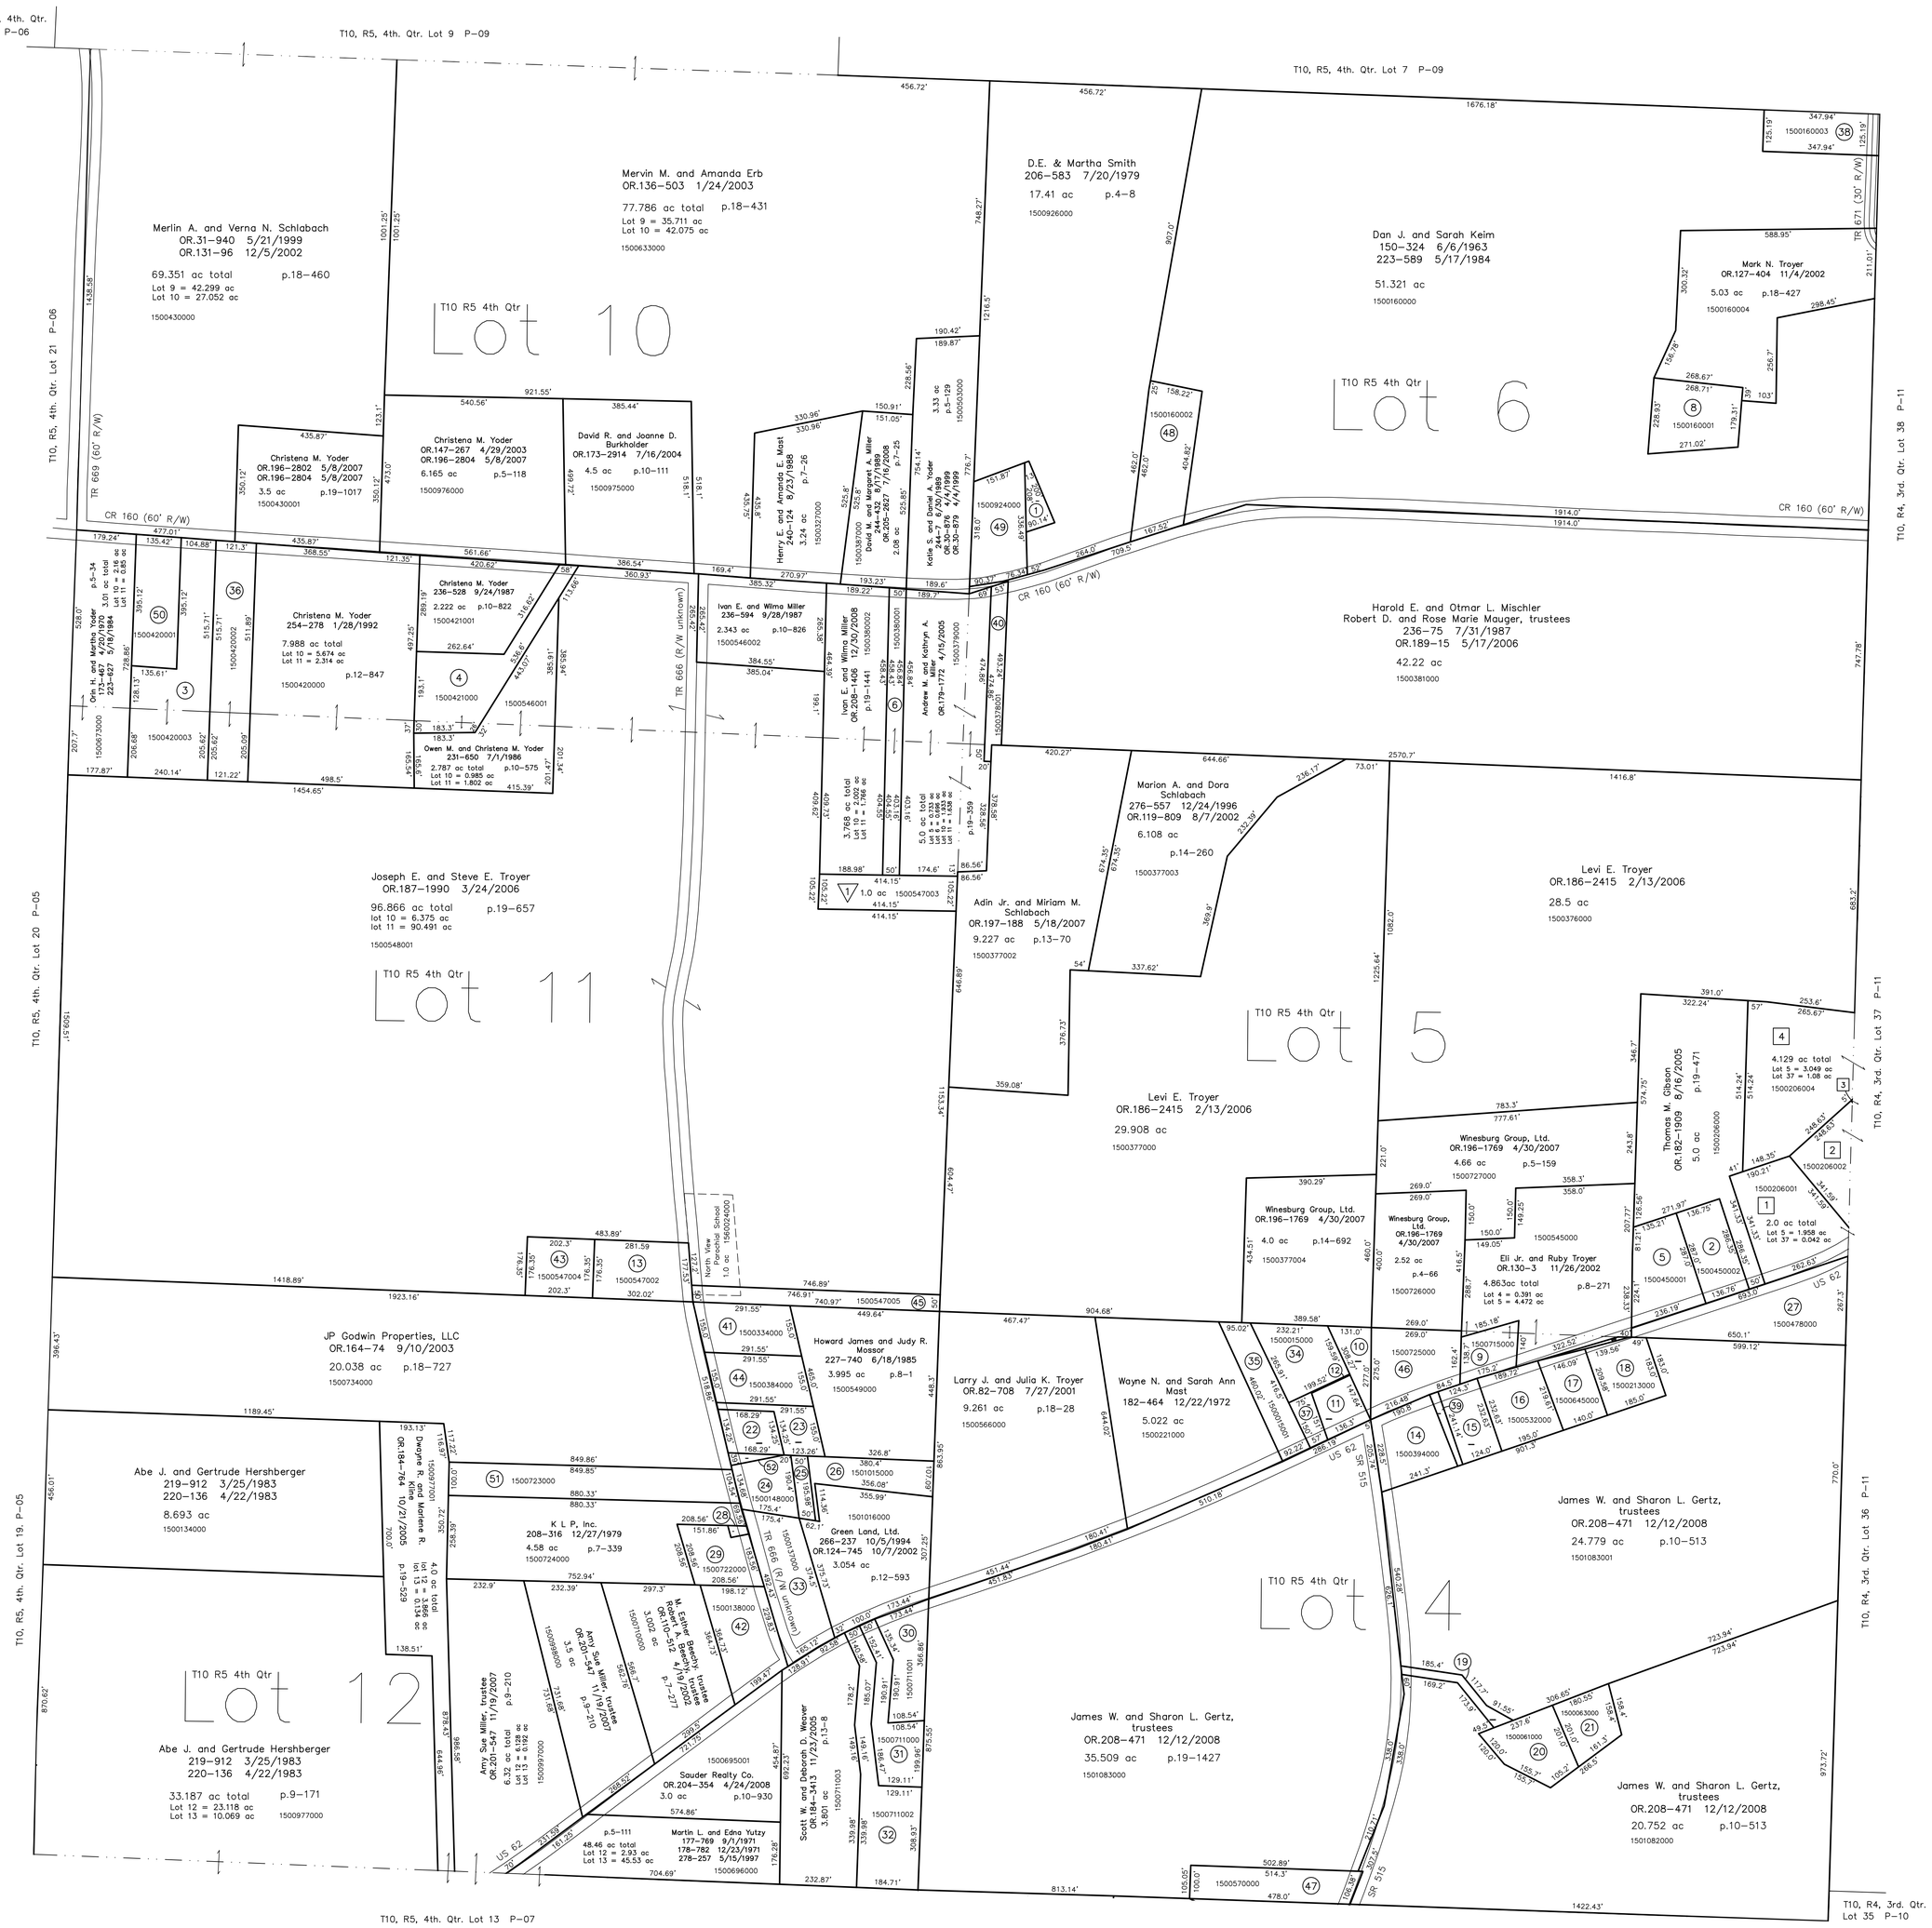

Peabody–Kent
Plat 18–96 Platted 10/11/2001

1500547003 (1) Esther Fern Troyer
OR.90–662 10/15/2001
1.0 ac p.18–96

Winesburg West Subdivision
Plat 19–453 Platted 7/14/2005

1500206001 (1) Thomas M. Gibson
OR.182–1909 8/16/2005
2.0 ac p.19–453

1500206002 (2) Thomas M. Gibson
OR.182–1909 8/16/2005
2.0 ac p.19–453

1500206003 (3) Thomas M. Gibson
OR.182–1909 8/16/2005
2.0 ac p.19–453

1500206004 (4) Thomas M. Gibson
OR.182–1909 8/16/2005
4.129 ac p.19–453

0' 200' 400' 600'
1" = 200'

LET IT BE KNOWN, THIS MAP HAS BEEN PREPARED AS A REFERENCE GUIDE TO PROPERTY OWNERSHIP. WE BELIEVE THIS INFORMATION TO BE CORRECT AND CURRENT, HOWEVER IT IS NOT INTENDED FOR ANY LEGAL USE. WHETHER IT BE IN SALES, TRANSFERS, TRADES, LEASES OF ANY TYPE, ETC., AND DO NOT ACCEPT RESPONSIBILITY FOR ERRORS OF ANY NATURE OR OMISSIONS CONTAINED HEREIN.

⊘ new survey required for next transfer

Last Revision: 12/30/2008

T-10, R-5, 4th. Qtr.
Lots 4,5,6,10,11,12
Paint Twp.
Holmes County, Ohio

P-08