1500065000 (1) John J. and Ruth R. Yoder
243–457 5/23/1989
262–168 11/3/1993
OR.103–885 2/14/2002
0.9 ac p.7–114

1500110000 (2) Dennis J. and Lora A. Hershberger
236–405 9/8/1987
0.3 ac p.3–54B

1500109000 (3) Dennis J. and Lora A. Hershberger
236–405 9/8/1987
0.68 ac p.3–98

1500222000 (4) George E. III and Beth A. Richards
OR.188–1318 4/26/2006
1.0 ac p.8–459

1501060000 (5) Carolyn A. Mathias
227–707 6/14/1985
OR.173–2590 7/13/2004
0.4551 ac p.10–424

1500223000 (6) Carolyn A. Mathias
257–119 9/18/1992
OR.173–2590 7/13/2004
1.01 ac p.8–188

1500336002 (7) John J. and Ruth Yoder
243–460 5/23/1989
0.8715 ac p.12–218

1500127001 (8) John J. and Ruth Yoder
243–457 5/23/1989
0.925 ac p.12–217

1500286002 (9) Norman J. and Karen Ann Troyer, co–trustees
281–515 11/24/1997
1.001 ac p.14–571

1501061008 (10) Glenn R. Parks
266–943 12/13/1994
OR.87–52 8/28/2001
1.0 ac p.14–661

1501061009 (11) Robert W. Jr. and Susanna E. Hippert
OR.110–436 4/19/2002
1.381 ac p.18–262

1500448000 (12) Atlee L. and Edna Schlabach
188–431 8/29/1974
1.41 ac p.3–11

1500093000 (13) David M. and Alice Lucille Hershberger
169–292 2/17/1969
253–658 12/4/1991
1.558 ac p. 3–56

1500286003 (14) David E. Miller and Loretta Schlabach
276–500 12/17/1996
1.674 ac p.16–308

1500449000 (15) Atlee L. and Edna Schlabach
188–431 8/29/1974
1.672 ac p.5–67

1500127002 (16) Dennis J. and Lora A. Hershberger
OR.196–2787 5/8/2007
0.107 ac p.19–1015

1500286000 (17) Emanuel J.J. and Gertrude M. Miller, trustees
OR.198–1237 7/16/2007
0.207 ac p.19–1082

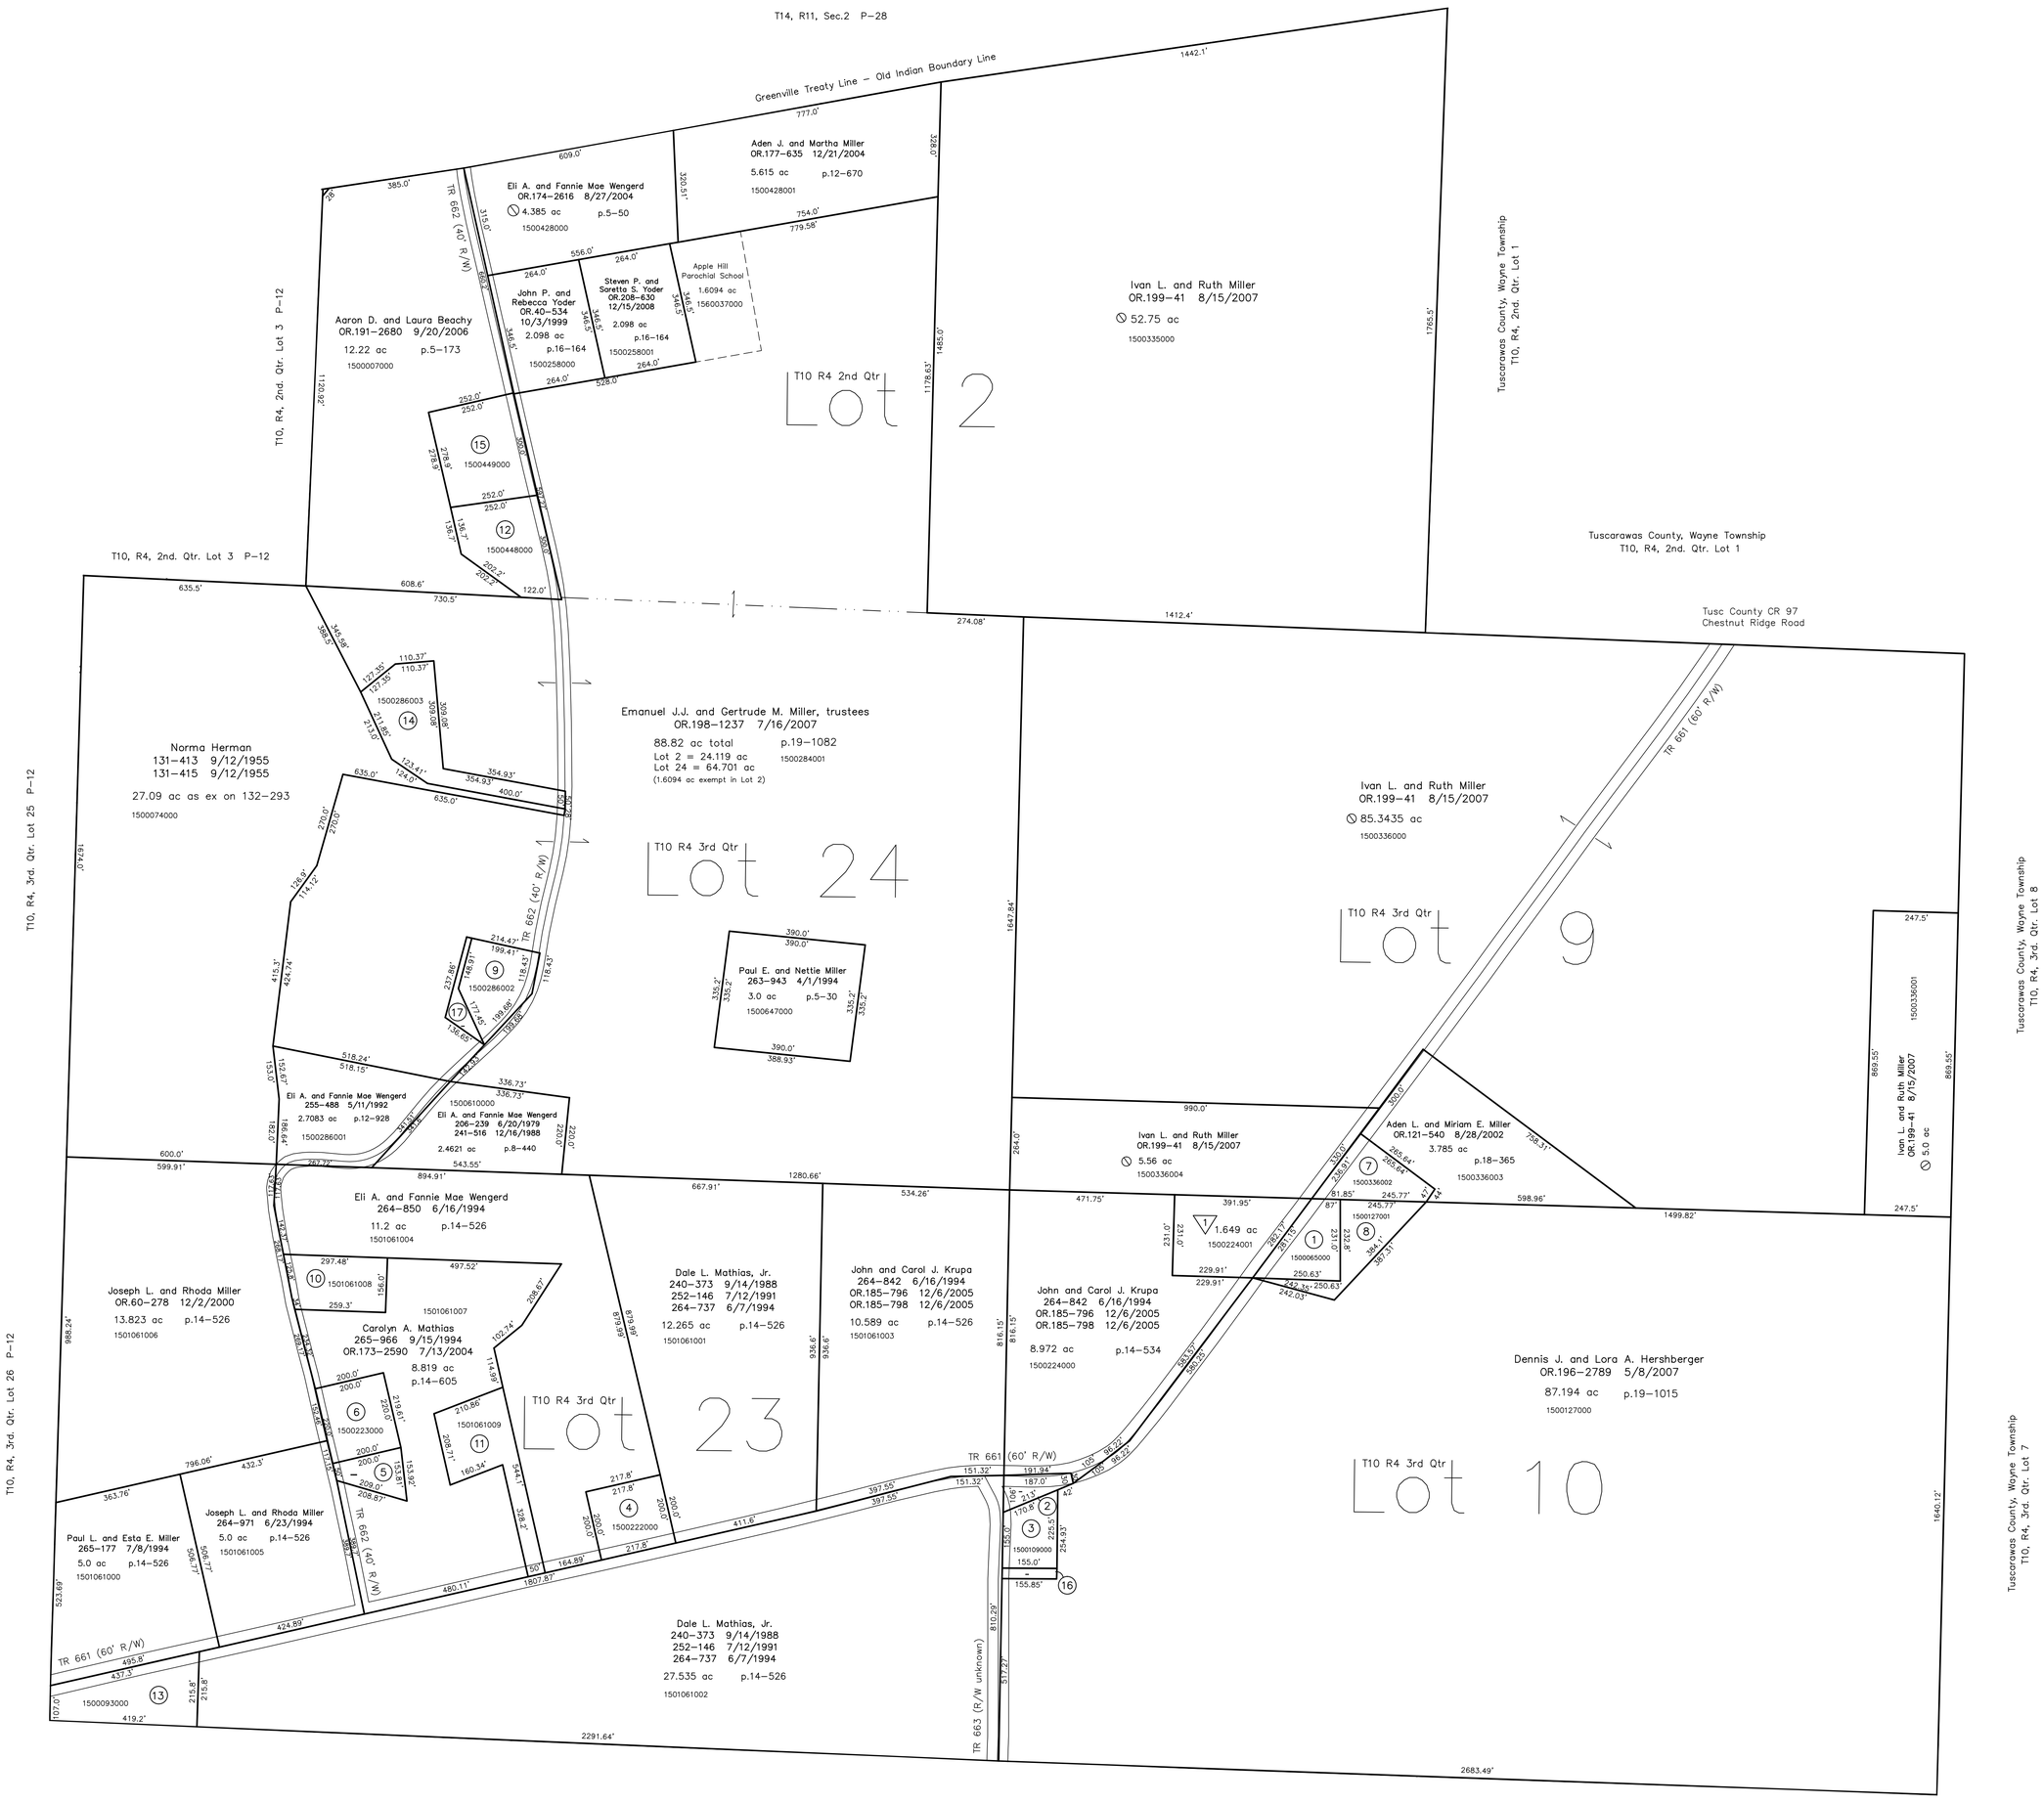

Duvall Acres Allotment No.1
Plat 15–12 Platted 9/7/1993

1500224001 John J. and Ruth R. Yoder
265–405 7/29/1994
OR.103–885 2/14/2002
1.649 ac p.15–12

0' 200' 400' 600'
1" = 200'

LET IT BE KNOWN, THIS MAP HAS BEEN PREPARED AS A REFERENCE GUIDE TO PROPERTY OWNERSHIP. WE BELIEVE THIS INFORMATION TO BE CORRECT AND CURRENT, HOWEVER IT IS NOT INTENDED FOR ANY LEGAL USE, WHETHER IT BE IN SALES, TRANSFERS, TRADES, LEASES OF ANY TYPE, ETC., AND DO NOT ACCEPT RESPONSIBILITY FOR ERRORS OF ANY NATURE OR OMISSIONS CONTAINED HEREIN.

new survey required for next transfer

Last Revision: 12/15/2008

T-10, R-4, 2nd. Qtr. Lot 2
T-10, R-4, 3rd. Qtr.
Lots 9,10,23,24
Paint Twp.
Holmes County, Ohio

P-15