1500261001 (16) Dan A. and Katie Mae Troyer
258–650 1/19/1993
1.305 ac p.14–134

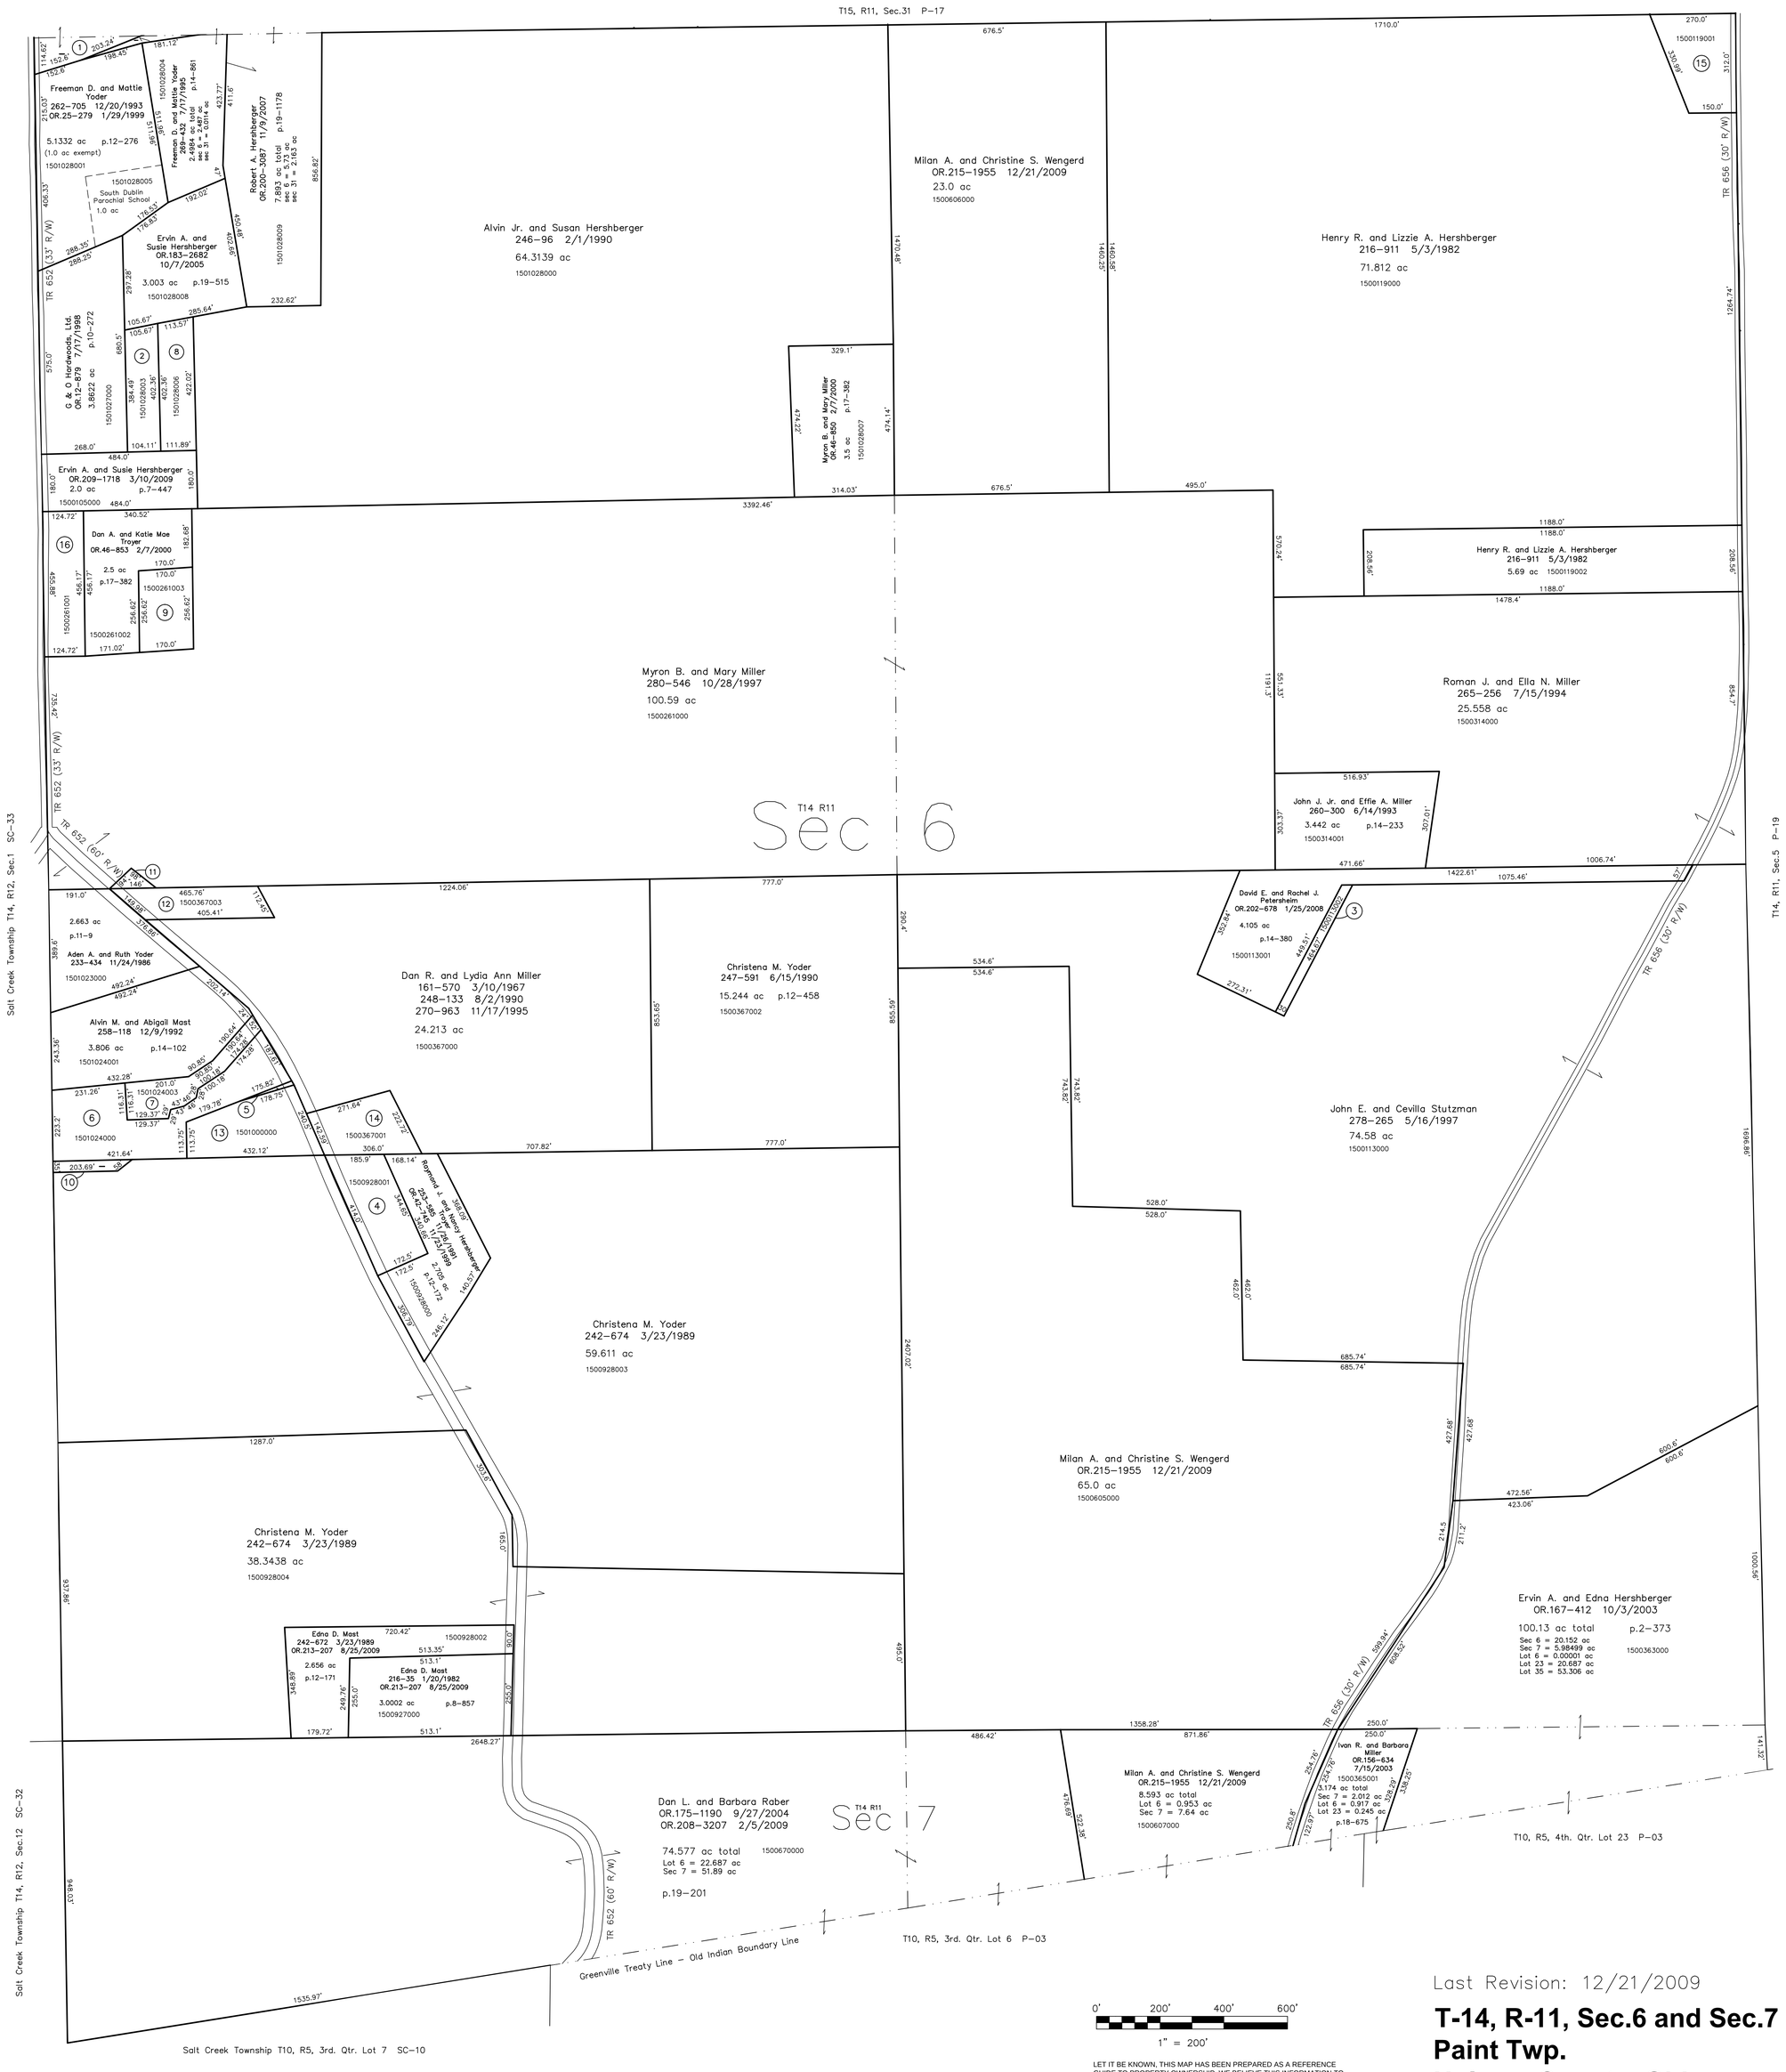

1500026001 (1) Hillside Wood, Ltd.
277–795 4/11/1997
0.472 ac p.12–488

1501028003 (2) G & O Hardwoods, Ltd.
OR.12–879 7/17/1998
0.9403 ac p.14–335

1500113002 (3) David E. and Rachel J. Petersheim
OR.202–678 1/25/2008
0.315 ac p.14–814

1500928001 (4) Jill L. Hershberger
273–416 5/10/1996
276–837 1/17/1997
1.502 ac p.10–719

1501024002 (5) Reuben E. and Freda A. Mast
OR.171–3216 5/3/2004
0.029 ac p.14–992

1501024000 (6) Noah M. and Miriam U. Shetler
271–459 12/27/1995
271–524 12/29/1995
272–958 4/11/1996
2.703 ac p.16–68

1501024003 (7) Benton Brothers, Ltd.
OR.193–2637 12/19/2006
0.857 ac p.16–68

1501028006 (8) Ervin A. and Susie Hershberger
278–223 5/13/1997
1.0584 ac p.16–421

1500261003 (9) Iva B. Miller
OR.48–188 3/3/2000
1.0 ac p.17–382

1500928005 (10) Noah M. and Miriam U. Shetler
OR.108–567 3/29/2002
0.182 ac p.18–245

1500262001 (11) Aden A. and Ruth Yoder
OR.130–195 11/26/2002
0.105 ac p.18–441

1500367003 (12) Aden A. and Ruth Yoder
OR.130–195 11/26/2002
1.0 ac p.18–441

1501000000 (13) Reuben E. and Freda A. Mast
OR.171–3216 5/3/2004
1.58 ac p.9–212

1500367001 (14) Mark D. and Erma Miller
247–589 6/15/1990
1.143 ac p.12–458

1500119001 (15) David J. and Katie Miller
OR.198–1050 7/13/2007
1.498 ac p.10–667

1500261001 (16) Dan A. and Katie Mae Troyer
258–650 1/19/1993
1.305 ac p.14–134

LET IT BE KNOWN, THIS MAP HAS BEEN PREPARED AS A REFERENCE GUIDE TO PROPERTY OWNERSHIP. WE BELIEVE THIS INFORMATION TO BE CORRECT AND CURRENT, HOWEVER IT IS NOT INTENDED FOR ANY LEGAL USE, WHETHER IT BE IN SALES, TRANSFERS, TRADES, LEASES OF ANY TYPE, ETC., AND DO NOT ACCEPT RESPONSIBILITY FOR ERRORS OF ANY NATURE OR OMISSIONS CONTAINED HEREIN.

⊘ new survey required for next transfer

Last Revision: 12/21/2009

T-14, R-11, Sec.6 and Sec.7
Paint Twp.
Holmes County, Ohio

P-16