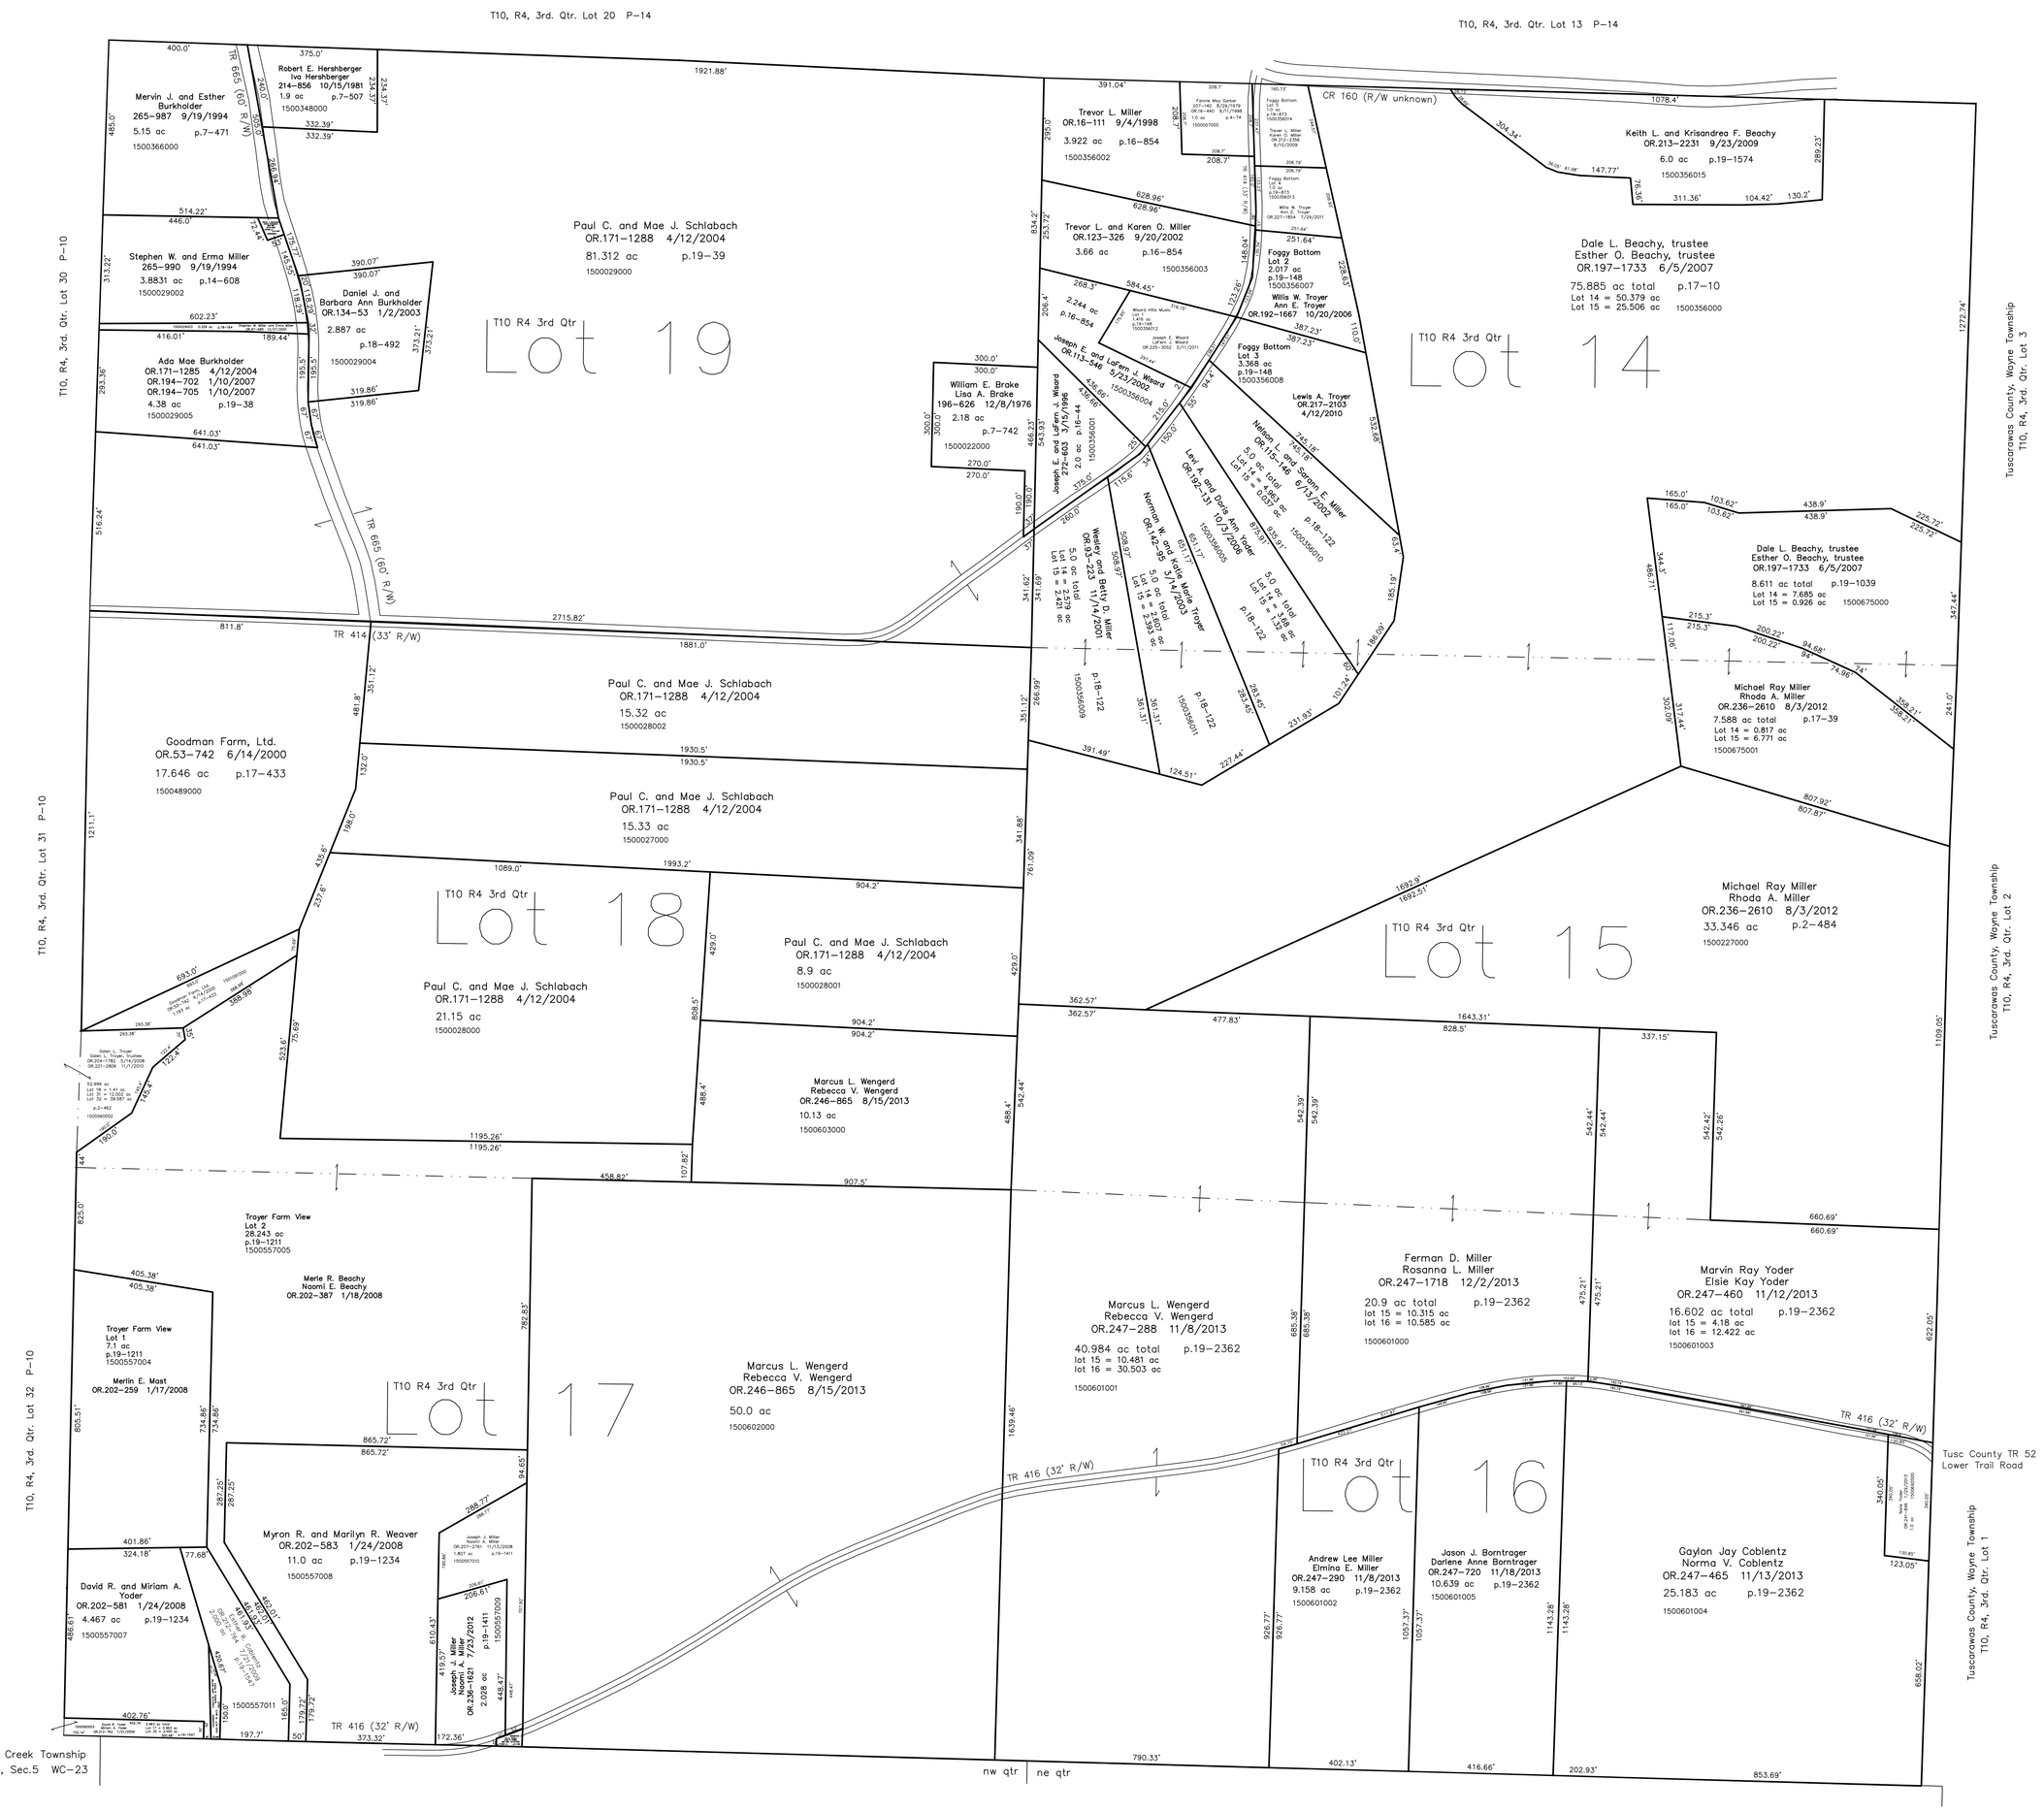

Foggy Bottom
Plat 18-81 Platted 9/20/2001

Foggy Bottom Subdivision Replat & Renumbering of Lot 1
Plat 19-873 Platted 11/29/2006

Troyer Farm View Subdivision
Plat 19-1211 Platted 12/18/2007

Wisard Hills Music Subdivision
Plat 19-148 Platted 8/10/2004

0' 200' 400' 600'
1" = 200'

LET IT BE KNOWN, THIS MAP HAS BEEN PREPARED AS A REFERENCE GUIDE TO PROPERTY OWNERSHIP. WE BELIEVE THIS INFORMATION TO BE CORRECT AND CURRENT, HOWEVER IT IS NOT INTENDED FOR ANY LEGAL USE, WHETHER IT BE IN SALES, TRANSFERS, TRADES, LEASES OF ANY TYPE, ETC., AND DO NOT ACCEPT RESPONSIBILITY FOR ERRORS OF ANY NATURE OR OMISSIONS CONTAINED HEREIN.

new survey required for next transfer

Last Revision: 12/2/2013

T-10, R-4, 3rd. Qtr.
Lots 14,15,16,17,18,19
Paint Twp.
Holmes County, Ohio

P-13