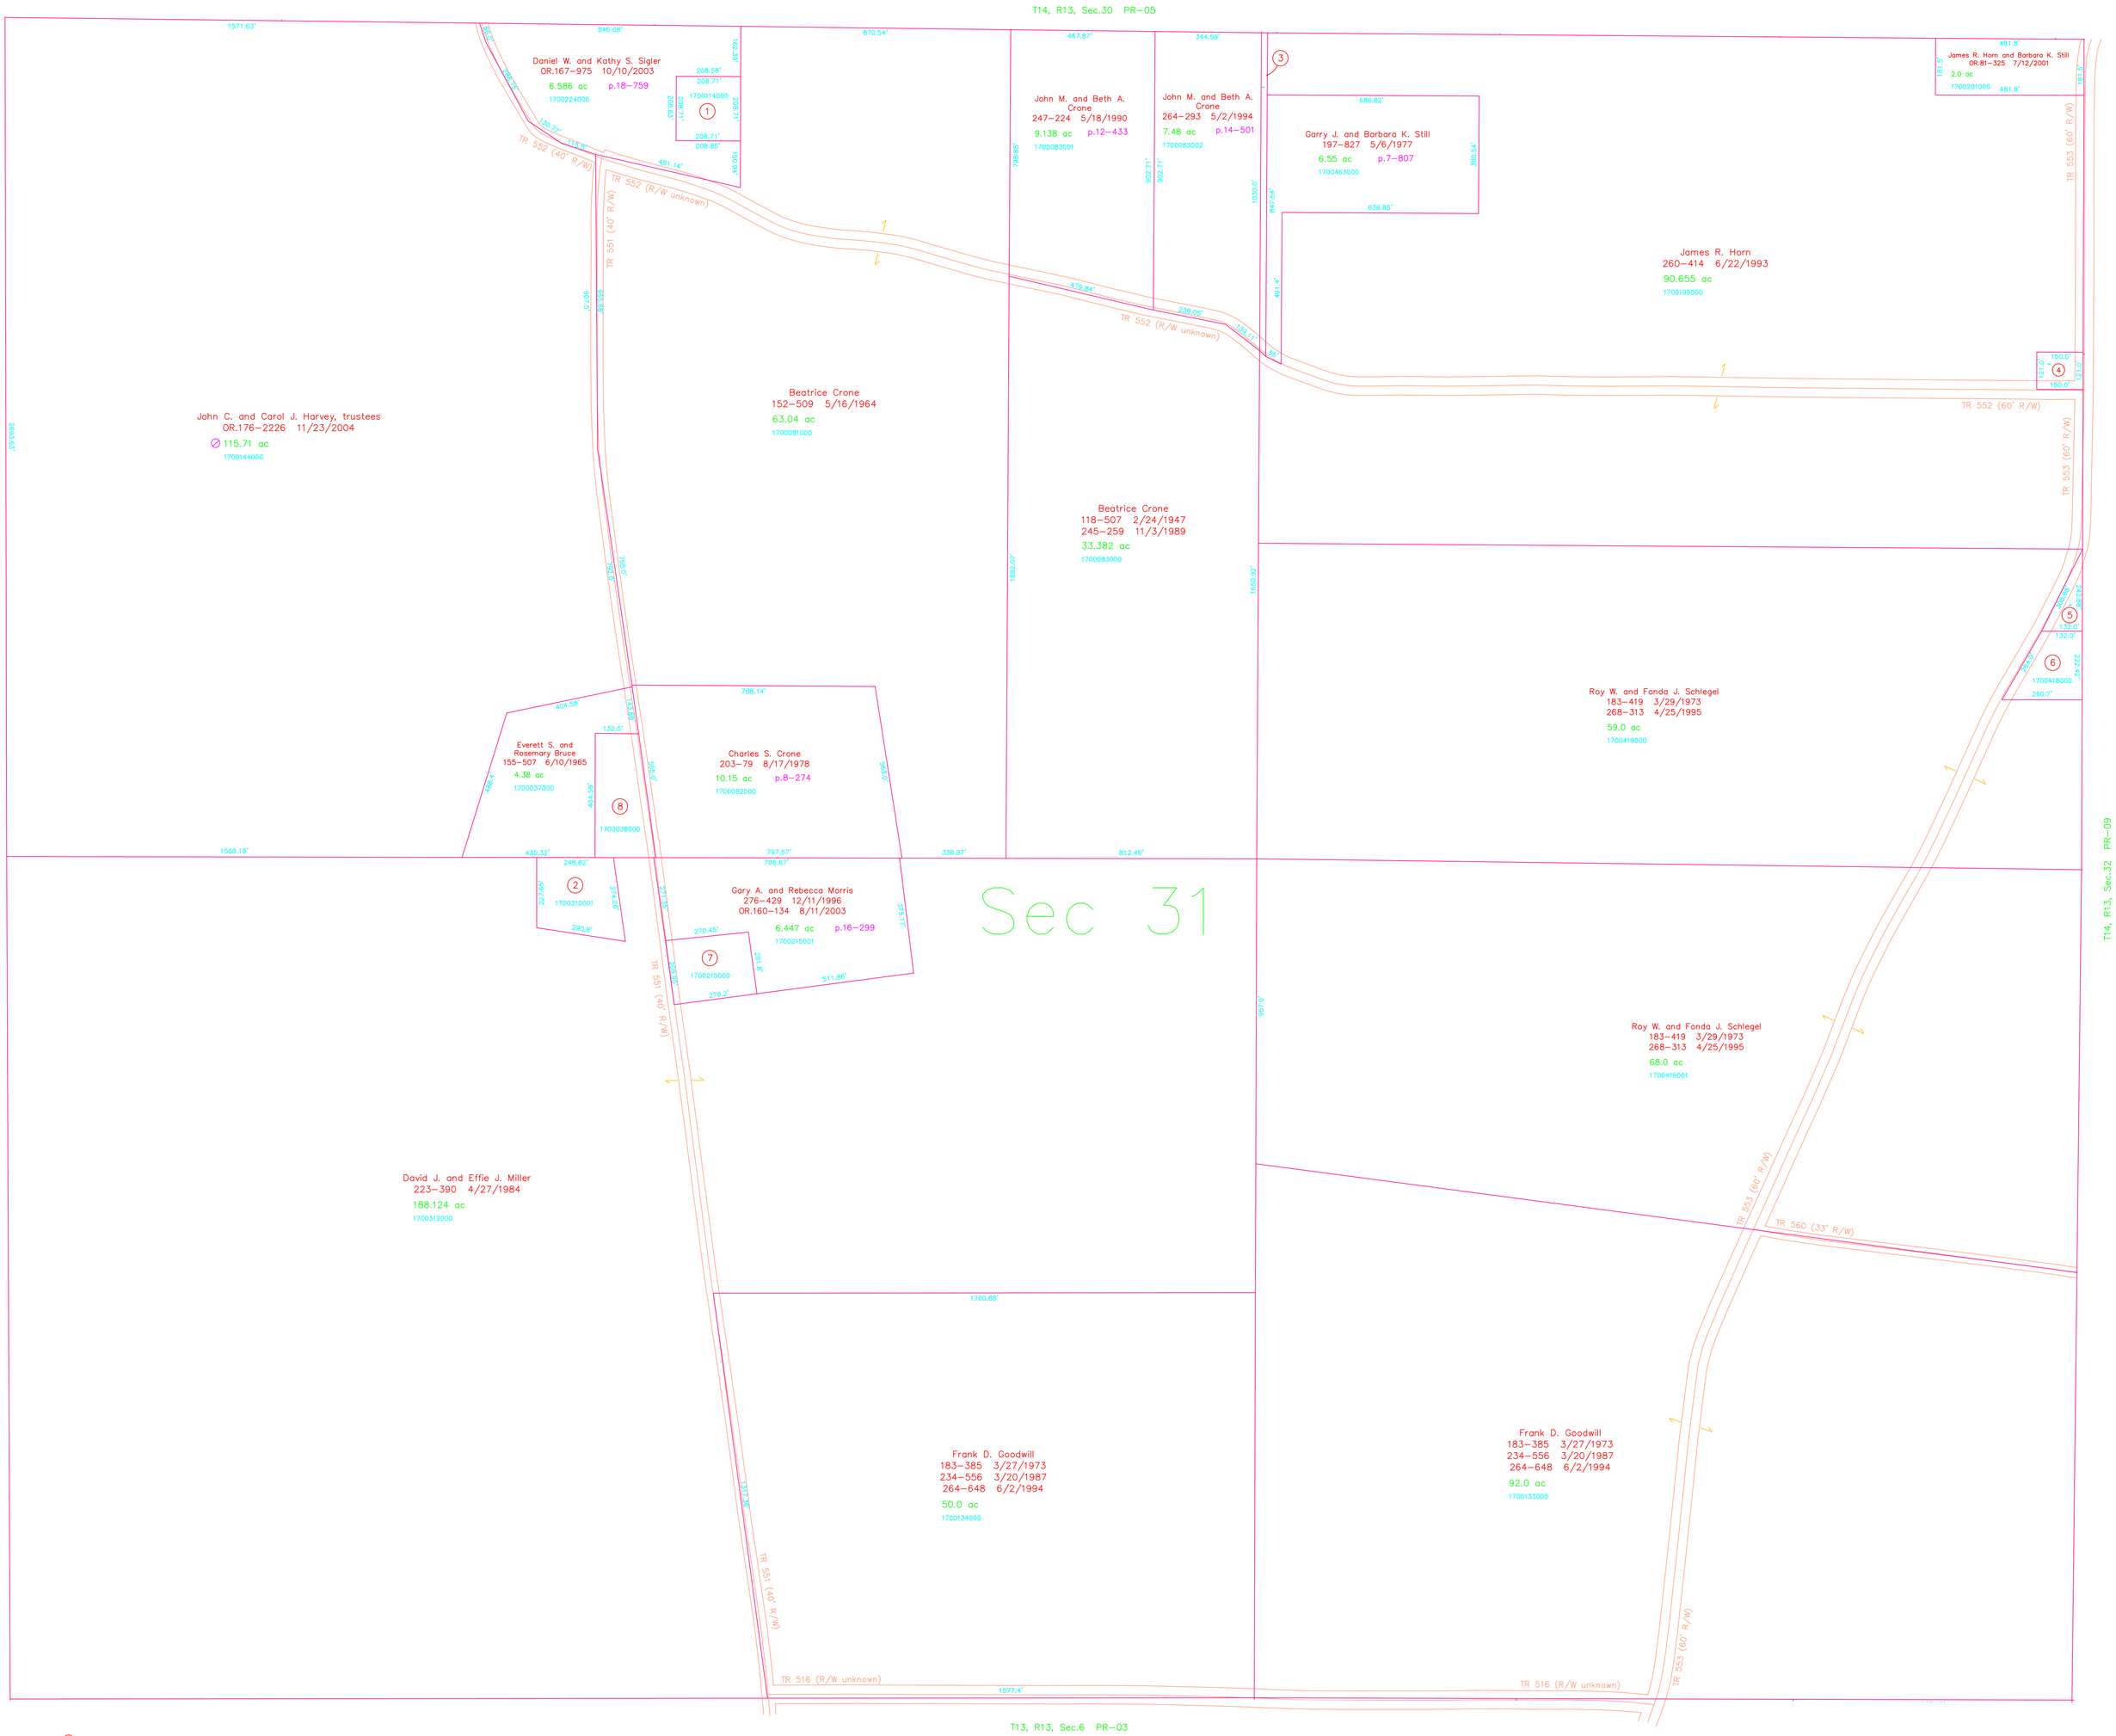

1700114000 (1) Harry J. Schuch, Jr.
217-91 5/21/1982
229-526 11/25/1985
248-96 7/31/1990
1.0 ac p.7-699

1700312001 (2) Jeffery and Rosanna Fisher
248-785 9/25/1990
1.526 ac p.12-526

1700746000 (3) Elmer D. and Amanda L. Mast
OR.52-75 5/15/2000
0.477 ac p.17-496

1700200000 (4) James R. Horn
206-424 7/6/1979
233-798 12/24/1986
0.417 ac p.8-448

1700404000 (5) Margaret Schlegel
Anna Mae Shoemaker, administratrix
100-191 4/22/1932
100-516 3/21/1934
OR.203-2457 4/1/2008
0.37 ac

1700418000 (6) Roy W. and Fonda J. Schlegel
183-419 3/29/1973
268-313 4/25/1995
1.0 ac

1700215000 (7) Betty J. Hronec
183-840 5/15/1973
217-895 8/6/1982
248-116 8/2/1990
268-322 4/25/1995
OR.183-752 9/13/2005
1.303 ac p.8-4

1700038000 (8) Everett S. and Rosemary Bruce
155-507 6/10/1965
1.5 ac

0' 200' 400' 600'
1" = 200'

LET IT BE KNOWN, THIS MAP HAS BEEN PREPARED AS A REFERENCE GUIDE TO PROPERTY OWNERSHIP. WE BELIEVE THIS INFORMATION TO BE CORRECT AND CURRENT, HOWEVER IT IS NOT INTENDED FOR ANY LEGAL USE, WHETHER IT BE IN SALES, TRANSFERS, TRADES, LEASES OF ANY TYPE, ETC., AND DO NOT ACCEPT RESPONSIBILITY FOR ERRORS OF ANY NATURE OR OMISSIONS CONTAINED HEREIN.

new survey required for next transfer

Last Revision: 4/1/2008

T-14, R-13, Sec.31
Prairie Twp.
Holmes County, Ohio

PR-04