1700422000 (1) Stephen and Vera Kovatch
OR.31–504 5/14/1999
0.55 ac p.5–16

1790012000 (2) Cobra Pipeline Company, Ltd.
OR.202–3238 2/29/2008
0.53 ac

1700107001 (3) Anita P. Stutzman and Freeman M. Mast
OR.183–187 9/6/2005
0.115 ac p.3–92

1700107000 (4) Anita P. Stutzman and Freeman M. Mast
OR.183–187 9/6/2005
0.344 ac p.3–40

1700108000 (5) Anita P. Stutzman and Freeman M. Mast
OR.183–187 9/6/2005
0.505 ac p.3–92

1700495000 (6) Randal L. Miller
OR.199–2807 9/19/2007
0.505 ac p.3–92 B

1700390000 (7) Keith B. and Rhoda R. Weaver
OR.170–975 2/27/2004
0.321 ac p.3–92 B

1700440000 (8) Thomas D. and Janice K. Lemon
OR.16–246 9/9/1998
0.505 ac p.3–86 B

1700390001 (9) Thomas D. and Janice K. Lemon
OR.16–246 9/9/1998
0.229 ac p.12–897

1700469001 (10) Dustin R. and Lisa A. Hendrix
OR.207–533 10/6/2008
1.002 ac p.12–606

1700469002 (11) Henry D. and Katie Burkholder
250–272 2/4/1991
1.634 ac p.12–606

1700332001 (12) Woodlawn Associates
244–930 10/10/1989
1.0 ac p.12–312

1700604000 (13) Woodlawn Associates
201–389 4/3/1978
0.834 ac

1700174001 (14) Woodlawn Associates
239–722 7/15/1988
0.449 ac p.12–37

1700603000 (15) Woodlawn Associates
201–389 4/3/1978
1.0 ac p.4–20

1700606001 (16) Raymond and Katie Hershberger
271–443 12/26/1995
0.216 ac p.14–797

1700174002 (17) Eli and Esther Miller
268–577 5/17/1995
1.015 ac p.14–797

1760006000 (18) Hershberger Amish Cemetery
excepted on 157–553
0.353 ac

1700233000 (19) Calvin H. and Virginia A. Klingerman
251–690 6/11/1991
0.561 ac p.12–675

1700006000 (20) Kurt E. and Martha J. Stutzman
OR.129–290 11/20/2002
1.693 ac p.16–821

1700174006 (21) Daniel A. and Martha E. Mast
OR.130–811 12/4/2002
0.057 ac p.18–456

1700174007 (22) Eli Allen and Esther Miller
OR.170–733 2/25/2004
0.281 ac p.18–896

1700174003 (23) Marvin D. and Martha Hershberger
275–442 9/24/1996
1.86 ac p.16–235

1700446002 (24) H.I. Smith Oil & Gas, Inc.
266–715 11/15/1994
1.37 ac p.14–651

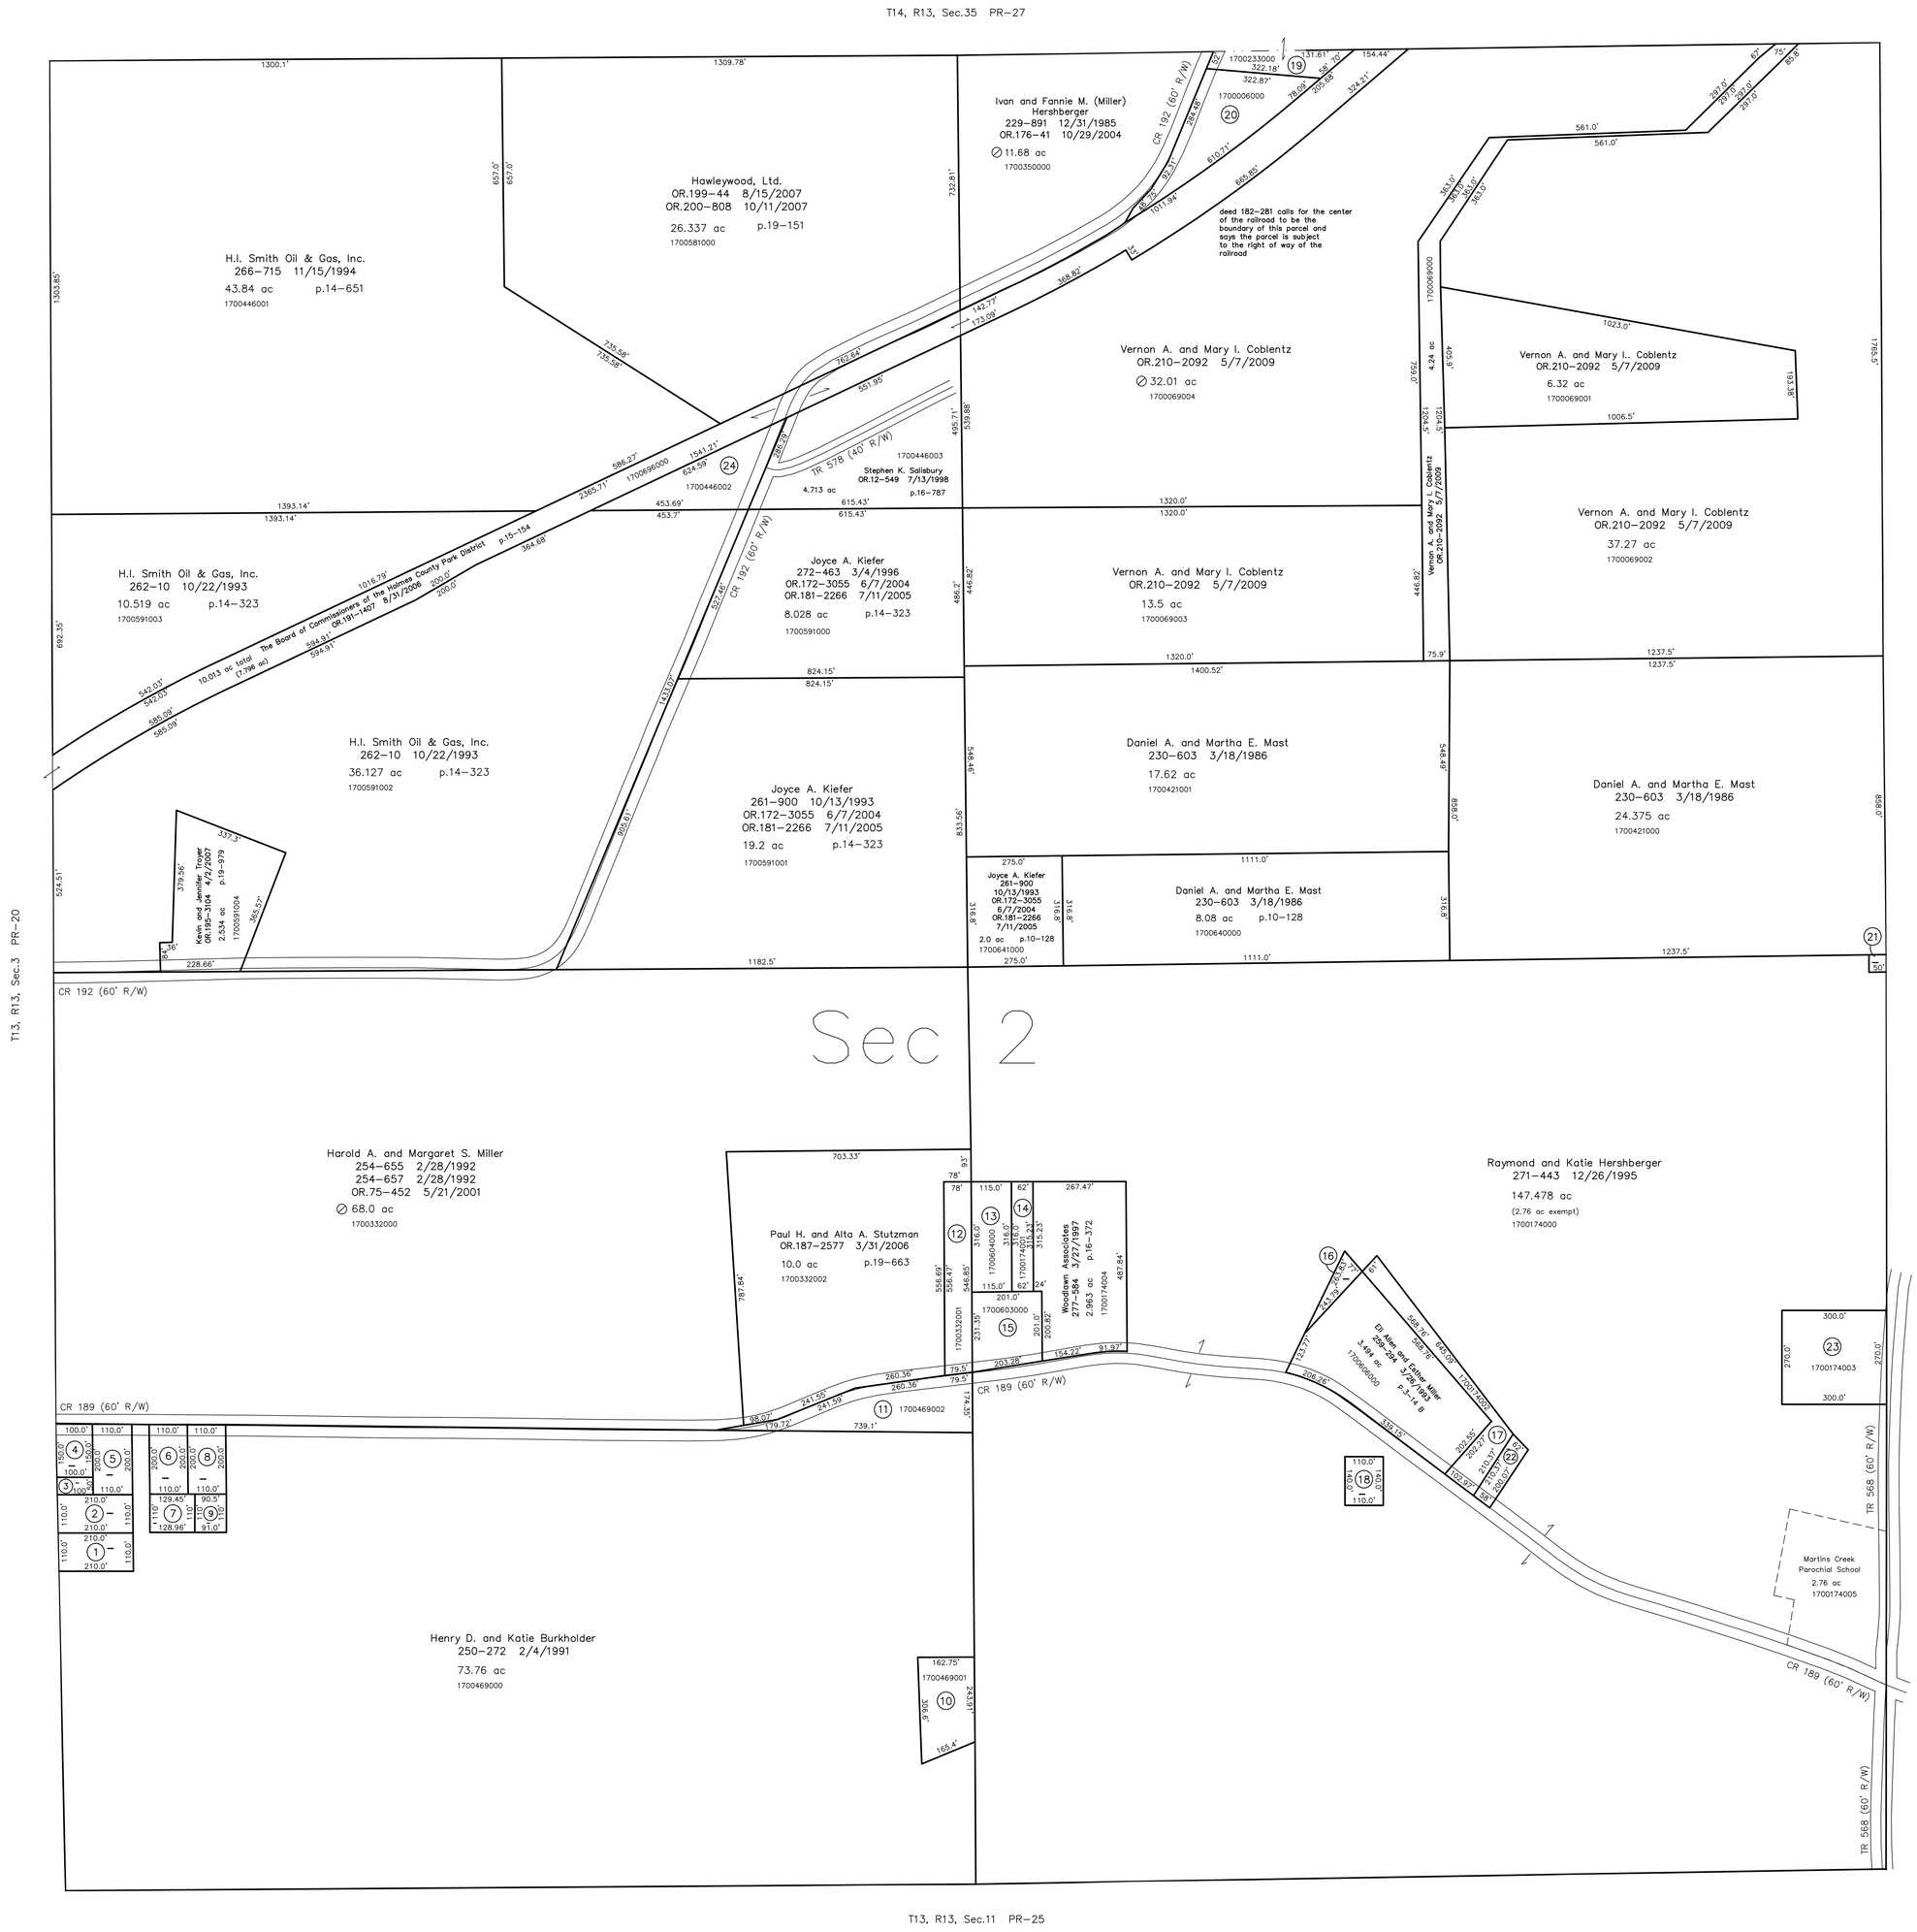

0' 200' 400' 600'
1" = 200'

LET IT BE KNOWN, THIS MAP HAS BEEN PREPARED AS A REFERENCE GUIDE TO PROPERTY OWNERSHIP. WE BELIEVE THIS INFORMATION TO BE CORRECT AND CURRENT, HOWEVER IT IS NOT INTENDED FOR ANY LEGAL USE, WHETHER IT BE IN SALES, TRANSFERS, TRADES, LEASES OF ANY TYPE, ETC., AND DO NOT ACCEPT RESPONSIBILITY FOR ERRORS OF ANY NATURE OR OMISSIONS CONTAINED HEREIN.

⊘ new survey required for next transfer

Last Revision: 5/7/2009

T-13, R-13, Sec.2
Prairie Twp.
Holmes County, Ohio

PR-26