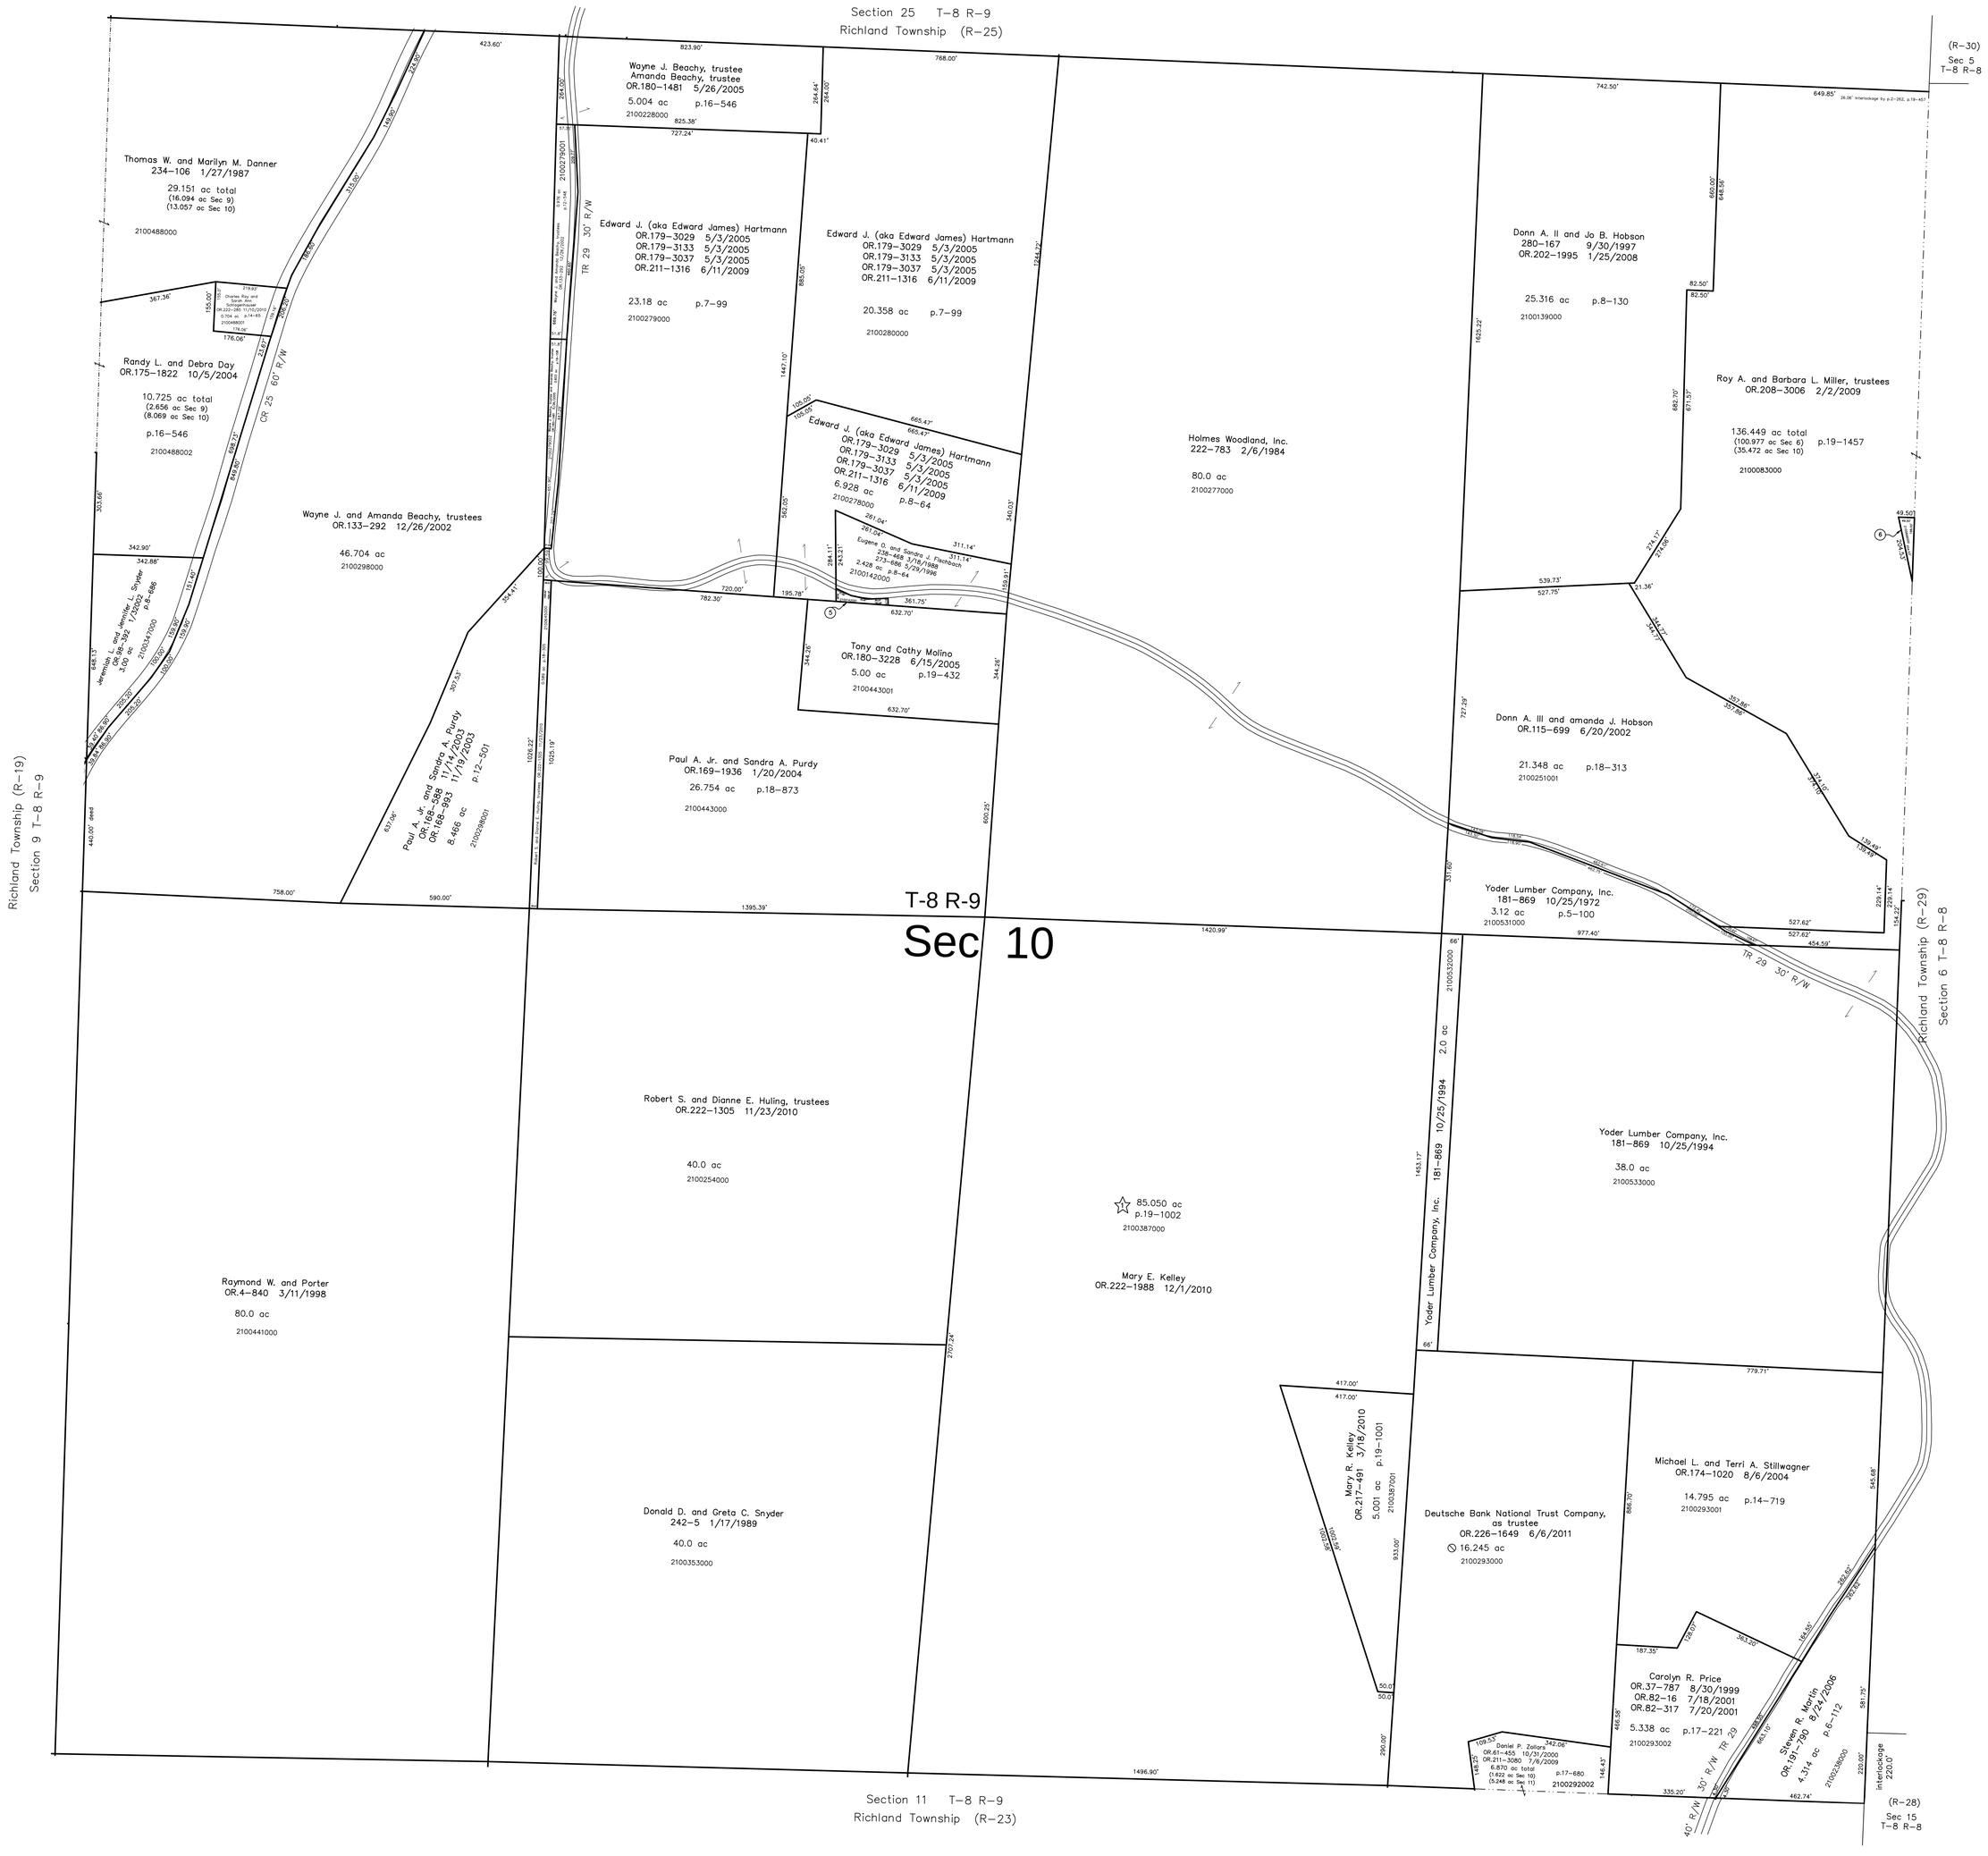

2100142001 (1) Tony and Cathy Molino
OR.181-179 6/21/2005
0.082 ac p.19-432

2100666000 (2) Roy A. and Barbara L. Miller, trustees
OR.208-3009 2/2/2009
0.113 ac p.19-1457

☆ Tri-County Enterprises Subdivision
p.19-1002 platted 4/30/2007

S.F.T. ⊘ new survey required for next transfer

0' 200' 400' 600'
1" = 200'

LET IT BE KNOWN, THIS MAP HAS BEEN PREPARED AS A REFERENCE GUIDE TO PROPERTY OWNERSHIP. WE BELIEVE THIS INFORMATION TO BE CORRECT AND CURRENT, HOWEVER IT IS NOT INTENDED FOR ANY LEGAL USE, WHETHER IT BE IN SALES, TRANSFERS, TRADES, LEASES OF ANY TYPE, ETC., AND DO NOT ACCEPT RESPONSIBILITY FOR ERRORS OF ANY NATURE OR OMISSIONS CONTAINED HEREIN.

Last Revision: 6/6/2011

T-8, R-9, Section 10
Richland Twp.
Holmes County, Ohio

R-24