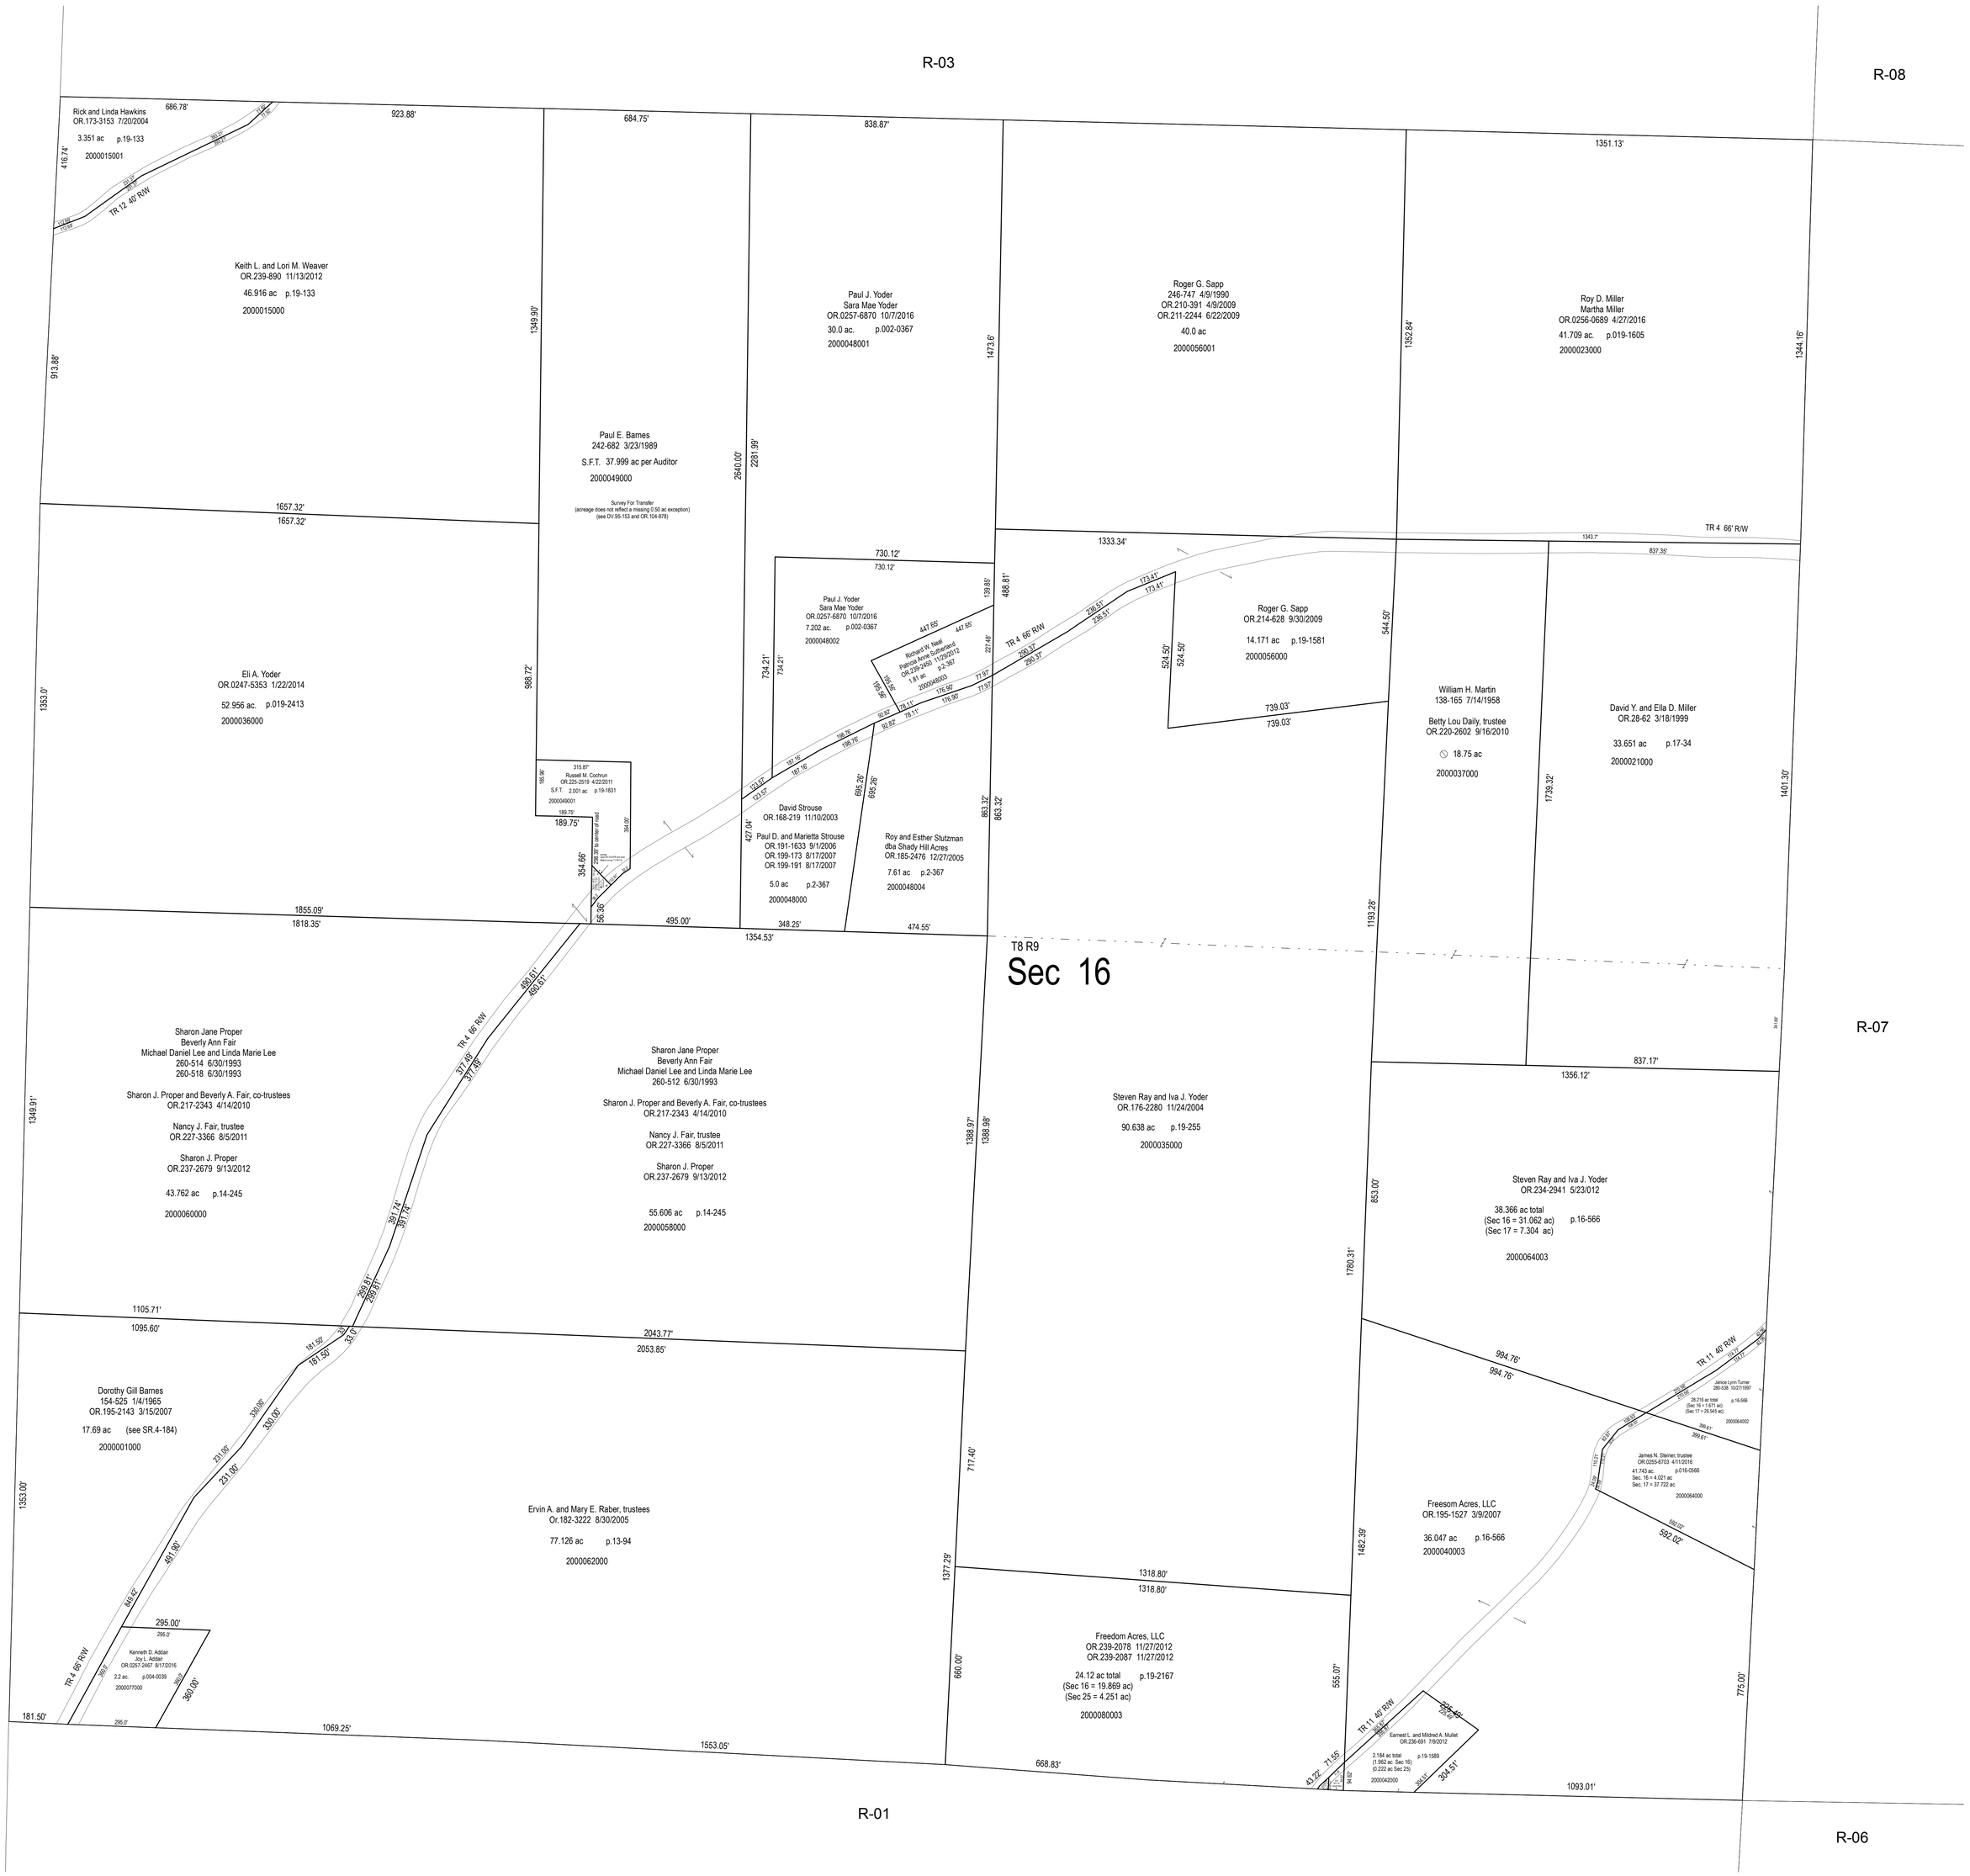
R-03
R-08
R-07
R-01
R-06
T8 R9
Sec 16
Rick and Linda Hawkins
OR.173-3153 7/20/2004
3.351 ac p.19-133
2000015001
TR 12 40' R/W
Keith L. and Lori M. Weaver
OR.239-890 11/13/2012
46.916 ac p.19-133
2000015000
Paul E. Barnes
242-682 3/23/1989
S.F.T. 37.999 ac per Auditor
2000049000
Survey For Transfer
(acreage does not reflect a missing 0.50 ac exception)
(see DV.95-153 and OR.104-878)
Paul J. Yoder
Sara Mae Yoder
OR.0257-6870 10/7/2016
30.0 ac. p.002-0367
2000048001
Roger G. Sapp
246-747 4/9/1990
OR.210-391 4/9/2009
OR.211-2244 6/22/2009
40.0 ac
2000056001
Roy D. Miller
Martha Miller
OR.0256-0689 4/27/2016
41.709 ac. p.019-1605
2000023000
TR 4 66' R/W
Eli A. Yoder
OR.0247-5353 1/22/2014
52.956 ac. p.019-2413
2000036000
Paul J. Yoder
Sara Mae Yoder
OR.0257-6870 10/7/2016
7.202 ac. p.002-0367
2000048002
Richard W. Neal
Patricia Anne Sutherland
OR.208-2455 11/28/2012
1.81 ac 6-2-367
2000048003
Roger G. Sapp
OR.214-628 9/30/2009
14.171 ac p.19-1581
2000056000
William H. Martin
138-165 7/14/1958
Betty Lou Daily, trustee
OR.220-2602 9/16/2010
18.75 ac
2000037000
David Y. and Ella D. Miller
OR.28-62 3/18/1999
33.651 ac p.17-34
2000021000
Russell M. Cochrun
OR.225-2519 4/22/2011
S.F.T. 2.001 ac p.19-1831
200049001
David Strouse
OR.168-219 11/10/2003
Paul D. and Marietta Strouse
OR.191-1633 9/1/2006
OR.199-173 8/17/2007
OR.199-191 8/17/2007
5.0 ac p.2-367
2000048000
Roy and Esther Stutzman
dba Shady Hill Acres
OR.185-2476 12/27/2005
7.61 ac p.2-367
2000048004
Sharon Jane Proper
Beverly Ann Fair
Michael Daniel Lee and Linda Marie Lee
260-514 6/30/1993
260-518 6/30/1993
Sharon J. Proper and Beverly A. Fair, co-trustees
OR.217-2343 4/14/2010
Nancy J. Fair, trustee
OR.227-3366 8/5/2011
Sharon J. Proper
OR.237-2679 9/13/2012
43.762 ac p.14-245
2000060000
Sharon Jane Proper
Beverly Ann Fair
Michael Daniel Lee and Linda Marie Lee
260-512 6/30/1993
Sharon J. Proper and Beverly A. Fair, co-trustees
OR.217-2343 4/14/2010
Nancy J. Fair, trustee
OR.227-3366 8/5/2011
Sharon J. Proper
OR.237-2679 9/13/2012
55.606 ac p.14-245
2000058000
Steven Ray and Iva J. Yoder
OR.176-2280 11/24/2004
90.638 ac p.19-255
2000035000
Steven Ray and Iva J. Yoder
OR.234-2941 5/23/012
38.366 ac total
(Sec 16 = 31.062 ac) p.16-566
(Sec 17 = 7.304 ac)
2000064003
TR 11 40' R/W
Janice Lynn Turner
260-538 10/27/1997
38.216 ac total p.16-566
(Sec 16 = 1.671 ac)
(Sec 17 = 36.543 ac)
2000064002
James N. Steiner, trustee
OR.0255-6703 4/11/2016
41.743 ac p.016-0566
Sec. 16 = 4.021 ac
Sec. 17 = 37.722 ac
2000064000
Freesom Acres, LLC
OR.195-1527 3/9/2007
36.047 ac p.16-566
2000040003
Dorothy Gill Barnes
154-525 1/4/1965
OR.195-2143 3/15/2007
17.69 ac (see SR.4-184)
2000001000
Ervin A. and Mary E. Raber, trustees
Or.182-3222 8/30/2005
77.126 ac p.13-94
2000062000
Freedom Acres, LLC
OR.239-2078 11/27/2012
OR.239-2087 11/27/2012
24.12 ac total p.19-2167
(Sec 16 = 19.869 ac)
(Sec 25 = 4.251 ac)
2000080003
Earnest L. and Mildred A. Mullet
OR.236-691 7/5/2012
2.184 ac total p.19-1589
(1.962 ac Sec 16)
(0.222 ac Sec 25)
2000042000
Kenneth D. Addair
Joy L. Addair
OR.0257-3467 8/17/2016
2.2 ac. p.004-0039
2000077000
TR 4 66' R/W
0' 100' 200' 300'
1' = 100'
LET IT BE KNOWN, THIS MAP HAS BEEN PREPARED AS A REFERENCE GUIDE TO PROPERTY OWNERSHIP. WE BELIEVE THIS INFORMATION TO BE CORRECT AND CURRENT, HOWEVER IT IS NOT INTENDED FOR ANY LEGAL USE, WHETHER IT BE SALES, TRANSFFERS, TRADES, LEASES OF ANY TYPE, ETC. AND DO NOT ACCEPT RESPONSIBILITY FOR ERRORS OF ANY NATURE OR OMISSIONS CONTAINED HEREIN.
S.F.T.
new survey required
for next transfer
Last Revision: 12/30/2016
Sec. 16, T-8, R-9
Richland Twp.
Holmes County, Ohio
R-02