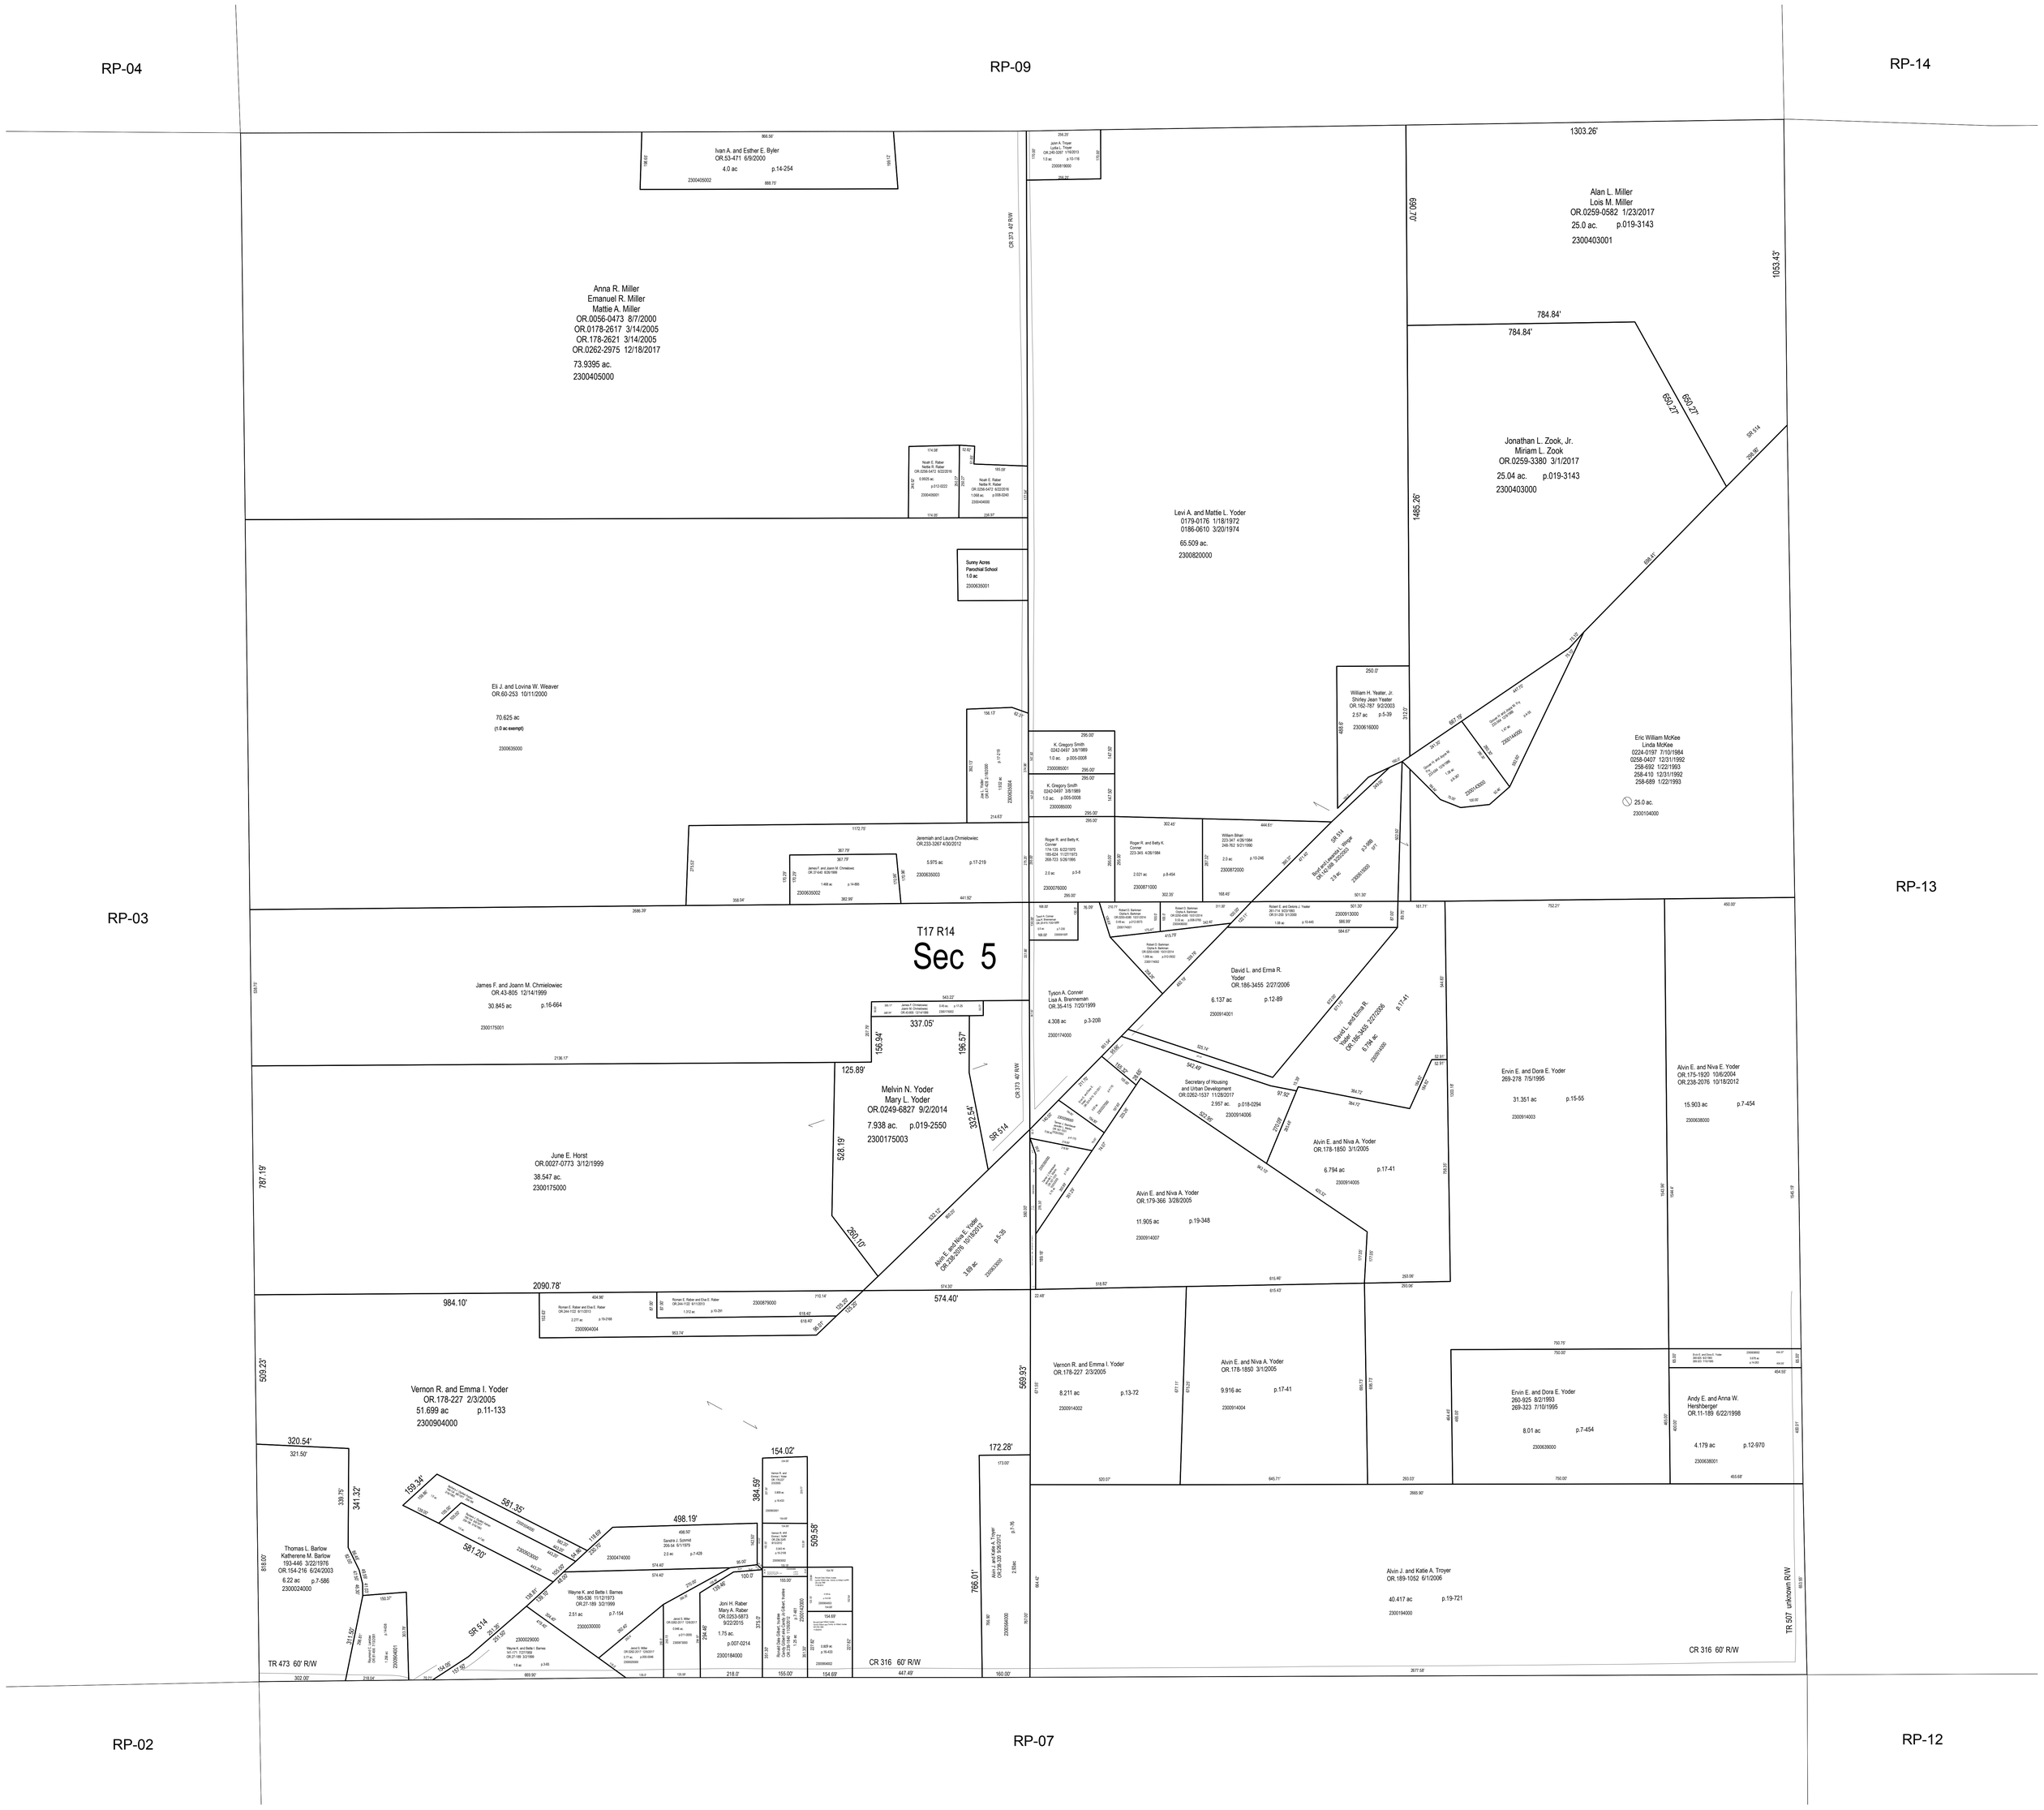
RP-04
RP-09
RP-14
RP-03
RP-13
RP-02
RP-07
RP-12
T17 R14
Sec 5
Ivan A. and Esther E. Byler
OR.53-471 6/9/2000
4.0 ac p.14-254
2300405002
Anna R. Miller
Emanuel R. Miller
Mattie A. Miller
OR.0056-0473 8/7/2000
OR.0178-2617 3/14/2005
OR.178-2621 3/14/2005
OR.0262-2975 12/18/2017
73.9395 ac.
2300405000
Alan L. Miller
Lois M. Miller
OR.0259-0582 1/23/2017
25.0 ac. p.019-3143
2300403001
Jonathan L. Zook, Jr.
Miriam L. Zook
OR.0259-3380 3/1/2017
25.04 ac. p.019-3143
2300403000
Levi A. and Mattie L. Yoder
0179-0176 1/18/1972
0186-0610 3/20/1974
65.509 ac.
2300820000
Sunny Acres
Parochial School
1.0 ac
2300635001
Eli J. and Lovina W. Weaver
OR.60-253 10/11/2000
70.625 ac
(1.0 ac exempt)
2300635000
Jeremiah and Laura Chmielewiec
OR.233-3267 4/30/2012
5.975 ac p.17-219
2300635003
James F. and Joann M. Chmielewiec
OR.43-805 12/14/1999
30.845 ac p.16-664
2300175001
June E. Horst
OR.0027-0773 3/12/1999
38.547 ac.
2300175000
Melvin N. Yoder
Mary L. Yoder
OR.0249-6827 9/2/2014
7.938 ac. p.019-2550
2300175003
Vernon R. and Emma I. Yoder
OR.178-227 2/3/2005
51.699 ac p.11-133
2300904000
Thomas L. Barlow
Katherene M. Barlow
193-446 3/22/1976
OR.154-216 6/24/2003
6.22 ac p.7-586
2300024000
Wayne K. and Bette I. Barnes
185-536 11/12/1973
OR.21-189 3/2/1999
2.51 ac p.7-154
2300030000
Joni H. Raber
Mary A. Raber
OR.0253-5873
9/22/2015
1.75 ac.
p.007-0214
2300184000
Sandra J. Schmid
206-54 9/1/1979
2.0 ac p.7-428
2300474000
Tyson A. Conner
Lisa A. Brememan
OR.35-415 7/20/1999
4.308 ac p.3-20B
2300174000
David L. and Erma R. Yoder
OR.186-3455 2/27/2006
6.137 ac p.12-89
2300914001
David L. and Erma R. Yoder
OR.186-3456 2/27/2006
6.794 ac p.17-41
2300914005
Secretary of Housing and Urban Development
OR.0262-1537 11/28/2017
2.957 ac. p.018-0294
2300914006
Alvin E. and Niva A. Yoder
OR.178-1850 3/1/2005
6.794 ac p.17-41
2300914005
Alvin E. and Niva A. Yoder
OR.179-366 3/28/2005
11.905 ac p.19-348
2300914007
Alvin E. and Niva E. Yoder
OR.238-2076 10/18/2012
3.69 ac p.5-35
2300633000
Ervin E. and Dora E. Yoder
269-278 7/5/1995
31.351 ac p.15-55
2300914003
Alvin E. and Niva E. Yoder
OR.175-1920 10/6/2004
OR.238-2076 10/18/2012
15.903 ac p.7-454
2300638000
Vernon R. and Emma I. Yoder
OR.178-227 2/3/2005
8.211 ac p.13-72
2300914002
Alvin E. and Niva A. Yoder
OR.178-1850 3/1/2005
9.916 ac p.17-41
2300914004
Ervin E. and Dora E. Yoder
260-925 8/2/1993
269-323 7/10/1995
8.01 ac p.7-454
2300639000
Andy E. and Anna W. Hershberger
OR.11-189 6/22/1998
4.179 ac p.12-970
2300638001
Alvin J. and Katie A. Troyer
OR.189-1052 6/1/2006
40.417 ac p.19-721
2300194000
Eric William McKee
Linda McKee
0224-0197 7/10/1984
0258-0407 12/31/1992
258-692 1/22/1993
258-410 12/31/1992
258-689 1/22/1993
25.0 ac.
2300104000
William H. Yeater, Jr.
Shirley Jean Yeater
OR.162-787 9/2/2003
2.57 ac p.5-39
2300616000
Roger R. and Betty K. Corner
174-135 6/22/1970
185-424 11/21/1973
268-723 5/26/1995
2.0 ac p.5-8
2300076000
Roger R. and Betty K. Corner
223-345 4/26/1984
2.021 ac p.8-454
2300871000
William Bihari
223-347 4/26/1984
246-762 5/21/1990
2.0 ac p.10-246
2300872000
Boyd and Lakeside Shingle
OR.0258-3260 5/30/2003
2.3 ac p.5-888
2300415003
K. Gregory Smith
0242-0497 3/8/1989
1.0 ac. p.005-0008
2300085001
K. Gregory Smith
0242-0497 3/8/1989
1.0 ac. p.005-0008
2300085000
Joe L. Yoder
0242-0497 10/2/2000
1.423 ac. p.17-219
2300635004
Noah E. Raber
Nettie R. Raber
OR.0256-0472 8/22/2016
2.9925 ac. p.013-0222
2300405001
Noah E. Raber
Nettie R. Raber
OR.0256-0472 8/22/2016
1.008 ac. p.008-0240
2300404000
Roman E. Raber and Elva E. Raber
OR.244-1122 8/11/2012
2.271 ac p.19-2168
2300904004
Roman E. Raber and Elva E. Raber
OR.244-1122 6/11/2012
1.312 ac p.10-291
2300879000
Tyson A. Conner
Lisa A. Brememan
OR.35-415 7/20/1999
0.5 ac p.7-35
2300914007
Robert D. Bateman
Debra A. Bateman
OR.0250-4306 10/1/2014
0.49 ac. p.013-0073
2300174001
Robert D. Bateman
Debra A. Bateman
OR.0250-4306 10/1/2014
0.53 ac. p.008-0769
2300400002
Robert D. Bateman
Debra A. Bateman
OR.0250-4306 10/1/2014
1.388 ac. p.012-0552
2300174002
Robert E. and Deborah J. Yeater
261-774 8/23/1993
OR.51-230 5/1/2000
1.08 ac p.10-445
2300913000
Jonathan J. Troyer
Lydia L. Troyer
OR.240-3287 1/18/2013
1.0 ac p.10-116
2300918000
Roman E. Raber and Elva E. Raber
OR.244-1122 8/11/2012
3.69 ac p.5-35
2300633000
Ronald Dale Gilbert, trustee
Ronald Dale Gilbert Revocable Trust
OR.238-1945 11/30/2012
1.75 ac.
2300642000
Joni H. Raber
Mary A. Raber
OR.0253-5873
9/22/2015
0.603 ac p.19-433
2300904002
Jerod S. Miller
OR.0262-2017 12/6/2017
0.94 ac p.011-0005
2300873800
Jerod S. Miller
OR.0262-2017 12/6/2017
0.17 ac. p.005-0046
2300635000
Wayne K. and Bette I. Barnes
185-571 2/27/1998
OR.21-189 3/2/1999
1.8 ac p.345
2300904001
Raymond L. Lozier
Ruth Ann Lozier
1.58 ac p.1458
2300904001
Alvin J. and Katie A. Troyer
OR.238-1205 5/8/2012
2.92ac p.1-76
2300564000
TR 473 60' R/W
CR 316 60' R/W
TR 507 unknown R/W
CR 373 40' R/W
SR 514
0' 100' 200' 300'
1' = 100'
LET IT BE KNOWN, THIS MAP HAS BEEN PREPARED AS A REFERENCE GUIDE TO PROPERTY OWNERSHIP. WE BELIEVE THIS INFORMATION TO BE CORRECT AND CURRENT, HOWEVER IT IS NOT INTENDED FOR ANY LEGAL USE, WHETHER IT BE SALES, TRANSFFERS, TRADES, LEASES OF ANY TYPE, ETC. AND DO NOT ACCEPT RESPONSIBILITY FOR ERRORS OF ANY NATURE OR OMISSIONS CONTAINED HEREIN.
S.F.T.
new survey required for next transfer
Last Revision: 1/2/2018
Sec. 5, T-17, R-14
Ripley Twp.
Holmes County, Ohio
RP-08