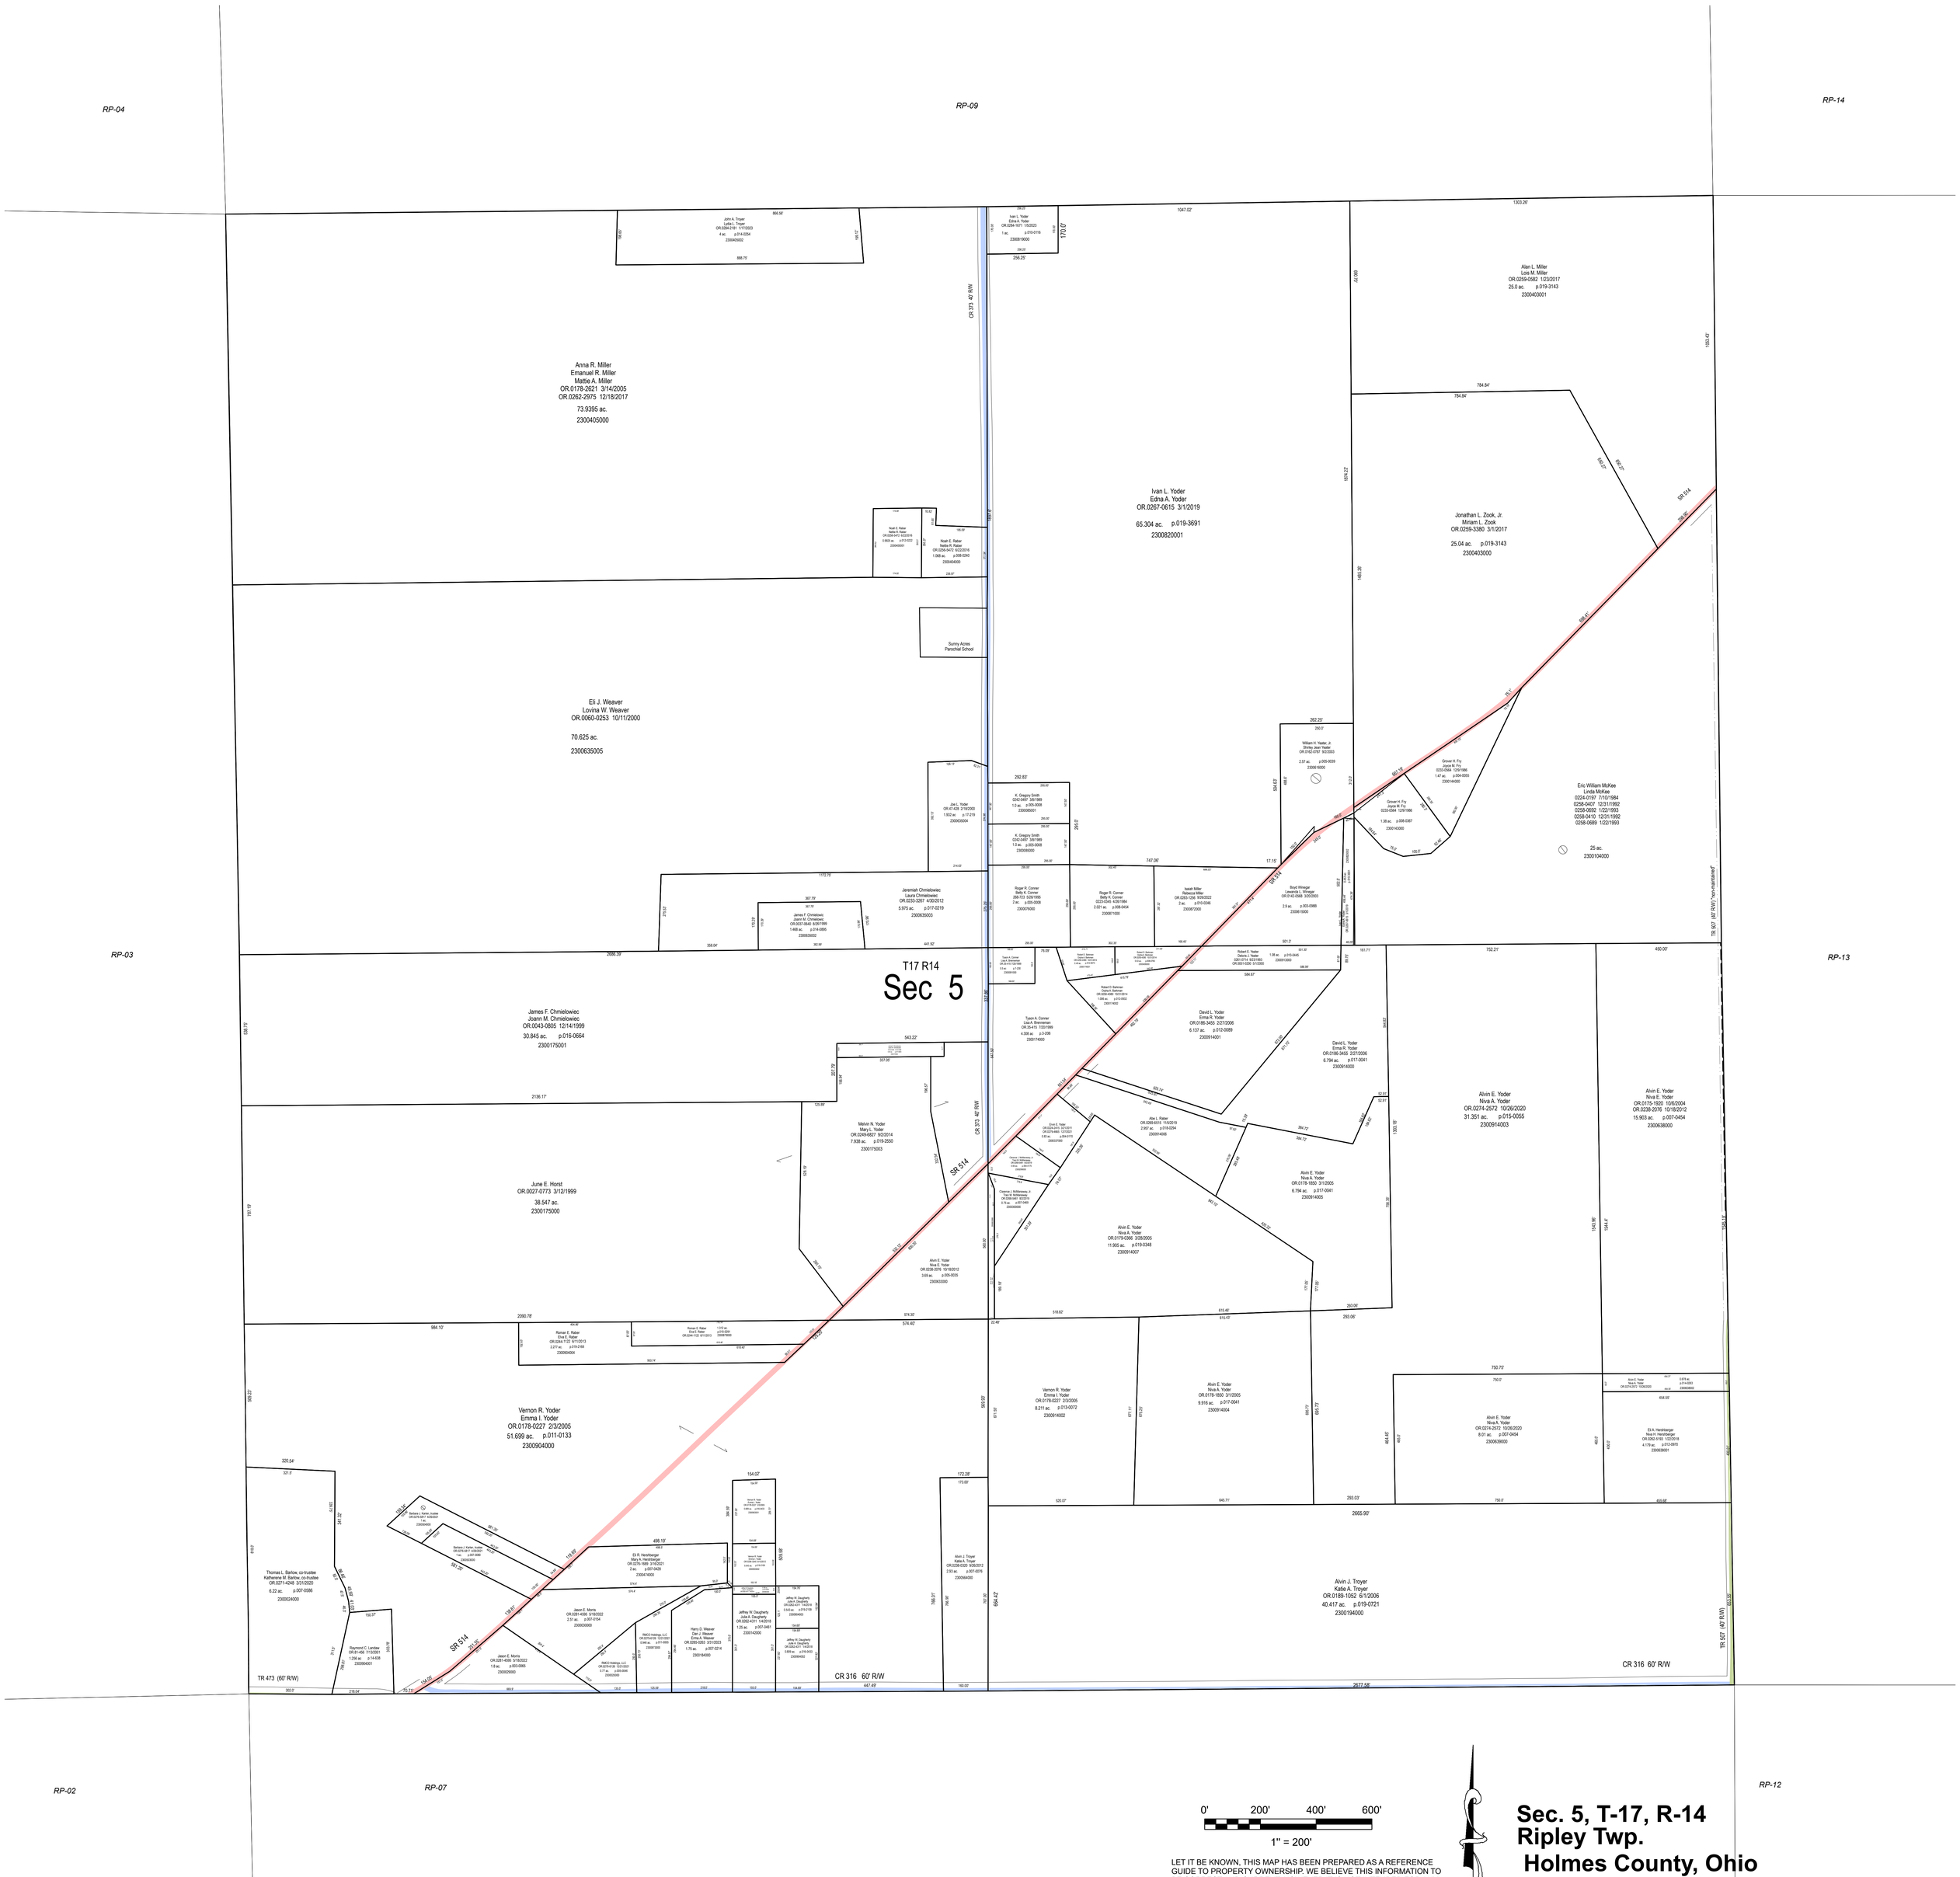
RP-04
RP-09
RP-14
RP-03
RP-13
RP-02
RP-07
RP-12
T17 R14
Sec 5
Anna R. Miller
Emanuel R. Miller
Mattie A. Miller
OR.0178-2621 3/14/2005
OR.0262-2975 12/18/2017
73.9395 ac.
2300405000
Eli J. Weaver
Lovina W. Weaver
OR.0060-0253 10/11/2000
70.625 ac.
2300635005
Ivan L. Yoder
Edna A. Yoder
OR.0267-0615 3/1/2019
65.304 ac. p.019-3691
2300820001
Alan L. Miller
Lois M. Miller
OR.0259-0582 1/23/2017
25.0 ac. p.019-3143
2300403001
Jonathan L. Zook, Jr.
Miriam L. Zook
OR.0259-3380 3/1/2017
25.04 ac. p.019-3143
2300403000
Eric William McKee
Linda McKee
0224-0197 7/10/1984
0258-0407 12/31/1992
0258-0692 1/22/1993
0258-0410 12/31/1992
0258-0689 1/22/1993
25 ac.
2300104000
James F. Chmielowiec
Joann M. Chmielowiec
OR.0043-0805 12/14/1999
30.845 ac. p.016-0664
2300175001
June E. Horst
OR.0027-0773 3/12/1999
38.547 ac.
2300175000
Vernon R. Yoder
Emma I. Yoder
OR.0178-0227 2/3/2005
51.699 ac. p.011-0133
2300904000
Alvin E. Yoder
Nova A. Yoder
OR.0274-2572 10/26/2020
31.351 ac. p.015-0055
2300914003
Alvin E. Yoder
Nova E. Yoder
OR.0175-1920 10/6/2004
OR.0238-2076 10/18/2012
15.903 ac. p.007-0454
2300638000
Alvin J. Troyer
Katie A. Troyer
OR.0189-1052 6/1/2006
40.417 ac. p.019-0721
2300194000
Thomas L. Bartow, co-trustee
Katharine M. Bartow, co-trustee
OR.0271-4248 3/31/2020
6.22 ac. p.007-0586
2300024000
Sunny Acres
Parochial School
CR 373 40' R/W
SR 514
CR 316 60' R/W
TR 473 (60' R/W)
TR 507 (40' R/W) "non-maintained"
0' 200' 400' 600'
1" = 200'
LET IT BE KNOWN, THIS MAP HAS BEEN PREPARED AS A REFERENCE GUIDE TO PROPERTY OWNERSHIP. WE BELIEVE THIS INFORMATION TO BE CORRECT AND CURRENT, HOWEVER IT IS NOT INTENDED FOR ANY LEGAL USE, WHETHER IT BE SALES, TRANSFFERS, TRADES, LEASES OF ANY TYPE, ETC. AND DO NOT ACCEPT RESPONSIBILITY FOR ERRORS OF ANY NATURE OR OMISSIONS CONTAINED HEREIN.
S.F.T.
new survey required for next transfer
Sec. 5, T-17, R-14
Ripley Twp.
Holmes County, Ohio
RP-08
Last Revision: 1/2/2024