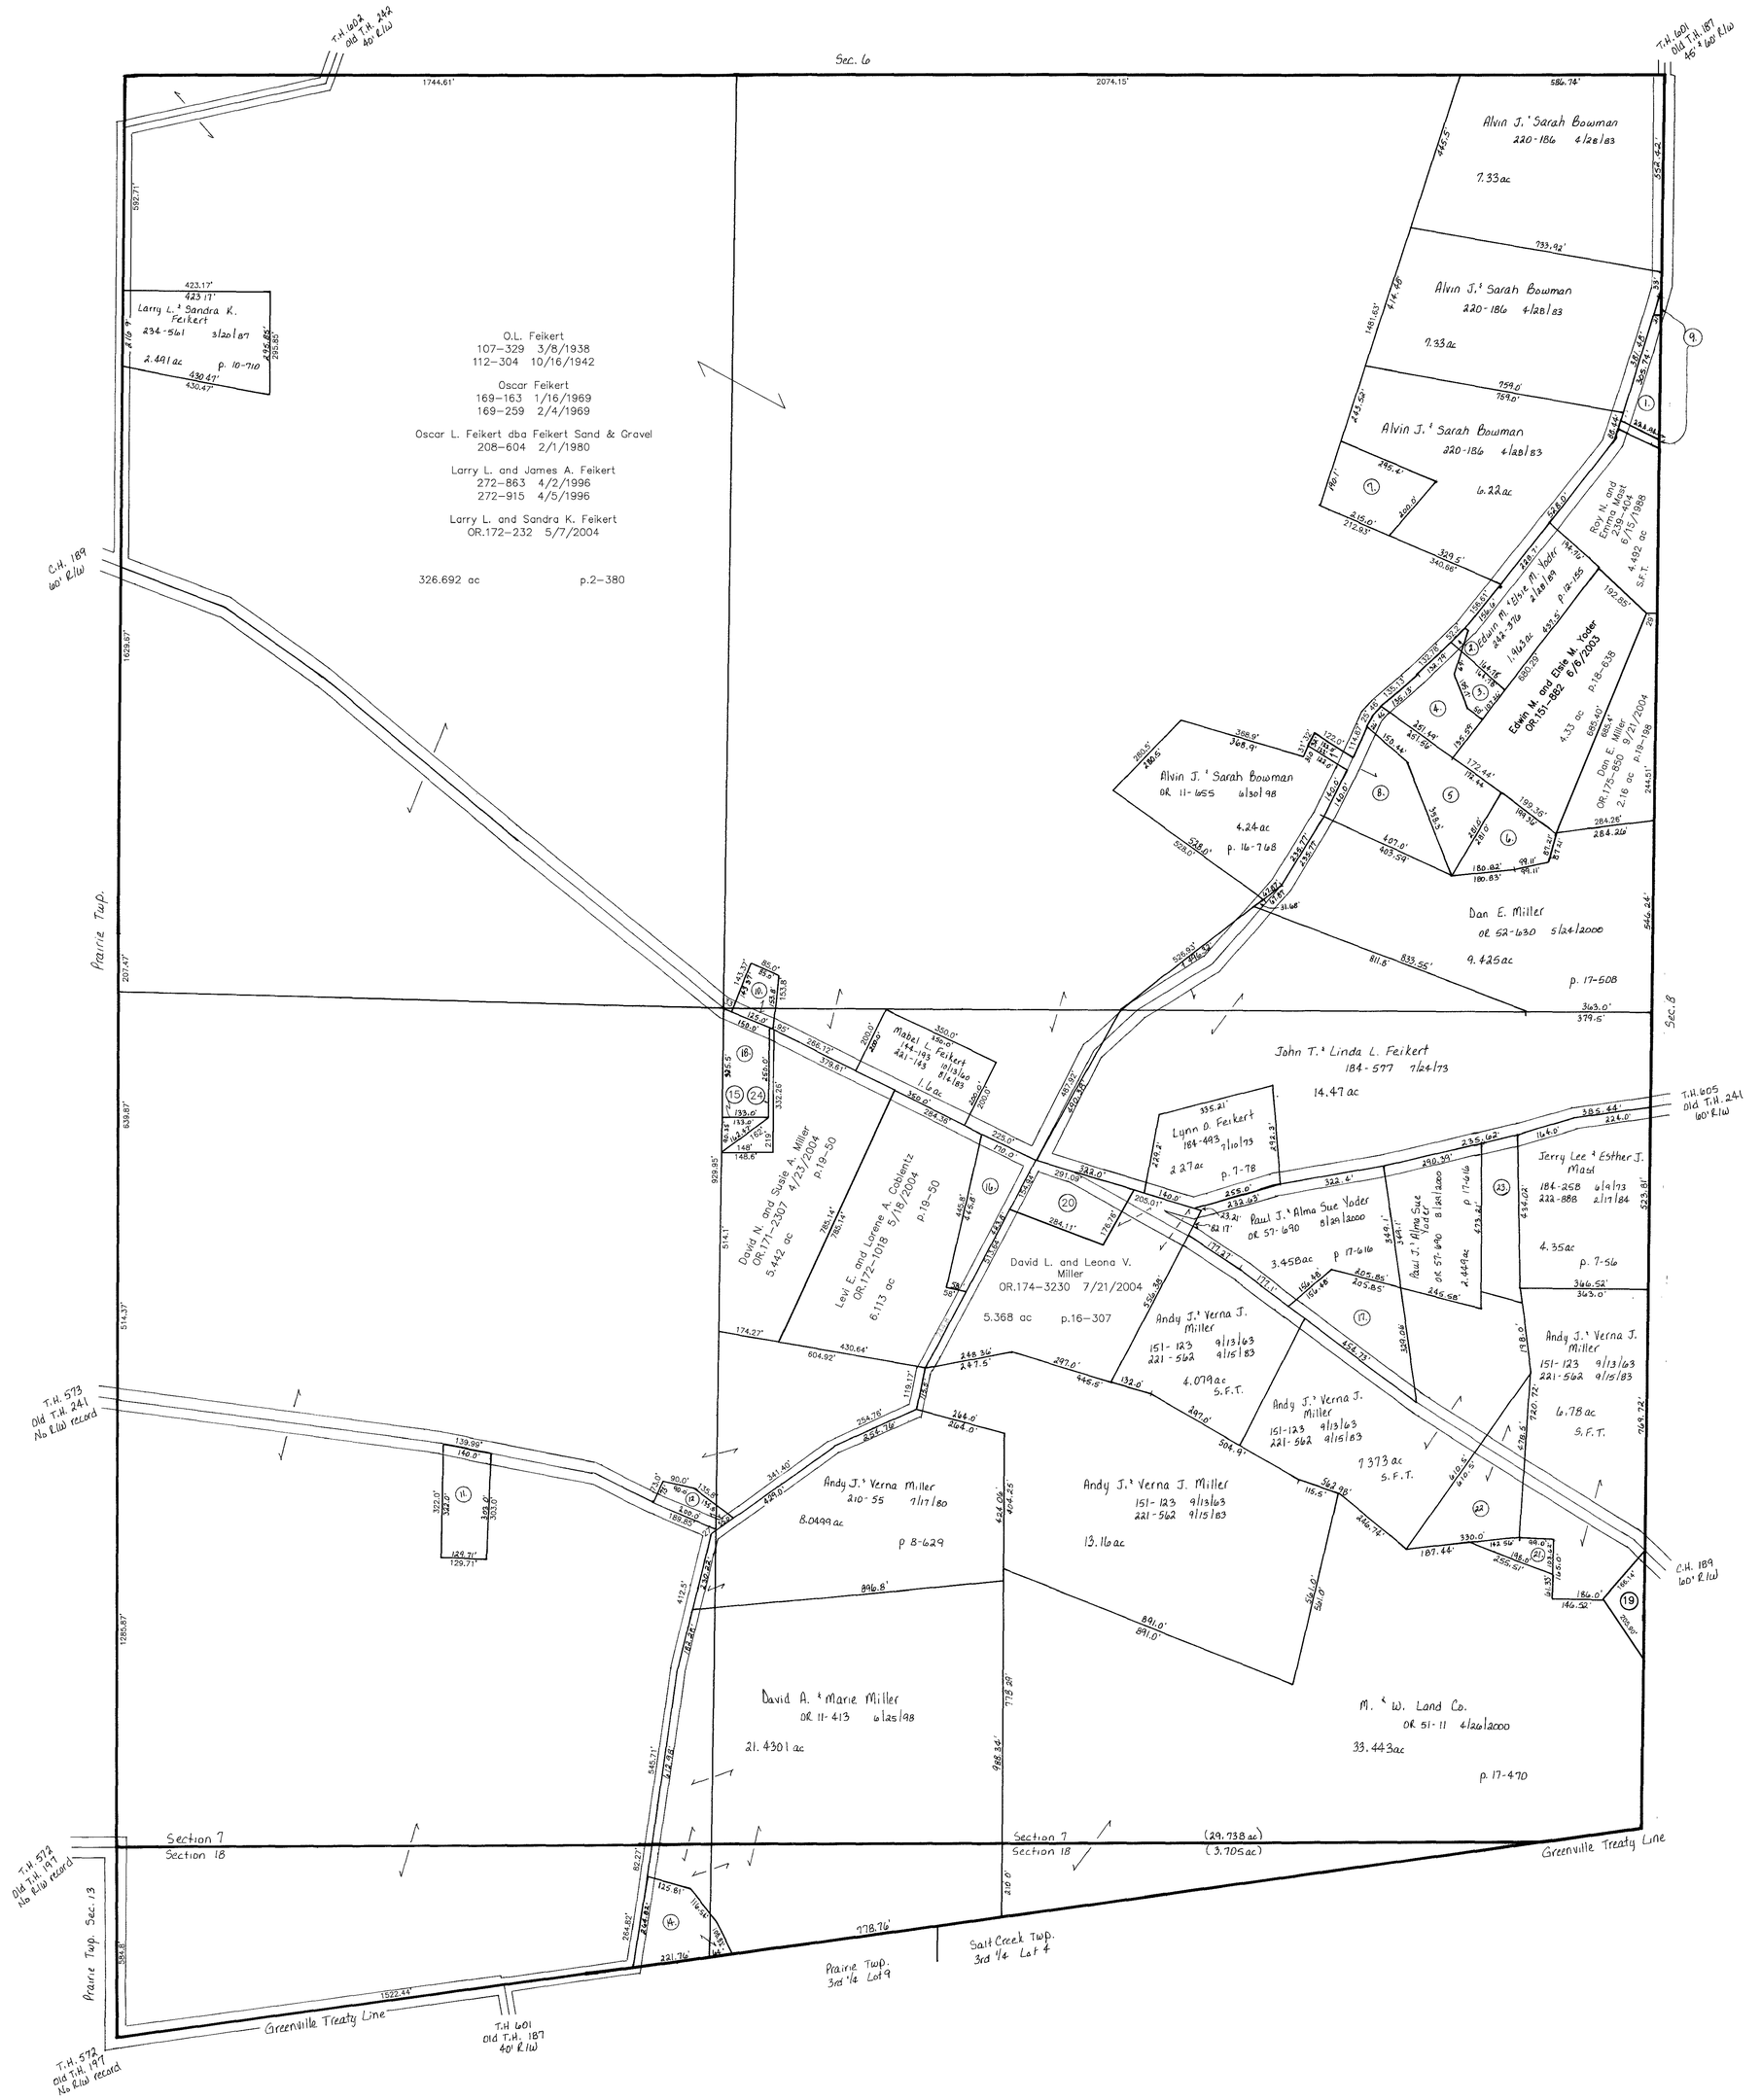

Last Revision: 12/9/2004

T-14, R-12, Sec. 7, 18

SALT CREEK TWP.

HOLMES CO., OHIO SCALE: 1" = 200'

SC-11

LET IT BE KNOWN, THIS MAP HAS BEEN PREPARE
AS A REFERENCE GUIDE TO PROPERTY OWNERSHIP
WE BELIEVE THIS INFORMATION TO BE CORREC
AND CURRENT, HOWEVER, IT IS NOT INTENDE
FOR ANY LEGAL USE, WHETHER IT BE IN SALE
TRANSFERS, TRADES, LEASES OF ANY TYPE, ETC
AND DO NOT ACCEPT RESPONSIBILITY FOR ERROR
OF ANY NATURE OR OMISSIONS CONTAINED HEREIN