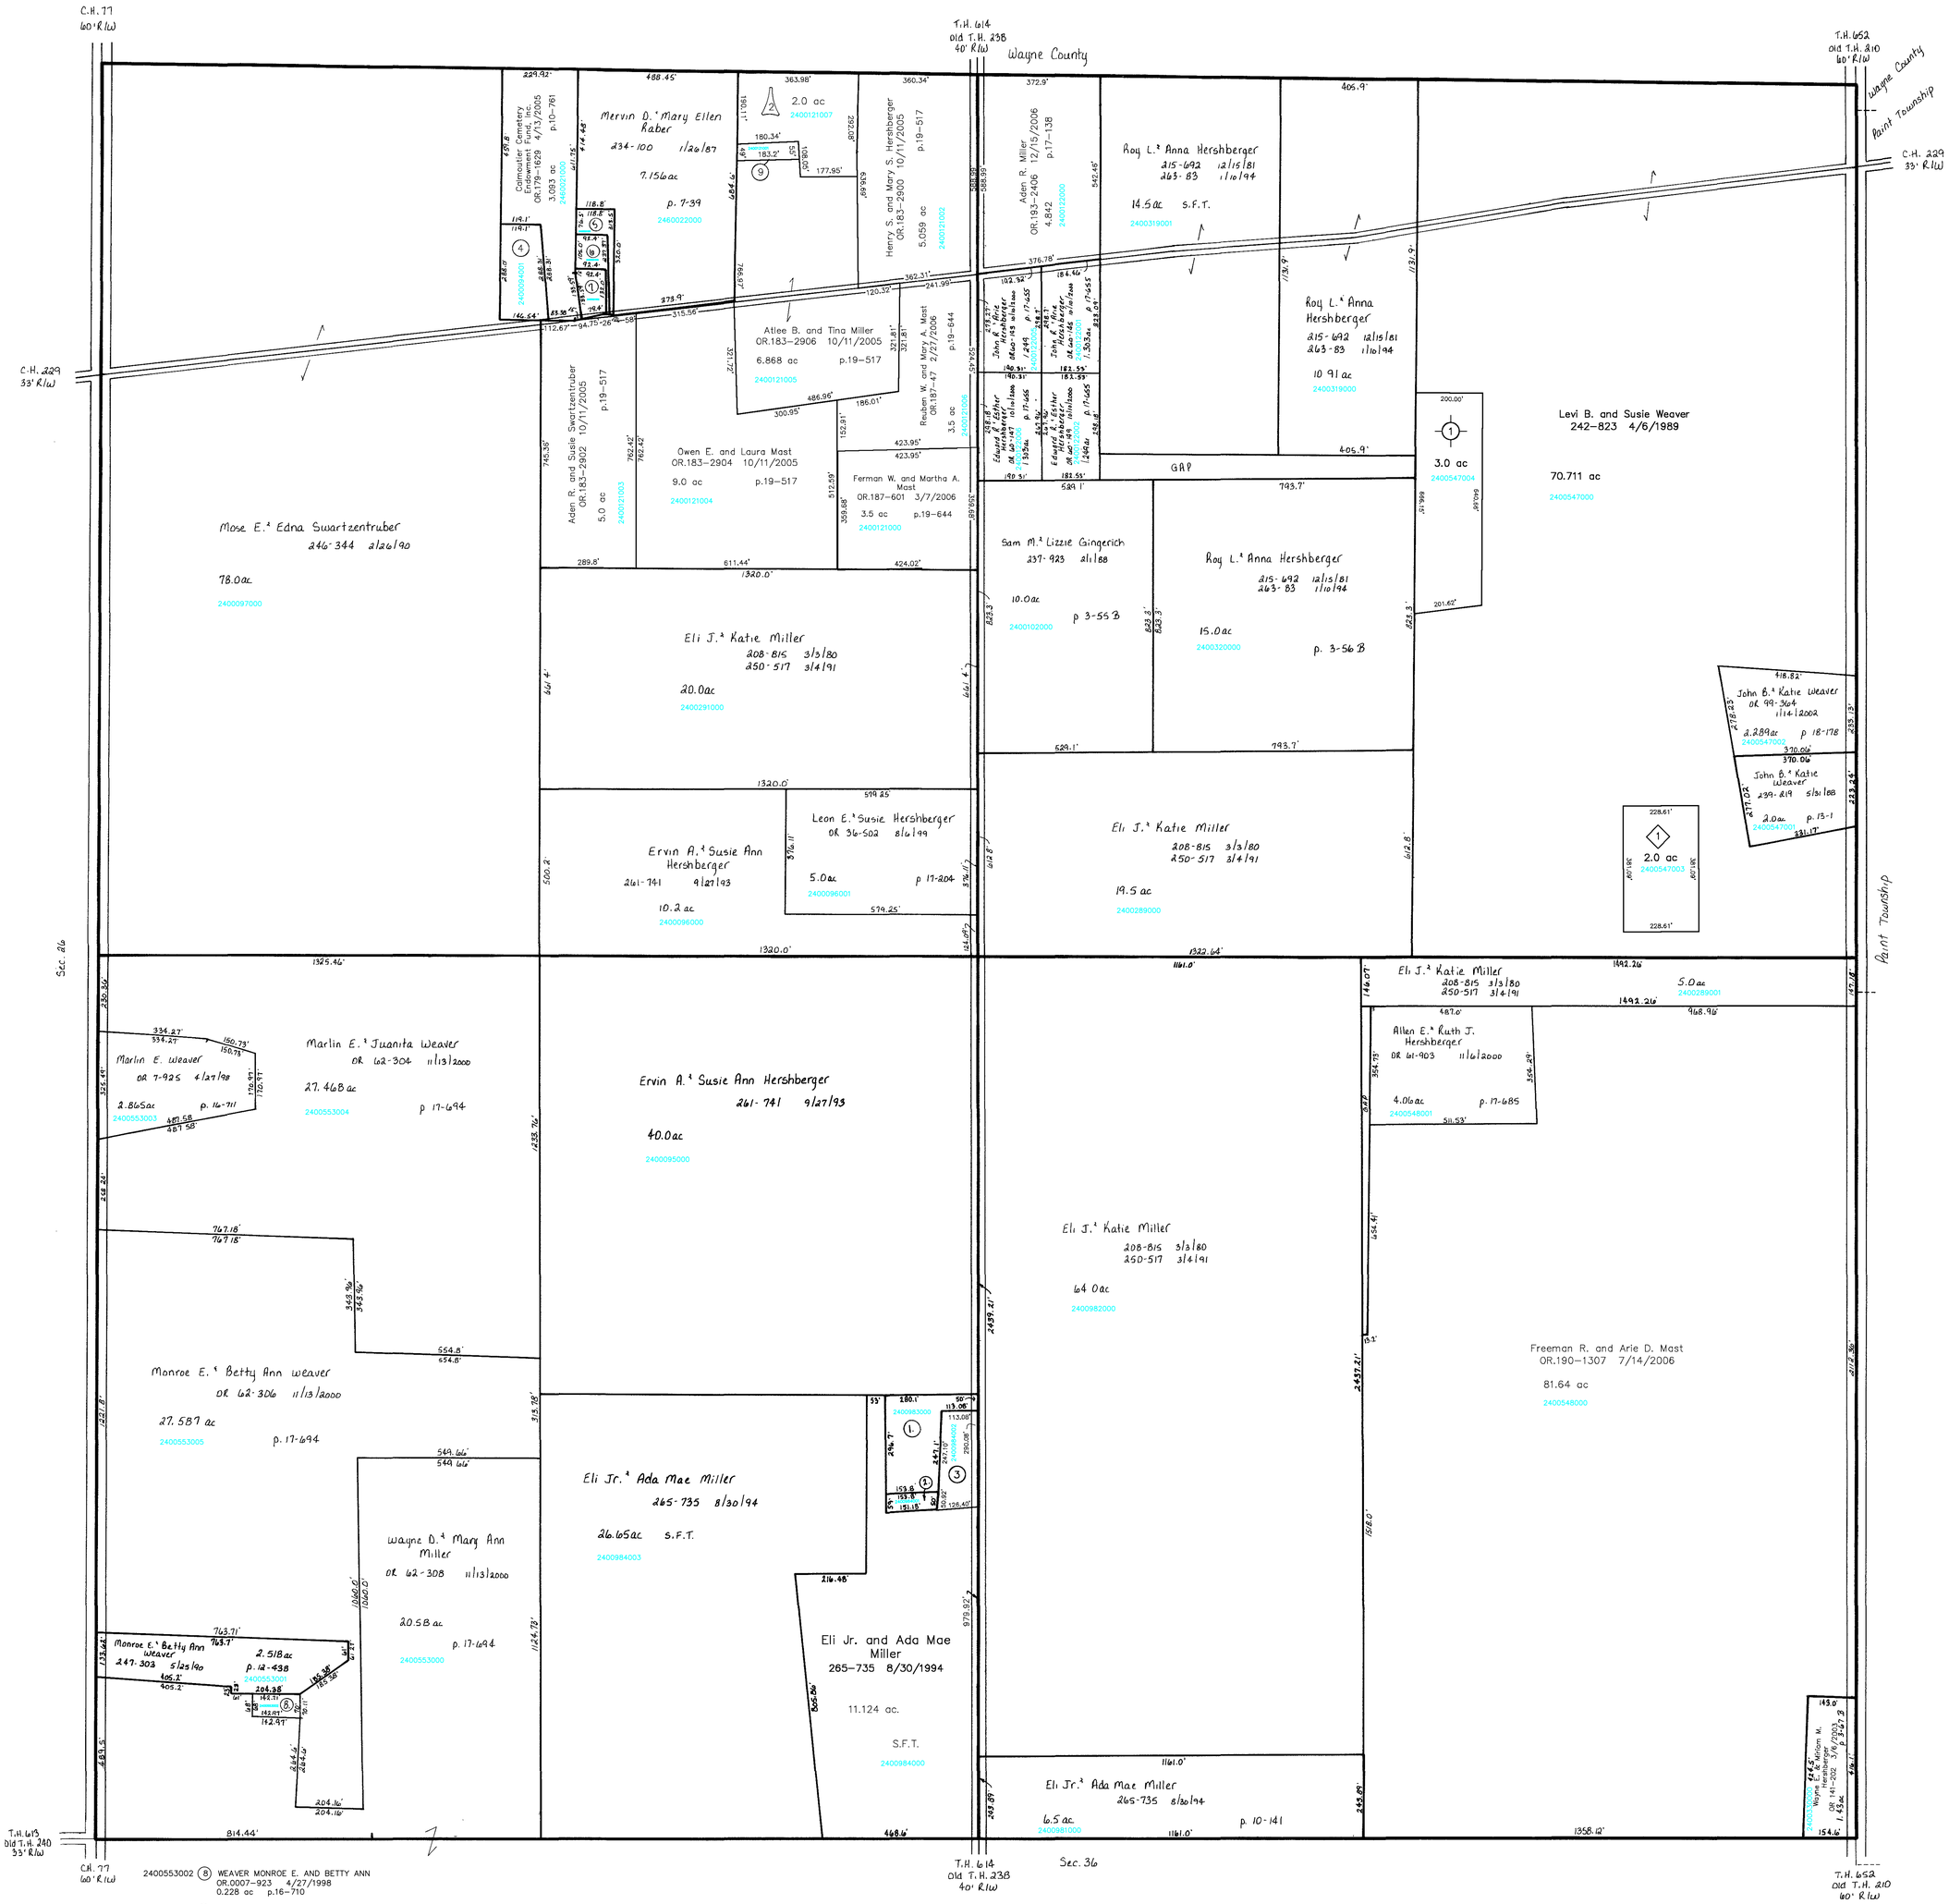

2400983000 (1) MILLER ROMAN A. AND MATTIE
261–967 10/19/1993
1.228 ac p.10–144

2400984001 (2) MILLER ROMAN A. AND MATTIE
261–967 10/19/1993
0.193 ac p.12–41

2400984002 (3) MILLER ROMAN A. AND MATTIE
OR.0155–774 7/3/2003
0.805 ac p.18–664

2400094001 (4) Elmer J. and Laura D. Ames
OR.183–2064 9/29/2005
0.877 ac p.10–525

2460021001 (5) RABER MERVIN D. AND MARY ELLEN
234–100 1/27/1987
0.311 ac p.10–525

2460021005 (6) CALMOUTIER MEMORIAL ASSOCIATION
232–644 10/3/1986
0.263 ac p.10–620

2460021002 (7) CALMOUTIER MEMORIAL ASSOCIATION
232–642 10/3/1986
0.278 ac p.10–525

2400553002 (8) WEAVER MONROE E. AND BETTY ANN
OR.0007–923 4/27/1998
0.228 ac p.16–710

2400121001 (9) Atlee B. and Tina aka Tena Miller
OR.190–913 7/10/2006
0.219 ac p.19–730

△ Hickory Tree Subdivision Replat of Lot 1 and Add. Lands
Plat 19–730 Platted 6/15/2006

2400121007 (2) Alvin H. Hershberger
OR.190–910 7/10/2006
2.0 ac p.19–730

◇ Paul's Outlook Subdivision
Plat 18–861 Platted 12/31/2003

2400547003 (1) Allen L. and Christine J. Mast
OR.190–2228 7/27/2006
OR.192–749 10/11/2006
2.0 ac p.18–861

Long Lane Subdivision
Plat 18–895 Platted 2/20/2004

2400547004 WEAVER ERVIN J. AND KATIE L.
OR.0170–726 2/24/2004
3.0 ac

Last Revision: 12/15/2006

T-15, R-12, Sec. 25
SALT CREEK TWP.

HOLMES CO., OHIO SCALE: 1" = 200'

LET IT BE KNOWN, THIS MAP HAS BEEN PREPARED AS A REFERENCE GUIDE TO PROPERTY OWNERSHIP. WE BELIEVE THIS INFORMATION TO BE CORRECT AND CURRENT, HOWEVER, IT IS NOT INTENDED FOR ANY LEGAL USE, WHETHER IT BE IN SALES, TRANSFERS, TRADES, LEASES OF ANY TYPE, ETC. AND DO NOT ACCEPT RESPONSIBILITY FOR ERRORS OF ANY NATURE OR OMISSIONS CONTAINED HEREIN.

SC-35

11/12/9