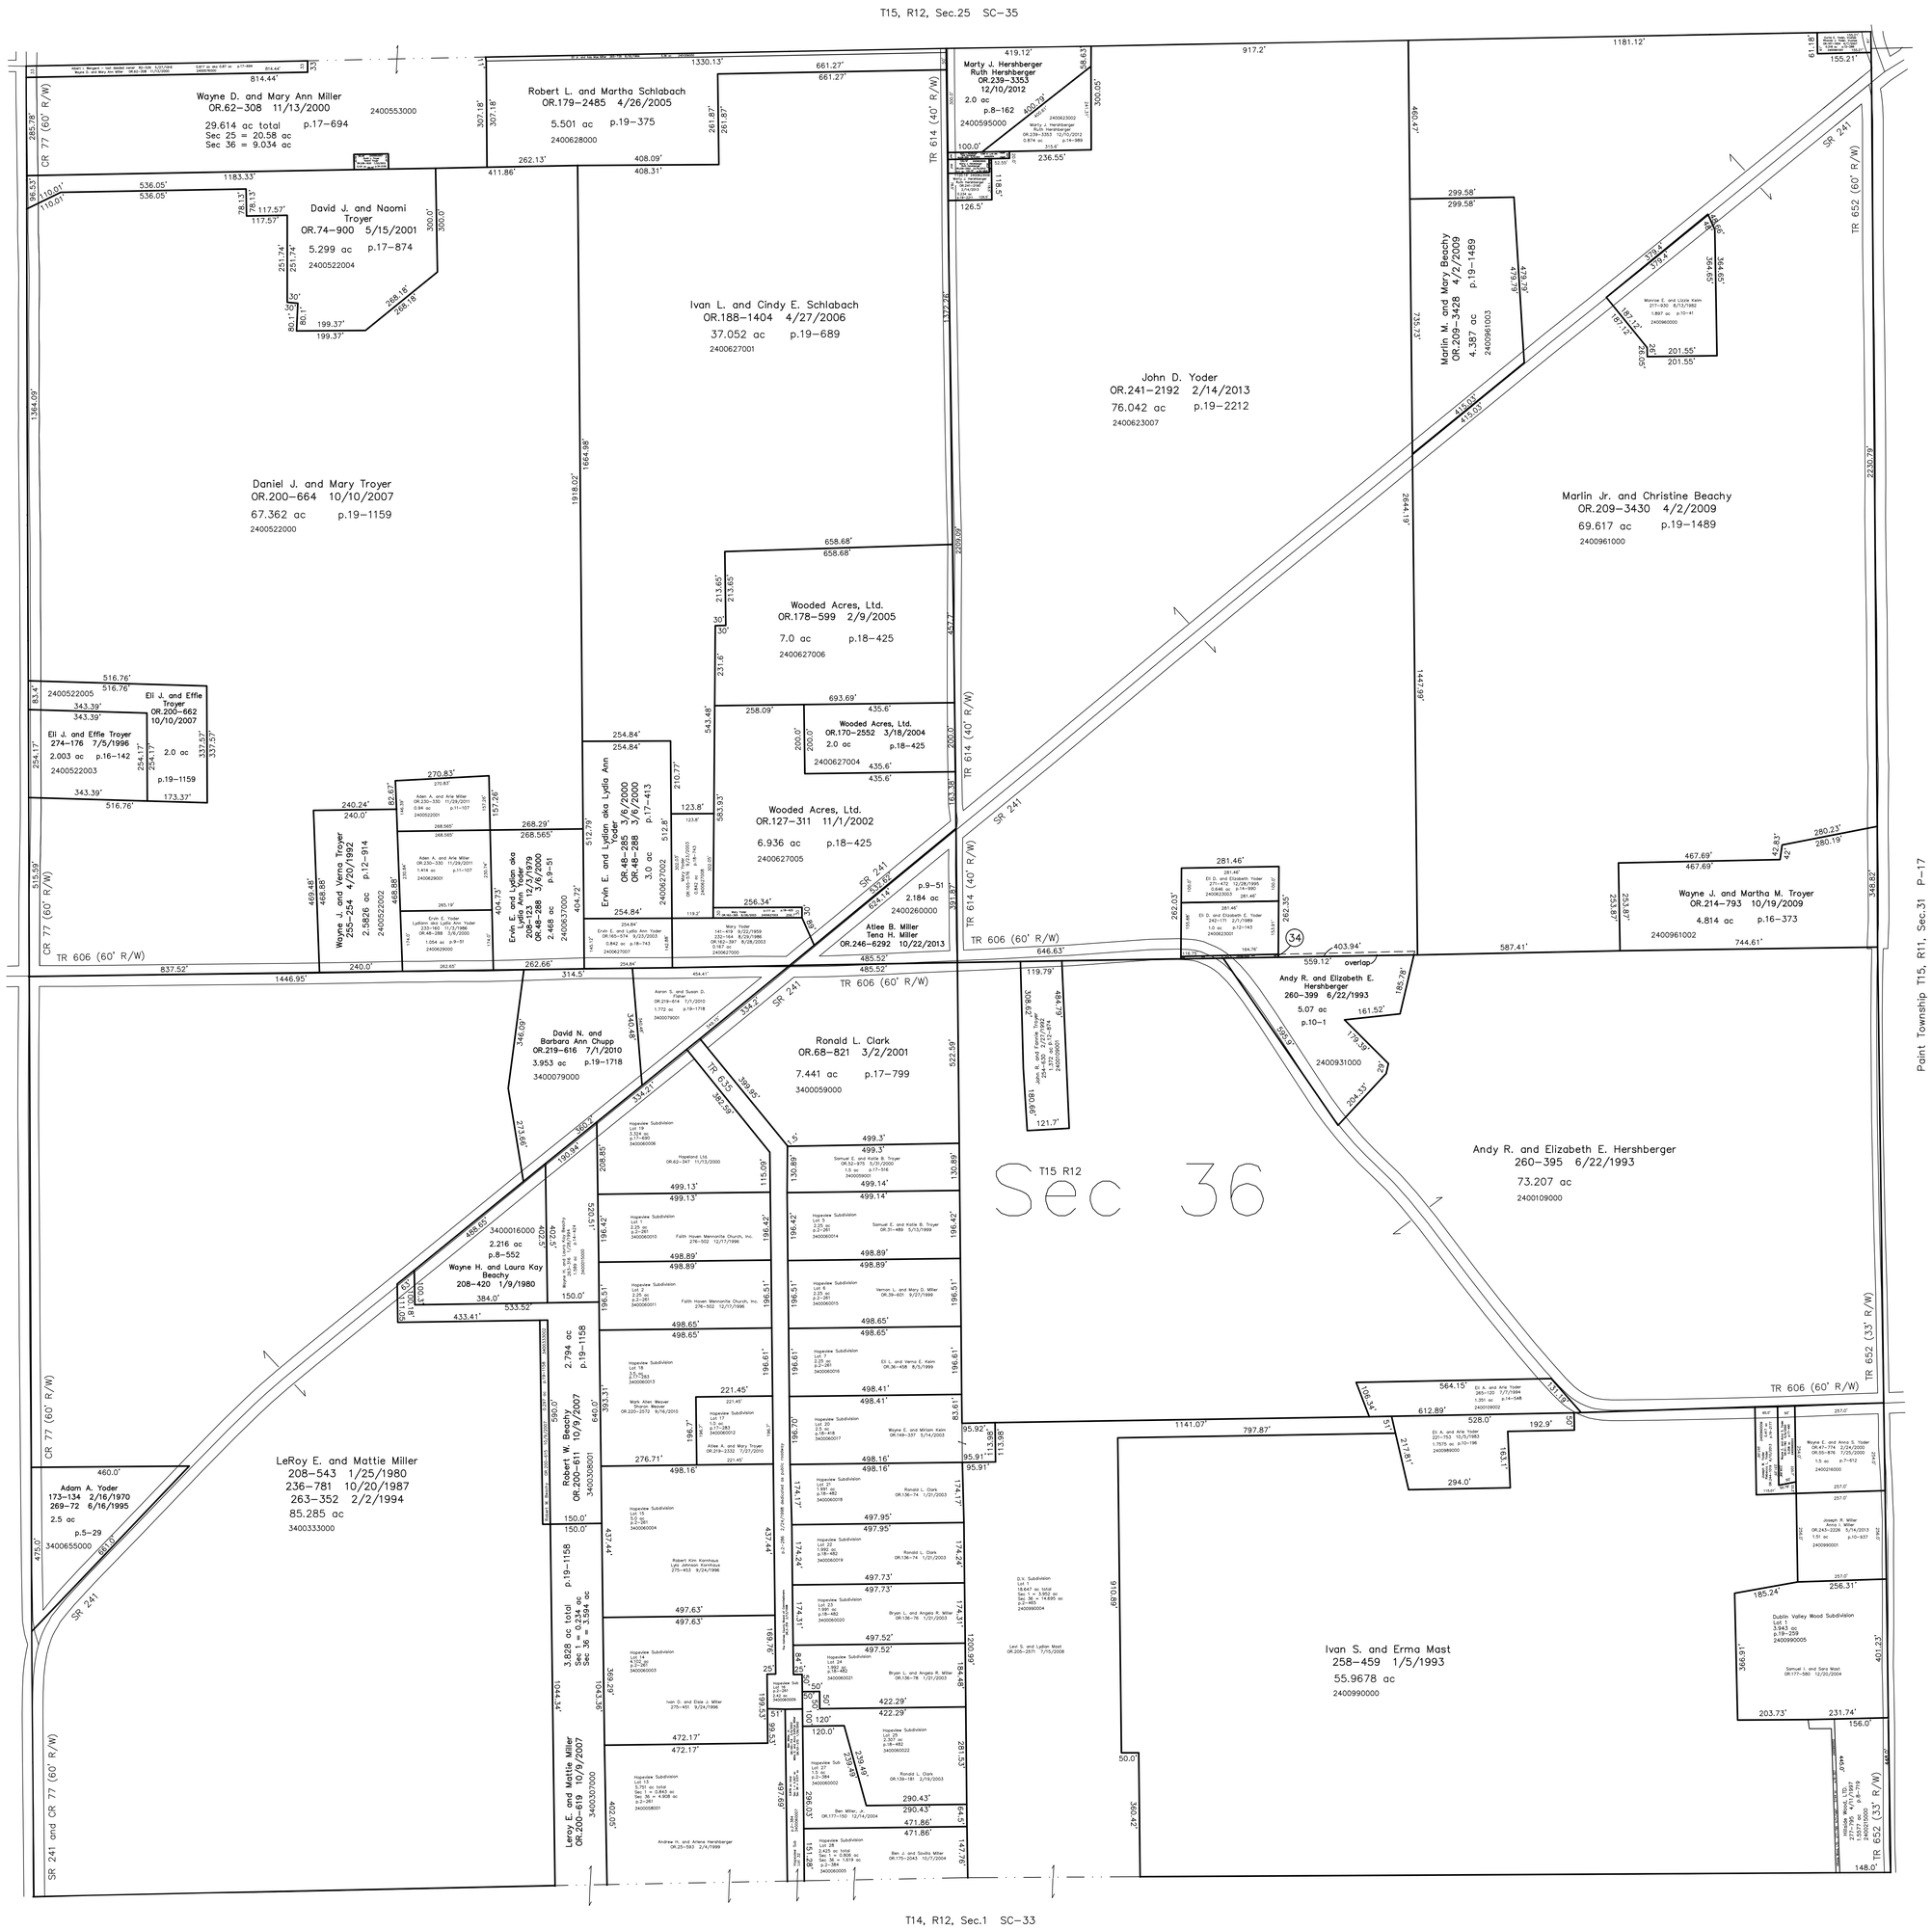

Dublin Valley Wood Subdivision No.1
Plat 19-259 Platted 11/30/2004

D.V. Subdivision
Plat 2-465 Platted 7/8/2008

Hopeview Subdivision Allotment No.1
Plat 2-261 Platted 9/24/1996
(Lots 1, 2, 5, 6, 7, 13, 14, 15, 16)

Hopeview Subdivision Allotment No.1
Replat of Lots 3 & 4
Plat 17-283 Platted 10/21/1999
(Lots 17 & 18)

Hopeview Subdivision Allotment No.1
First Addition
Plat 17-690 Platted 11/9/2000
(Lot 19)

Hopeview Subdivision Allotment No.1
Replat of Lot 8 and Additional Lands
Plat 18-418 Platted 10/23/2002
(Lot 20)

Hopeview Subdivision Allotment No.1
Replat of Lots 9, 10, 11 & 12
Plat 18-482 Platted 12/23/2002
(Lots 21, 22, 23, 24, 25)

Hopeview Subdivision Allotment No.1, Second Addition
Replat of Lot 26 and Additional Land
Plat 2-384 Platted 8/18/2004
(Lots 27, 28, 29, 30)

0' 200' 400' 600'
1" = 200'

LET IT BE KNOWN, THIS MAP HAS BEEN PREPARED AS A REFERENCE GUIDE TO PROPERTY OWNERSHIP. WE BELIEVE THIS INFORMATION TO BE CORRECT AND CURRENT, HOWEVER IT IS NOT INTENDED FOR ANY LEGAL USE, WHETHER IT BE IN SALES, TRANSFERS, TRADES, LEASES OF ANY TYPE, ETC., AND DO NOT ACCEPT RESPONSIBILITY FOR ERRORS OF ANY NATURE OR OMISSIONS CONTAINED HEREIN.

new survey required for next transfer

Last Revision: 10/22/2013

T-15, R-12, Sec.36
Salt Creek Twp.
Holmes County, Ohio

SC-34