2600192000 (1) Mose A. and Edna S. Miller
254–54 1/6/1992
⊘0.1 ac p.7–694

2601390000 (2) Henry E. and Lynn Raber
224–81 6/26/1984
0.595 ac p.10–268

2600863000 (3) Leon D. and Laura Mae Beiler
279–780 9/4/1997
0.83 ac p.7–172

2600577001 (4) Firman P. and Elsie E. Garber
260–948 8/2/1993
1.0 ac p.12–99

2600577002 (5) John A. Jr. and Joanne Miller
267–892 3/17/1995
0.063 ac p.12–99

2600489004 (6) Edward S. and Mildred D. Whitman
OR.184–1653 11/2/2005
1.0 ac p.17–777

2600489005 (7) Paul U. and Betty A. Garber
OR.176–2487 11/29/2004
0.043 ac p.19–257

2600280002 (8) Ervin A. Miller
OR.190–2156 7/26/2006
OR.190–2161 7/26/2006
0.363 ac p.19–771

2600108003 (9) Eli S. and Edna I. Hershberger
277–176 2/14/1997
0.401 ac p.16–351

2600108004 (10) Paul A. and Esther Ann Beachy
277–179 2/14/1997
0.159 ac p.16–351

2600108007 (11) Jonas M. and Sarah A. Miller, trustees
OR.147–742 5/2/2003
0.494 ac p.16–786

2600819008 (12) Eli J. and Marcella E. Wengerd
OR.23–232 12/28/1998
1.0 ac p.16–957

2600819006 (13) Regan R. and Michelle F. Schlabach
OR.29–541 4/14/1999
0.7 ac p.17–64

2600488002 (14) Paul U. and Betty A. Garber
OR.176–2489 11/29/2004
0.746 ac p.19–257

2600677000 (15) Jonas Miller, Jr.
OR.191–2129 9/12/2006
1.642 ac p.12–145

2600119000 (16) Glenn R. and Ina A. Mast
OR.204–801 4/29/2008
1.856 ac p.6–63

2600577000 (17) Firman P. and Elsie E. Garber
260–948 8/2/1993
1.77 ac p.14–264

2600119001 (18) Conrad A. and Jane L. Mast
OR.205–2818 7/18/2008
0.133 ac p.19–1344

2600879001 (19) Merle R. and Naomi E. Beachy
OR.206–1020 8/20/2008
0.254 ac p.19–1360

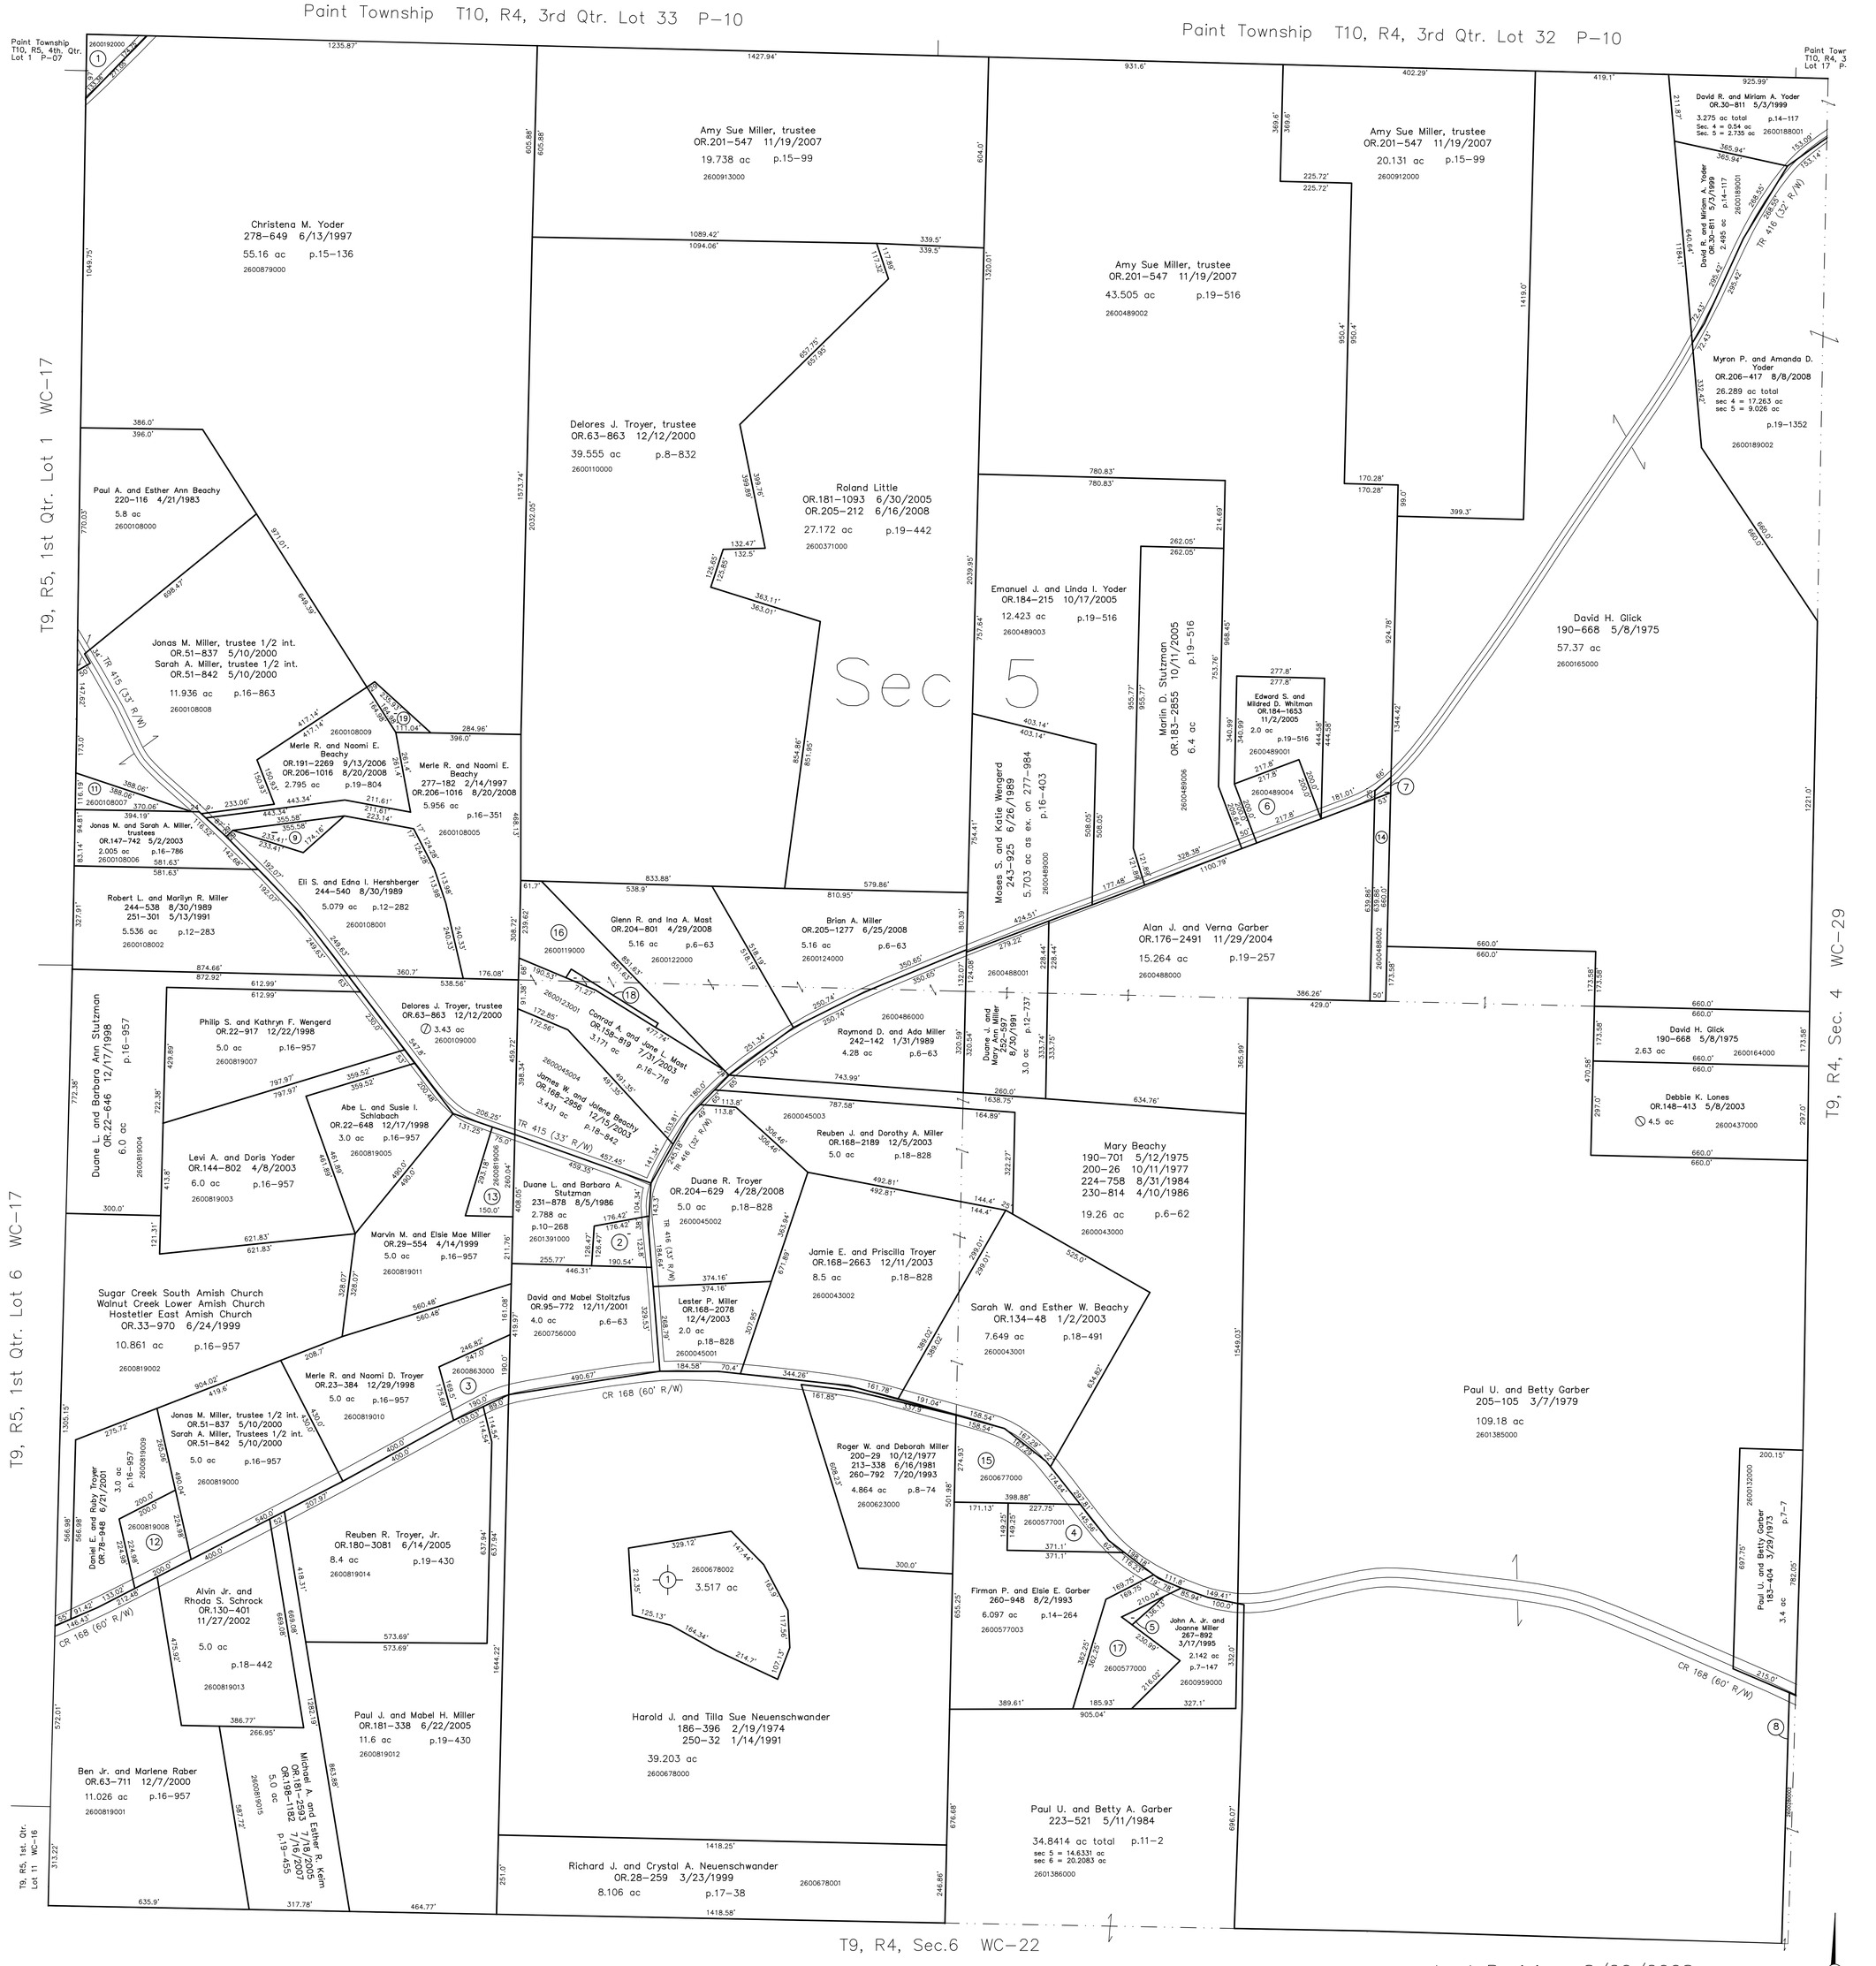

HSN Subdivision
Plat 2–399 Platted 7/12/2005

2600678002 (1) Harold J. and Tilla Sue Neuenschwander
OR.183–908 9/15/2005
3.517 ac p.2–399

0' 200' 400' 600'
1" = 200'

LET IT BE KNOWN, THIS MAP HAS BEEN PREPARED AS A REFERENCE GUIDE TO PROPERTY OWNERSHIP. WE BELIEVE THIS INFORMATION TO BE CORRECT AND CURRENT, HOWEVER IT IS NOT INTENDED FOR ANY LEGAL USE, WHETHER IT BE IN SALES, TRANSFERS, TRADES, LEASES OF ANY TYPE, ETC., AND DO NOT ACCEPT RESPONSIBILITY FOR ERRORS OF ANY NATURE OR OMISSIONS CONTAINED HEREIN.

⊘ new survey required for next transfer

Last Revision: 8/20/2008

T-9, R-4, Sec.5
Walnut Creek Twp.
Holmes County, Ohio

WC-23