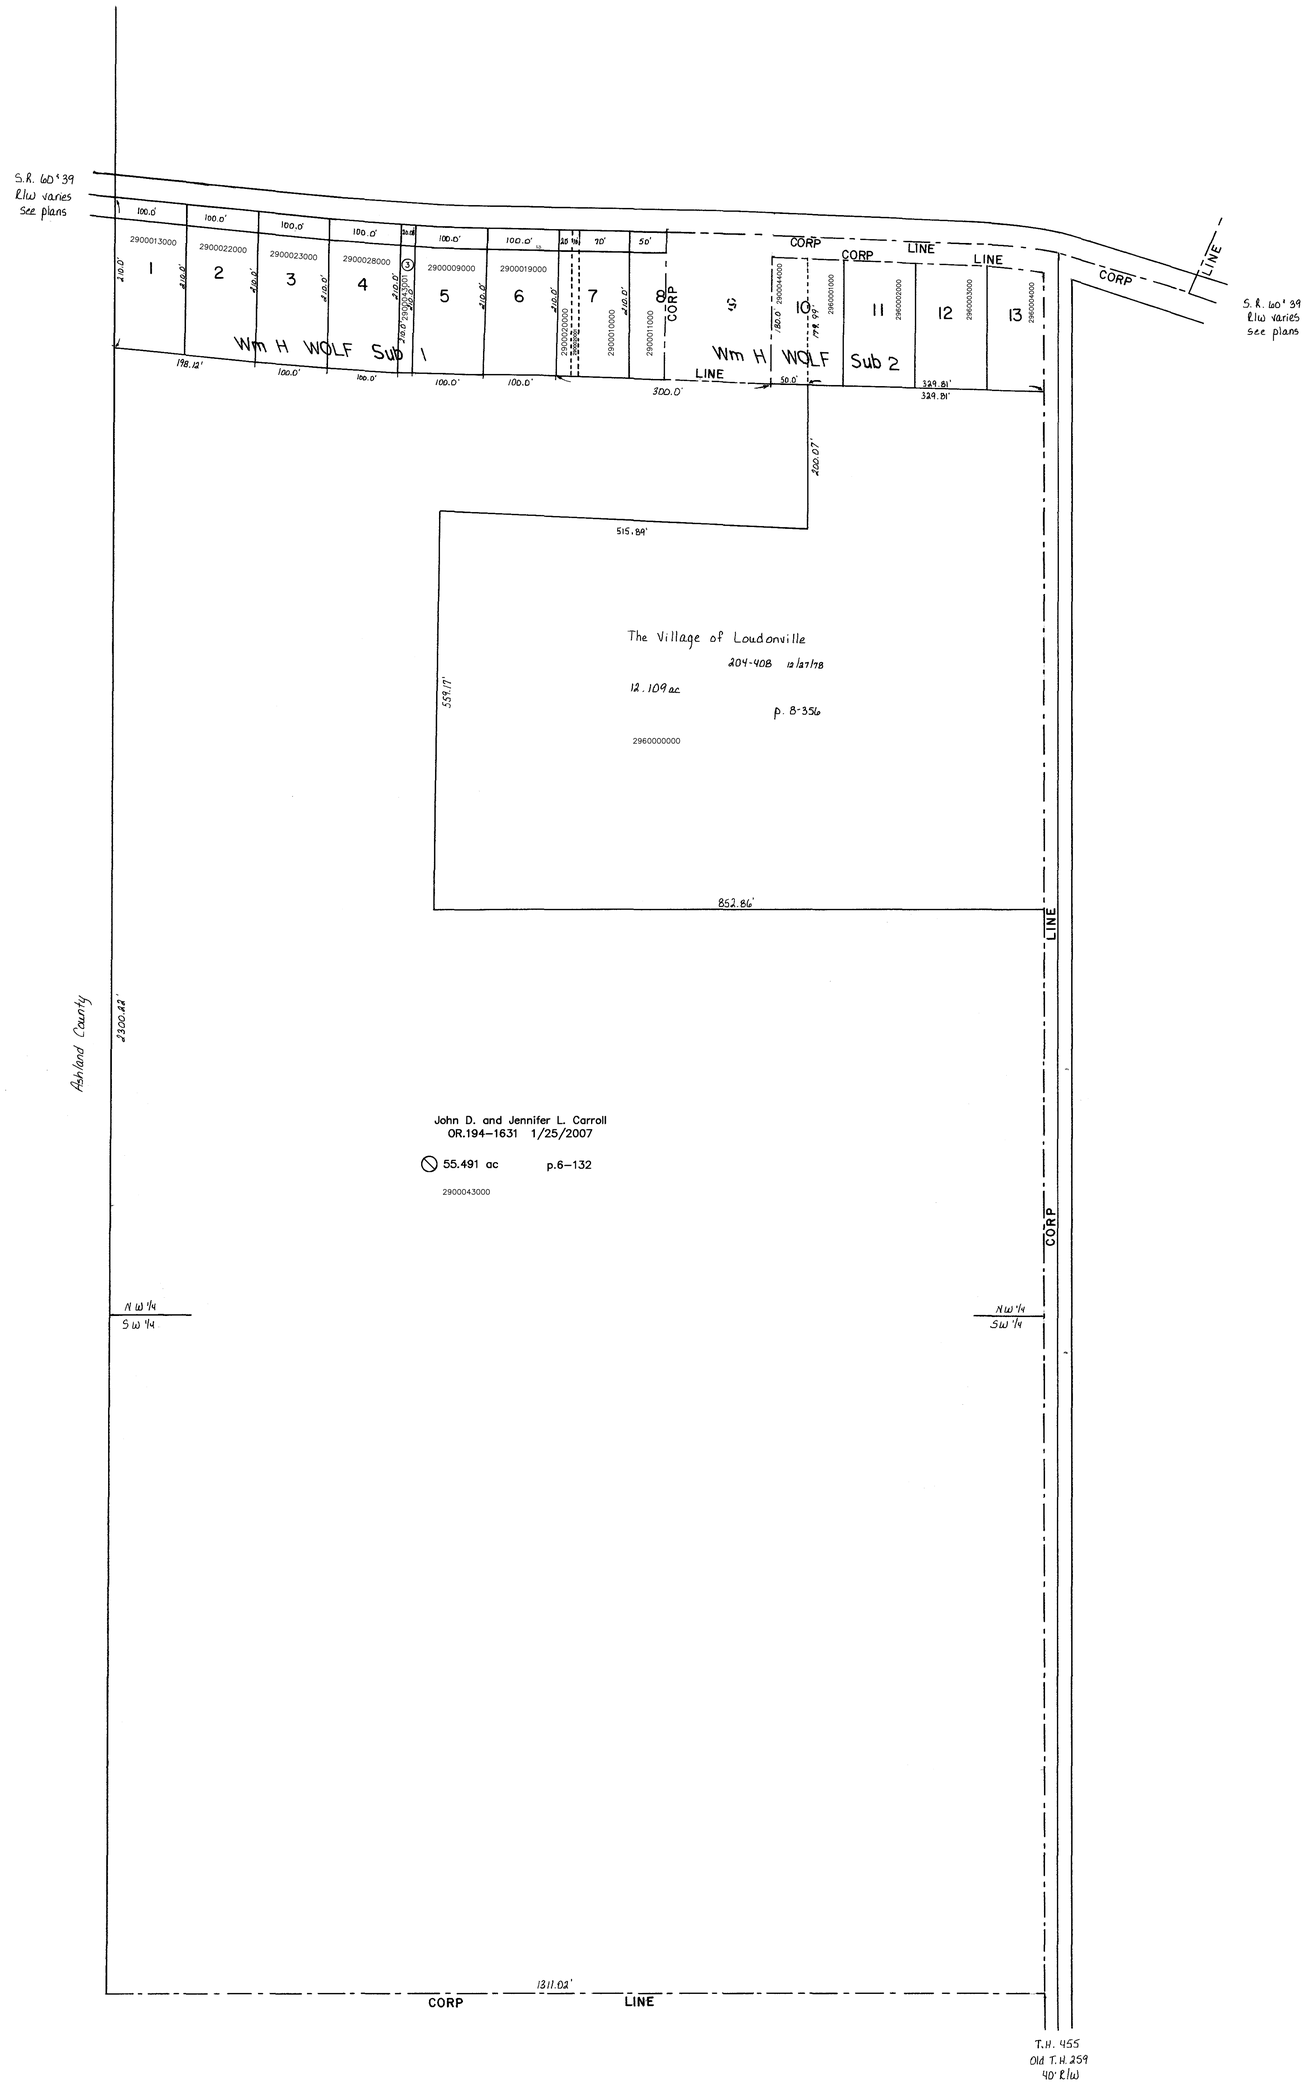

Wm H Wolf Subdivison 1
SR 5-386

1 2900013000
Cronebach, Brad A & Angela D
DV.272-704 3/22/1996
0.483 ac

2 2900022000
Kenneth W. and Joann M. Utterback
158-177 4/1/1966
OR.187-2119 3/13/2006
0.482 ac

3 2900023000
Kenneth W. and Joann M. Utterback
199-518 9/9/1977
OR.187-2119 3/13/2006
0.483 ac

4 2900028000
Young Robert A and Cherryl A
DV.260-1009 8/6/1993
0.483 ac

5 2900009000
Young Scott R & Cynthia A
OR.62-202 11/9/2000
0.483 ac

6 2900019000
Young Alice L
DV.218-39 8/30/1982
OR.117-673 7/16/2002
0.483 ac

Wm H Wolf Subdivison 2
P. 2-17 & 2-18

MID 7 2900020001
Young Alice L
DV.218-39 8/30/1982
OR.117-673 7/16/2002

Wpt 7 2900020000
Young Alice L
DV.218-39 8/30/1982
OR.117-673 7/16/2002

Ept 7 2900010000
McKinley Mary Ellen
DV.203-532 10/5/1978
DV.248-894 10/5/1990

Wpt 8 2900011000
McKinley Mary Ellen
DV.203-532 10/5/1978
DV.248-894 10/5/1990

W 1/2 10 2900044000
John D. and Jennifer L. Carroll
OR.194-1631 1/25/2007
0.206 ac

10 2960001000
The Village of Loudonville
DV.204-408 12/27/1978
0.207 ac

11 2960002000
The Village of Loudonville
DV.204-408 12/27/1978
0.413 ac

12 2960003000
The Village of Loudonville
DV.204-408 12/27/1978
0.413 ac p.8-356

13 2960004000
The Village of Loudonville
DV.204-408 12/27/1978
0.318 ac p.8-356

Circled Numbered Parcels

3 2900043001
John D. and Jennifer L. Carroll
194-1631 1/25/2007
0.096 ac S.F.T.

Last Revision: 1/25/2007

LET IT BE KNOWN, THIS MAP HAS BEEN PREPARED AS A REFERENCE GUIDE TO PROPERTY OWNERSHIP. WE BELIEVE THIS INFORMATION TO BE CORRECT AND CURRENT, HOWEVER, IT IS NOT INTENDED FOR ANY LEGAL USE, WHETHER IT BE IN SALES, TRANSFERS, TRADES, LEASES OF ANY TYPE, ETC., AND DO NOT ACCEPT RESPONSIBILITY FOR ERRORS OF ANY NATURE OR OMISSIONS CONTAINED HEREIN.

N

incorporated

LOUDONVILLE VILLAGE

T-19, R-15, Sec. 6
WASHINGTON TWP.

SCALE: 1" = 100'

W-313