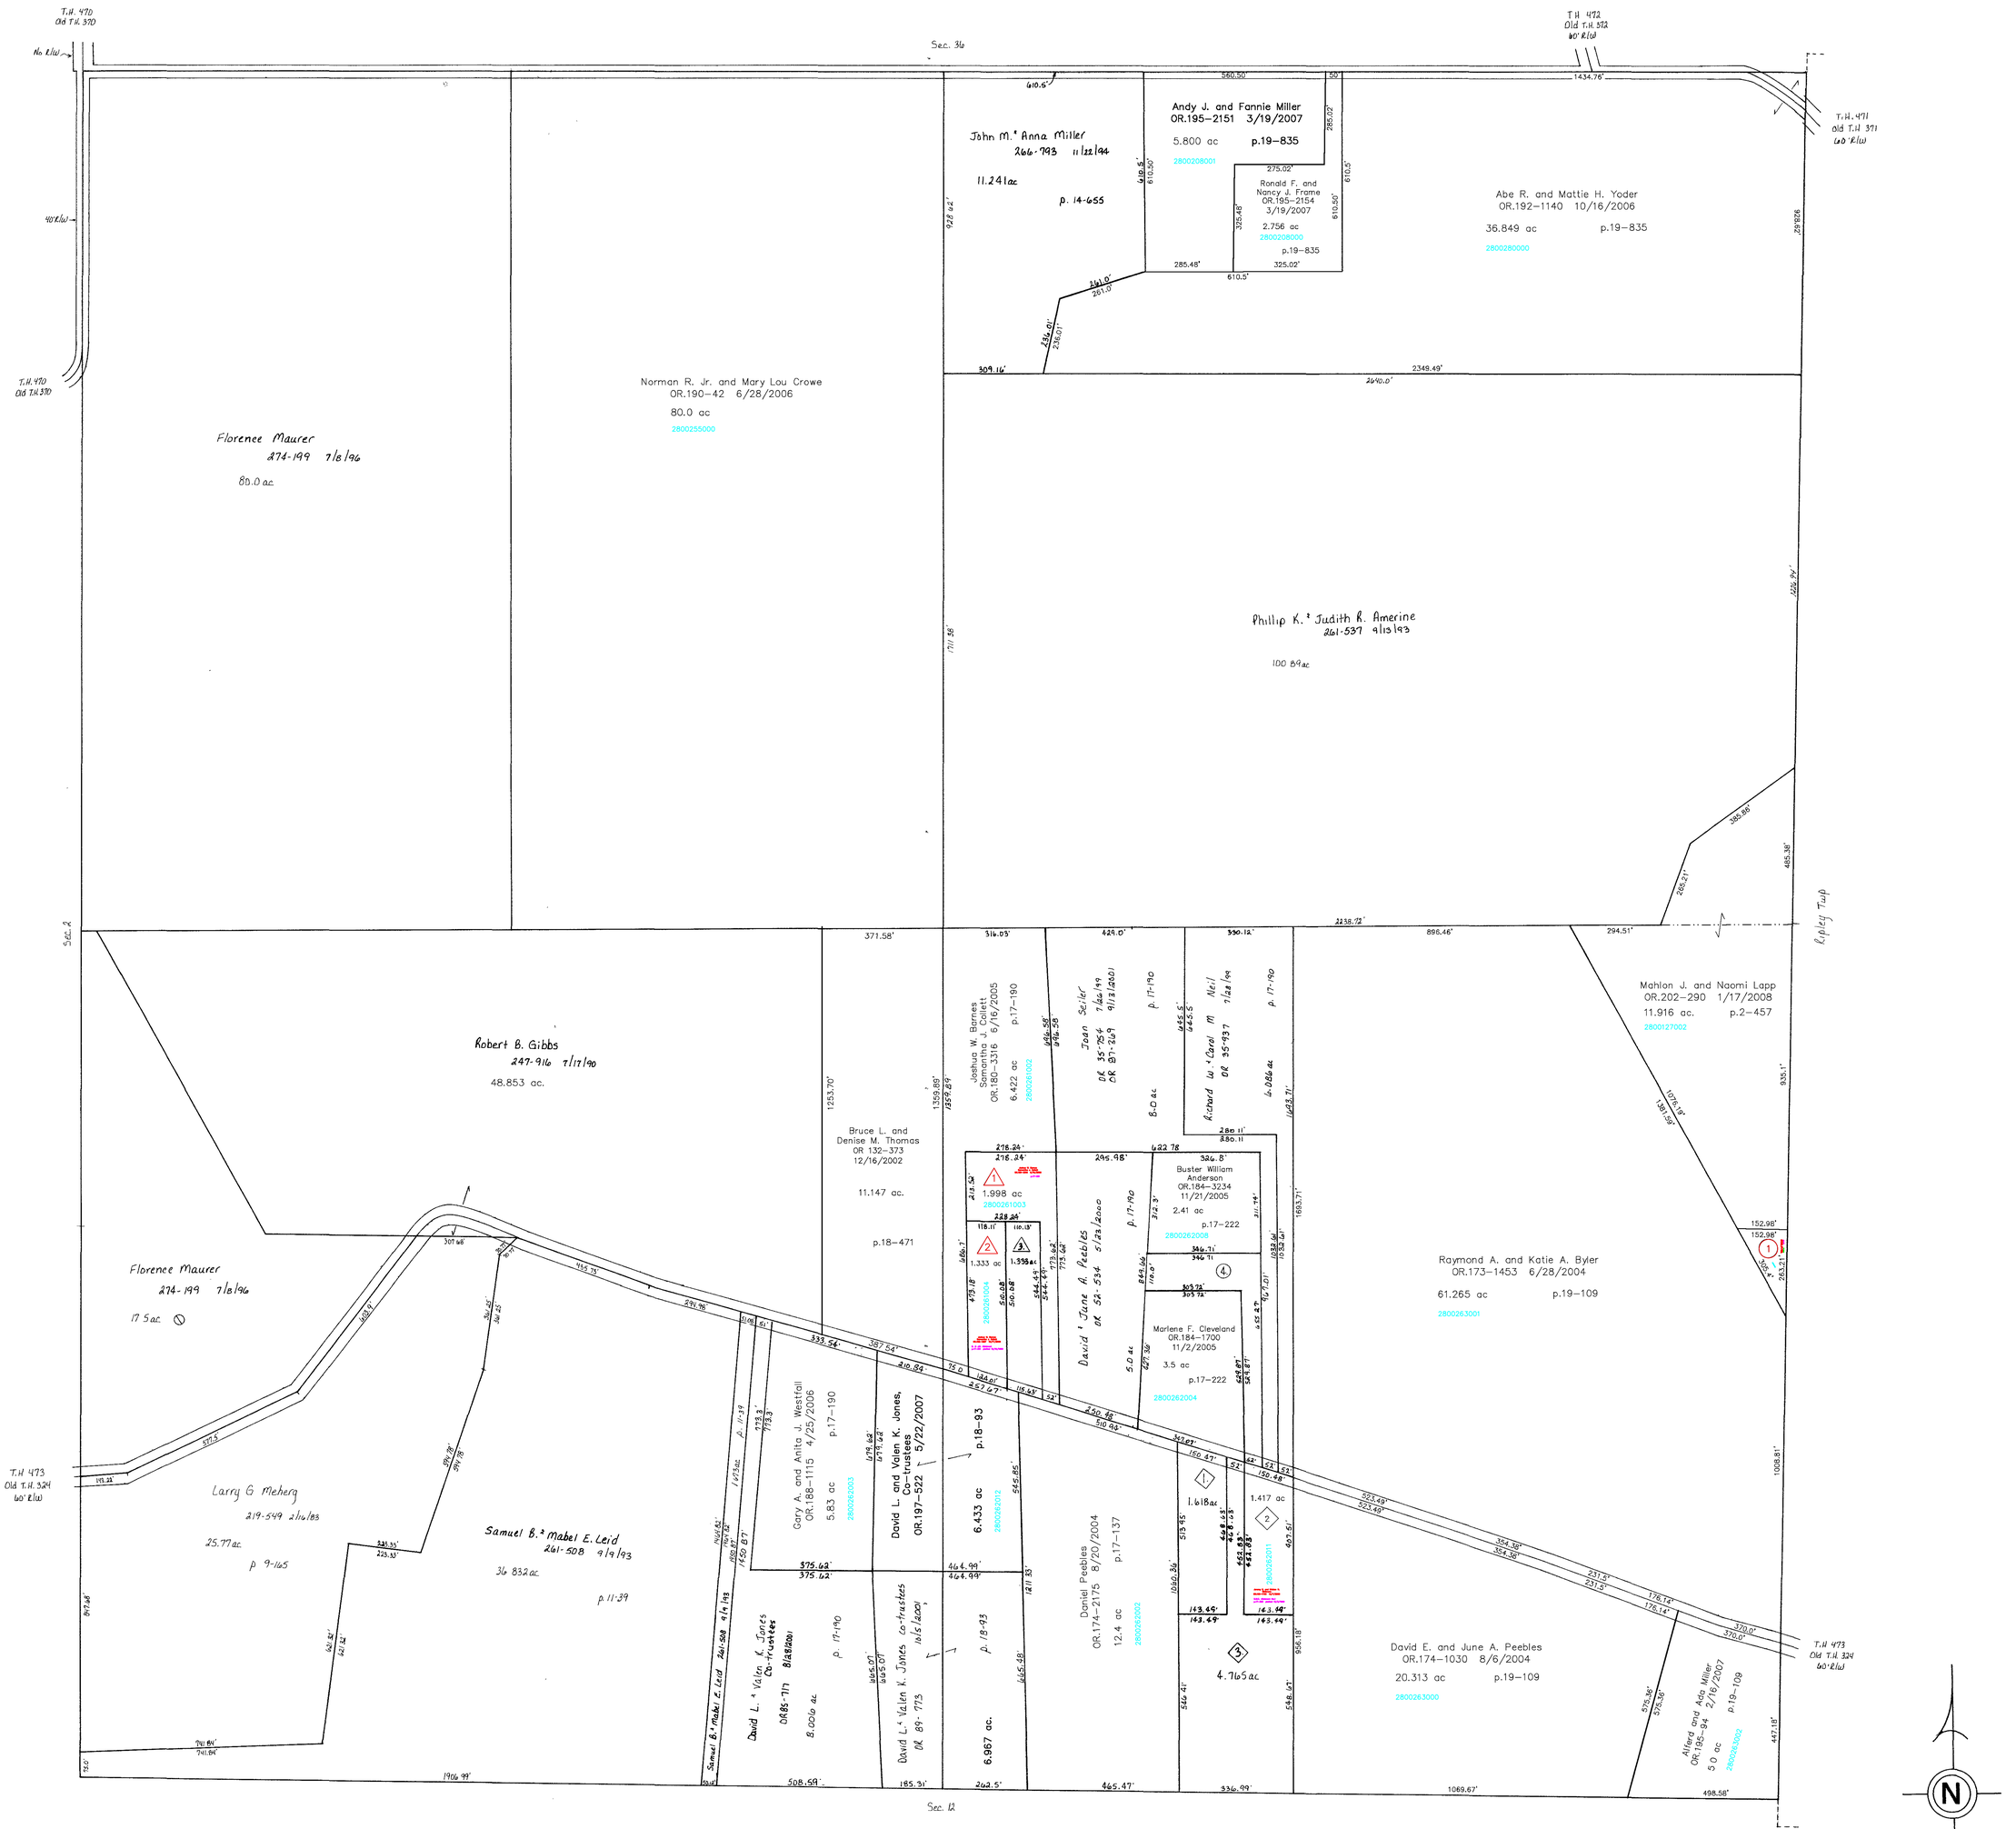

2800127001 (1) Mahlon J. and Naomi Lapp OR.202-284 1/17/2008 0.462 ac. p.2-457

(2) NOT USED

(3) NOT USED

(4) HEFFELFINGER JOHN OR.0040-710 10/15/1999 1.5 ac p.17-222

D. & J.R. Allotment
Plat 17-331 Platted 12/16/1999

2800261003 (1) Joshua W. Barnes and Samantha J. Collett OR.180-3316 6/16/2005 1.998 ac

2800261004 (2) Joshua W. Barnes and Samantha J. Collett OR.192-1257 10/17/2006 1.333 ac p.17-331

(3) POHL LESLIE R. AND BARBARA E. OR.0053-340 6/7/2000 1.333 ac

S.W.C. Allotment No.1
Plat 17-323 Platted 12/3/1999

(1) WINKLER DAVID SR. OR.0046-173 1/26/2000 1.618 ac

2800262011 (2) Jeremy S. and Kristen N. Whitmore OR.193-1730 12/7/2006 1.417 ac p.17-323

(3) GALEHOUSE LARRY OR.0054-896 7/6/2000 4.765 ac

Last Revision: 1/17/2008

T-19, R-15, Sec. 1
WASHINGTON TWP.

SCALE : 1" = 200'

LET IT BE KNOWN, THIS MAP HAS BEEN PREPARED AS A REFERENCE GUIDE TO PROPERTY OWNERSHIP. WE BELIEVE THIS INFORMATION TO BE CORRECT AND CURRENT, HOWEVER, IT IS NOT INTENDED FOR ANY LEGAL USE, WHETHER IT BE IN SALES, TRANSFERS, TRADES, LEASES OF ANY TYPE, ETC., AND DO NOT ACCEPT RESPONSIBILITY FOR ERRORS OF ANY NATURE OR OMISSIONS CONTAINED HEREIN.

W-28